



STANDARD GRANITE KERB / TRIM DETAILS

Standard Straight flush
kerb - Square Cut
1:20

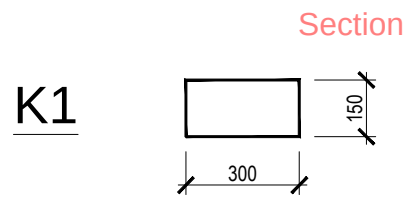


Length 600-900 mm

Standard Straight
125mm upstand kerb
15mm Bullnose
1:20

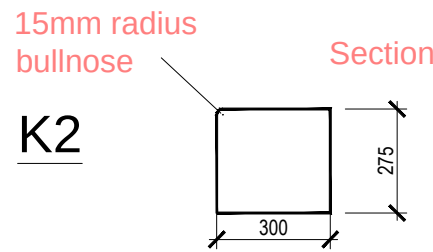


Length 600-900 mm

Standard Straight 6mm
upstand kerb 6mm Bullnose
1:20

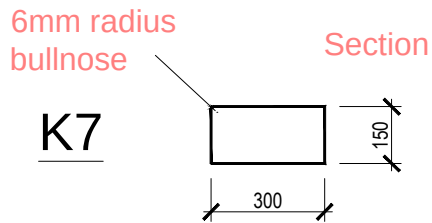

Length 600-900 mm


Standard Straight flush
trim - Square Cut
1:20

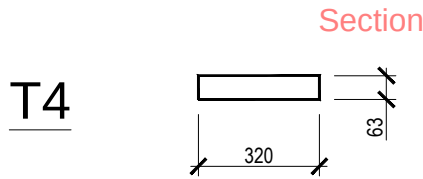


Length 210 mm

STANDARD TRANSITION KERBS 1 : 20




Drop transition kerb
125mm to 6mm

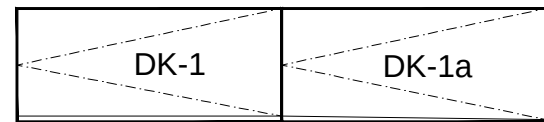


Layout

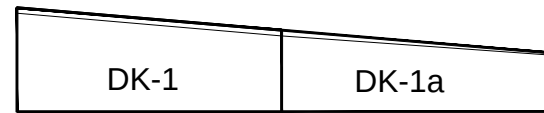



Elev

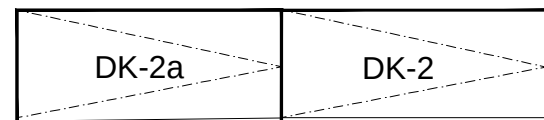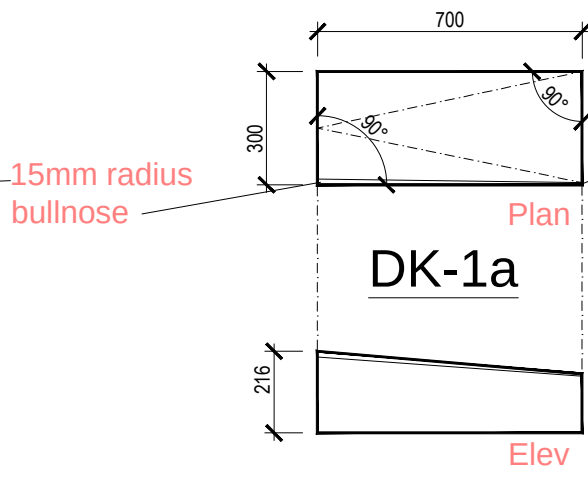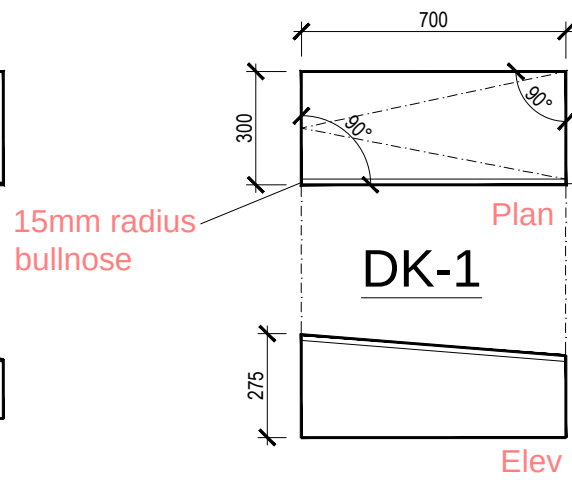


Layout

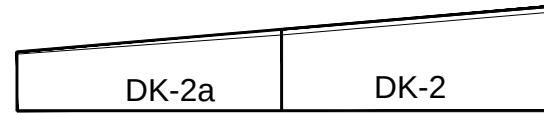

Elev

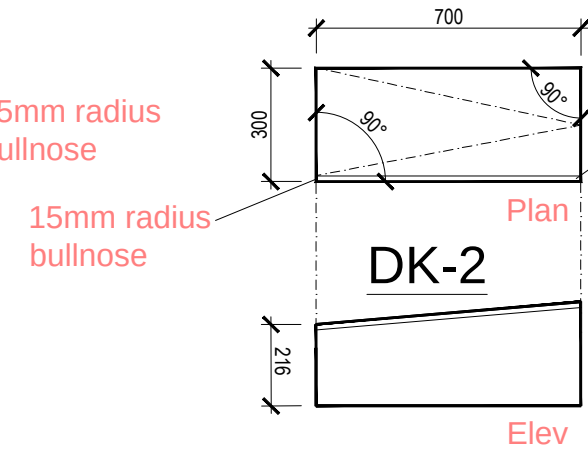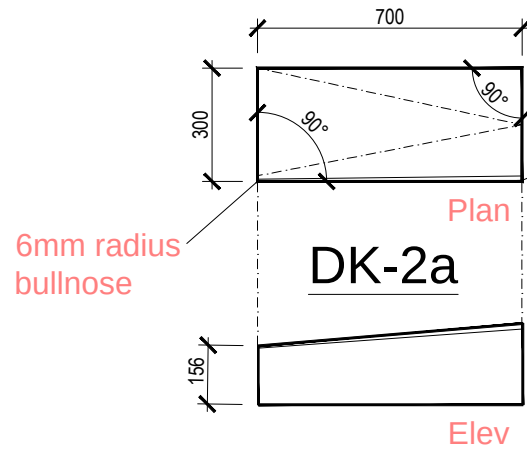

TYPICAL DROPPED CROSSING POINT ELEVATION [TO 6MM KERB KEIGHT]
1 : 20

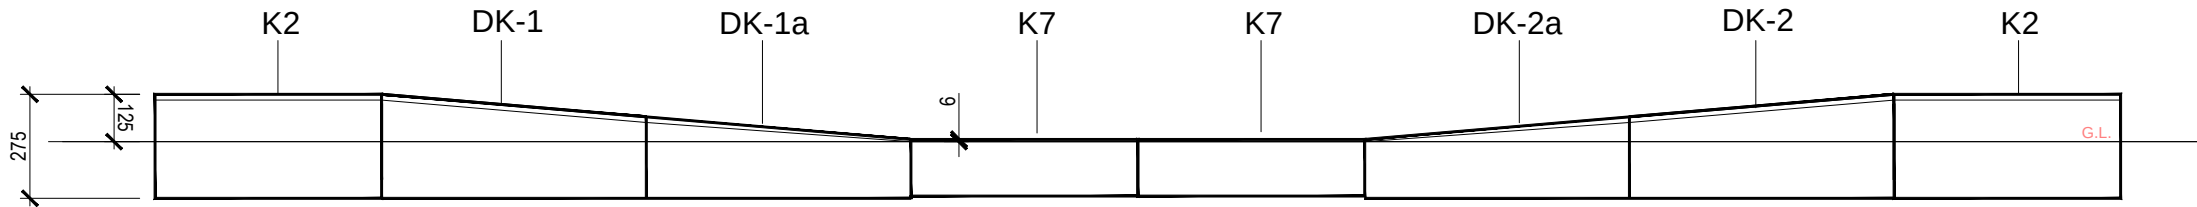

STANDARD YORKSTONE KERB / TRIM DETAILS

- Notes:
- This drawing is copyright.
 - Do not scale dimensions from this drawing.
 - This drawing is to be read in conjunction with all other relevant drawings
 - All discrepancies on this drawing are to be reported to the architect.
 - Do not modify any element of this drawing.
 - Use drawing only for purpose(s) issued.

North Sign / Key Plan

The following external model files are included within this drawing:

5mm 100mm

B	14.09.20	K2 Kerb amended to 275mm d following discussions with Hardscape.	NV	DW
A	28/01/19	Drawing title amended.	DW	RW
Rev	Date	Revision Notes	Dn	Rv

Client / Contractor



**Intelligence
Buildings
Infrastructure**

www.ibigroup.com

Project
BARNSELY PUBLIC REALM

Drawing Title
KERB AND TRIM DETAILS

Job Number 50035	Drawing Originated Date 14/12/18	PAS 1192 Status Code -
Scale@A2 1:20	Purpose COMMENT AND APPROVAL	

Drawing Number BBTC_IBI_N1_L_G700_DT_00_42	Revision B
---	---------------