




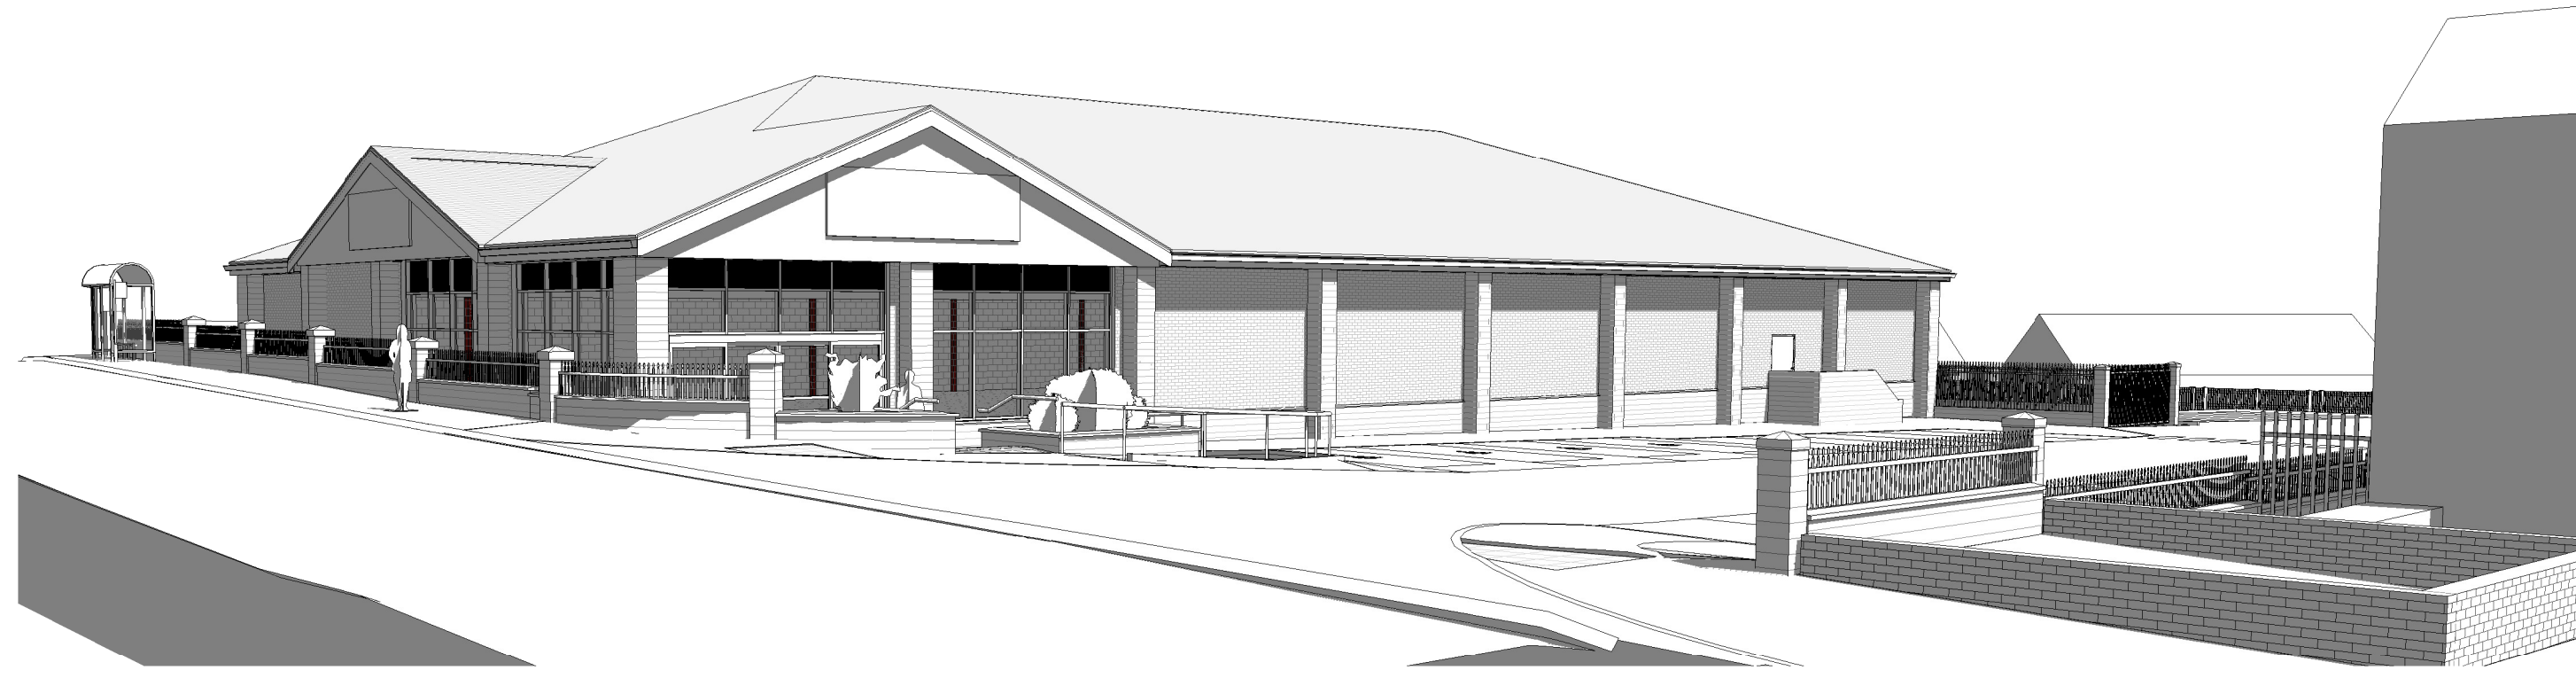


1 3D View From Market Street

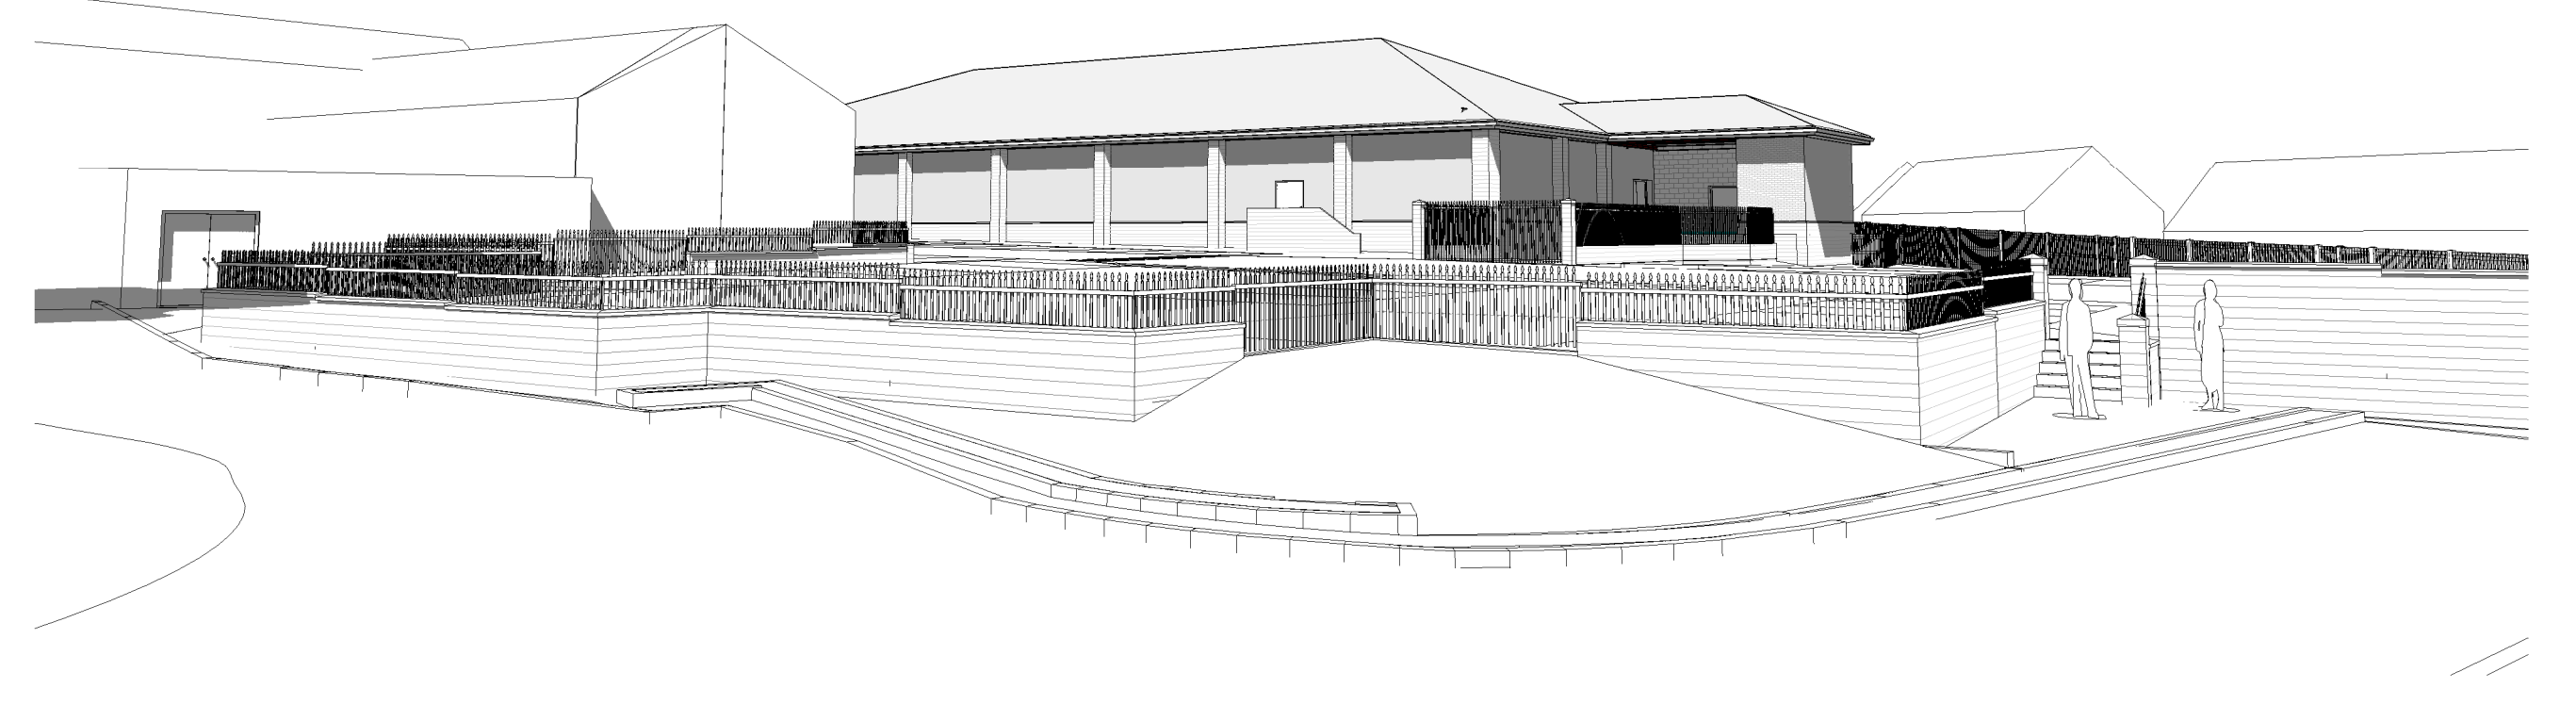

2 3D View From Mallor Croft As Proposed Mono

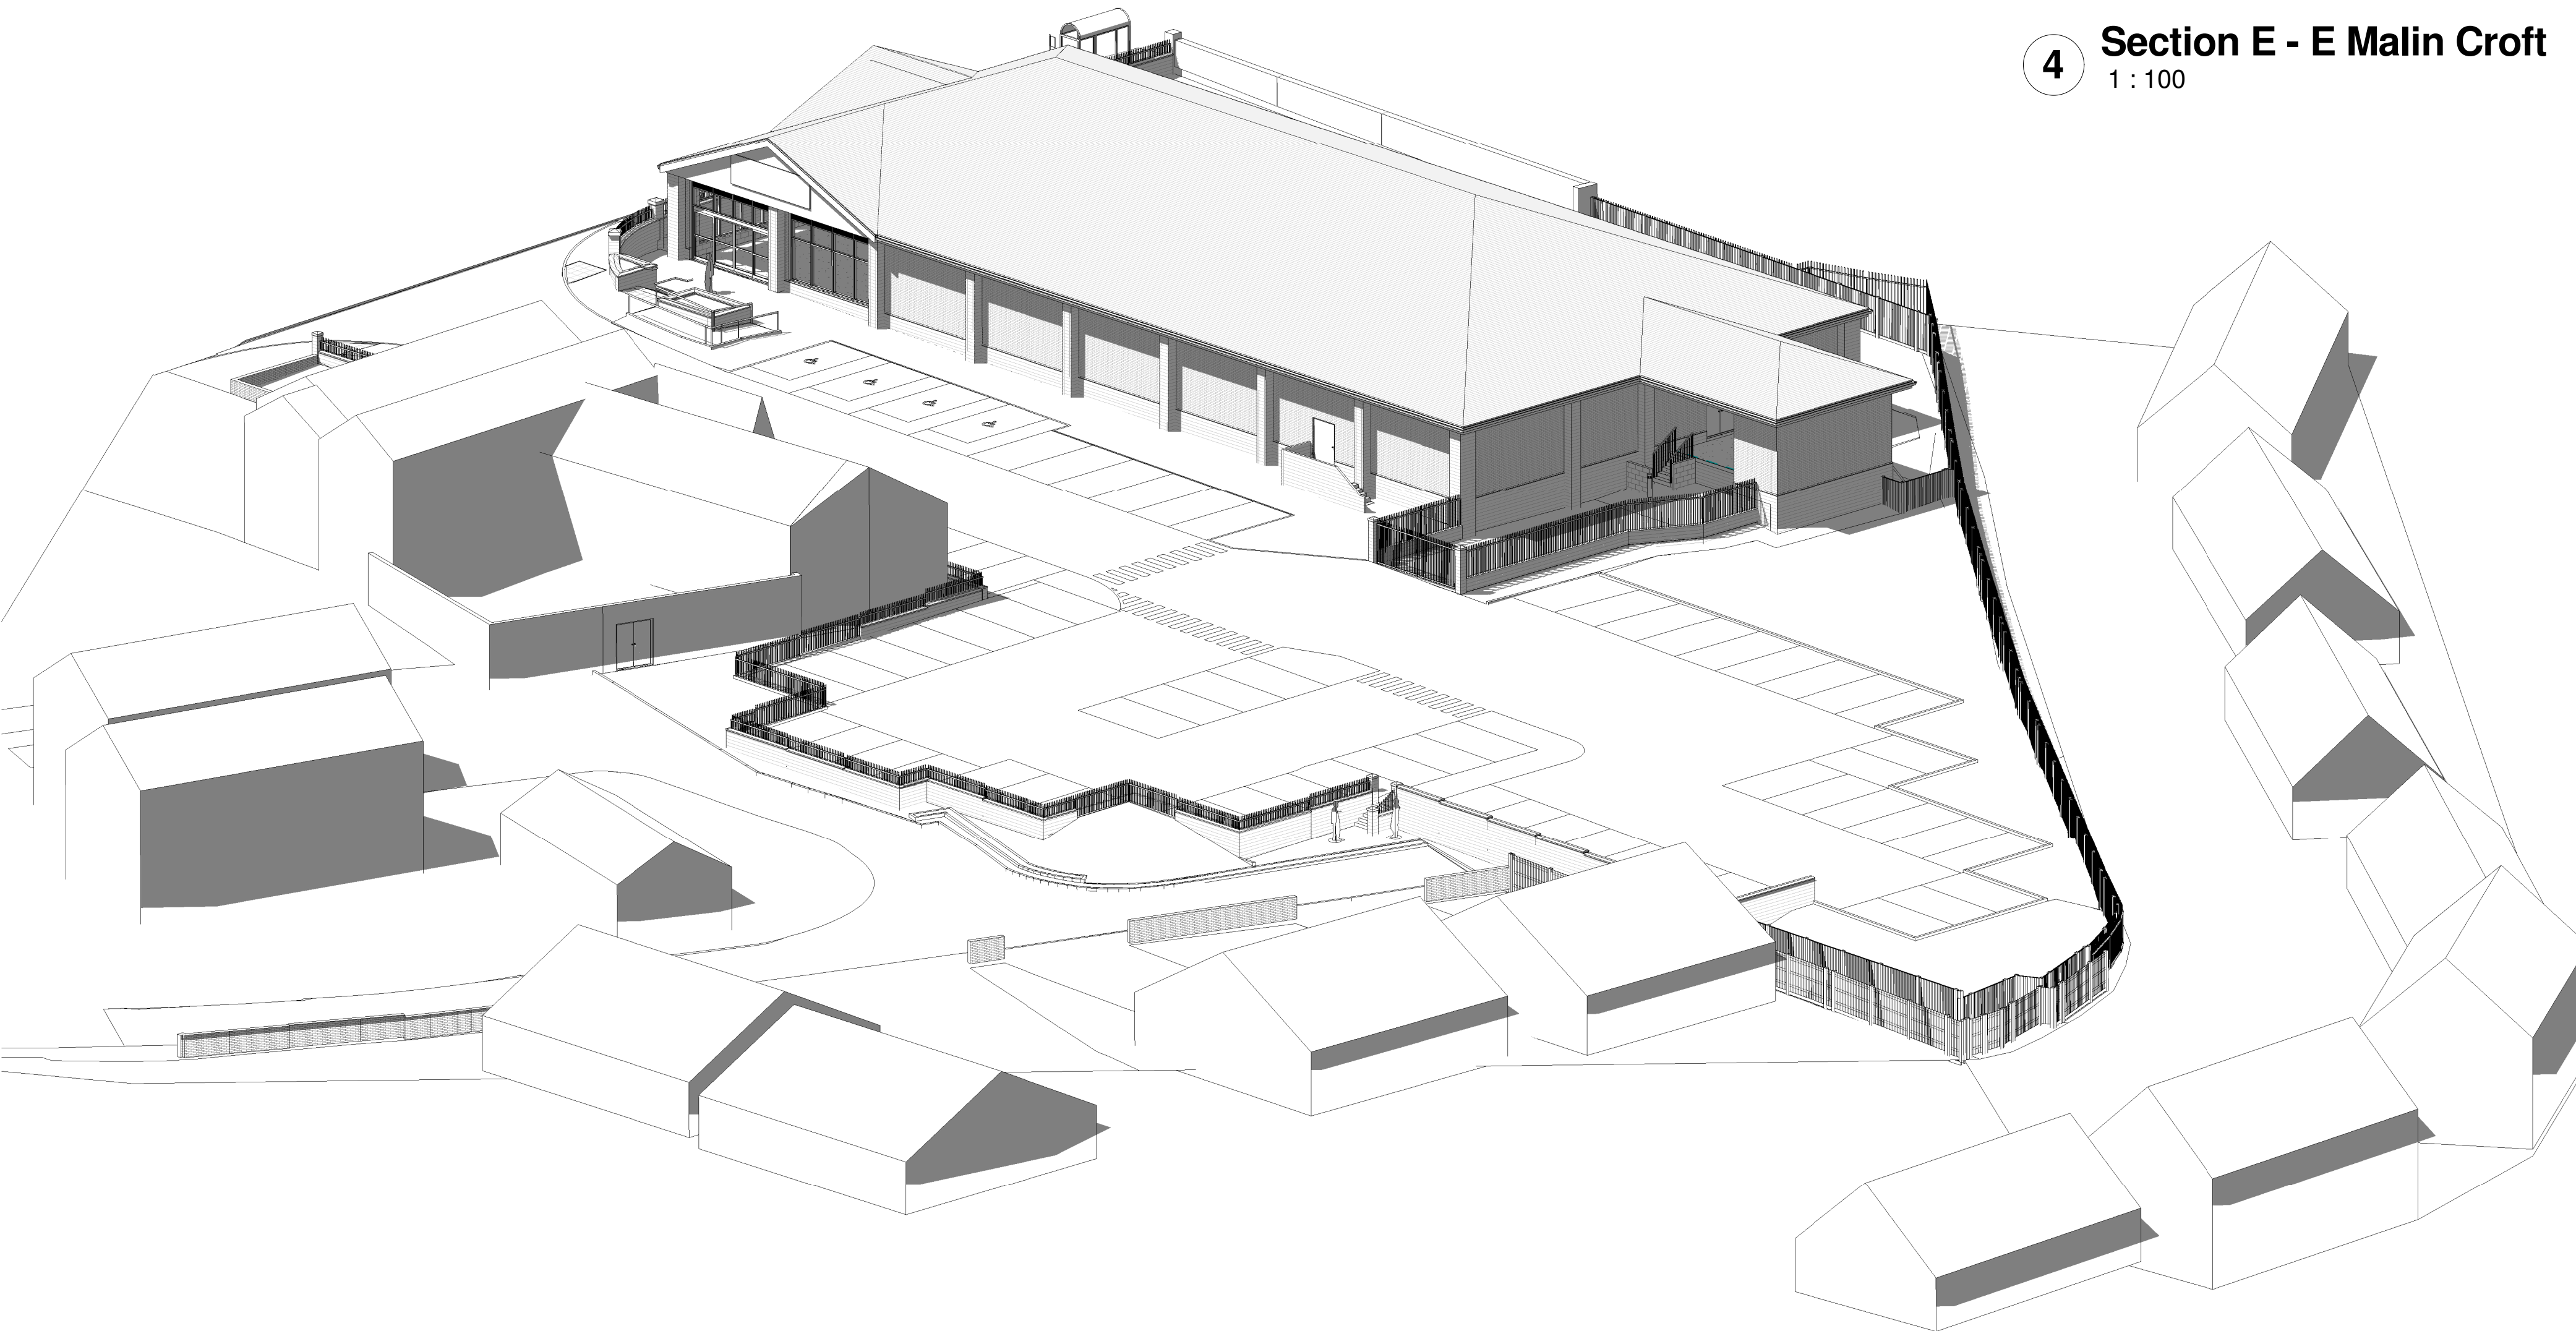

3 3D As Proposed Mono

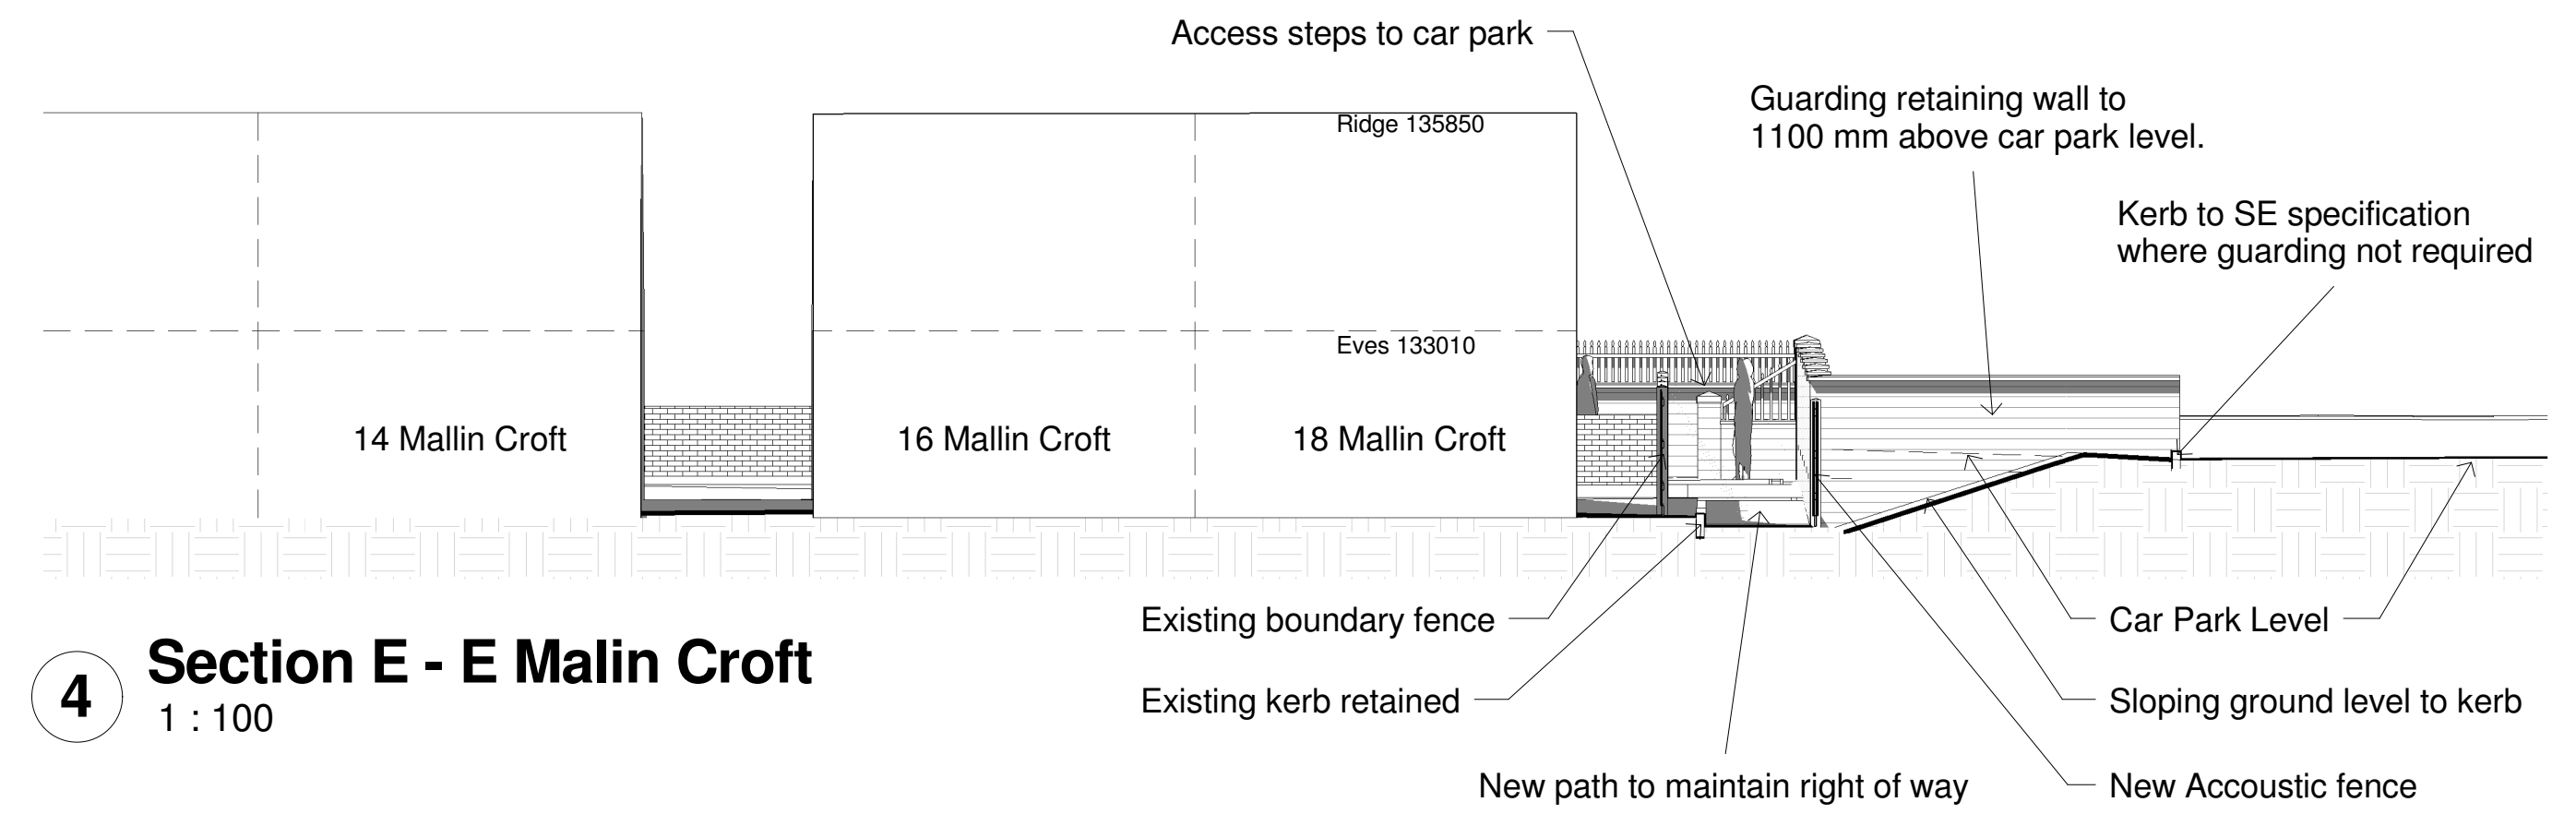

4 Section E - E Malin Croft
1 : 100

Rev	Date	Drawn	Description
A	02/09/15	SL	Revised boundary, and revised car park edge guarding.
B	09/09/15	SL	Section through car park & 18 Mallin Croft added
C	02/10/15	SL	Revised car park levels and entrance.

WhiteDesign

Client: RESILIENT

Project: HOYLAND SITE B

Title: 3D Views As Proposed

Scales: 1:100 Drawn: SL Date: 12/10/2015 14:24:11 Checked: KU

Drawing no: 0010.13.02 143 Rev: C

The White House, 24a St Andrews Road, Sheffield, S11 9AL
T: 0114 226 0255 F: 0114 226 0256
E: office@whitedg.co.uk W: www.whitedg.co.uk

PLANNING