
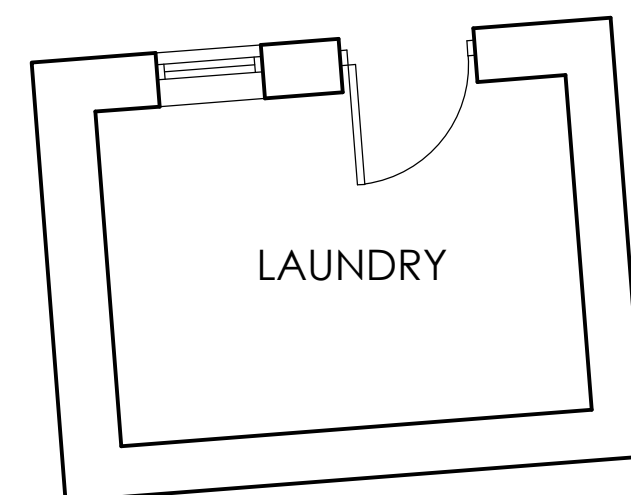
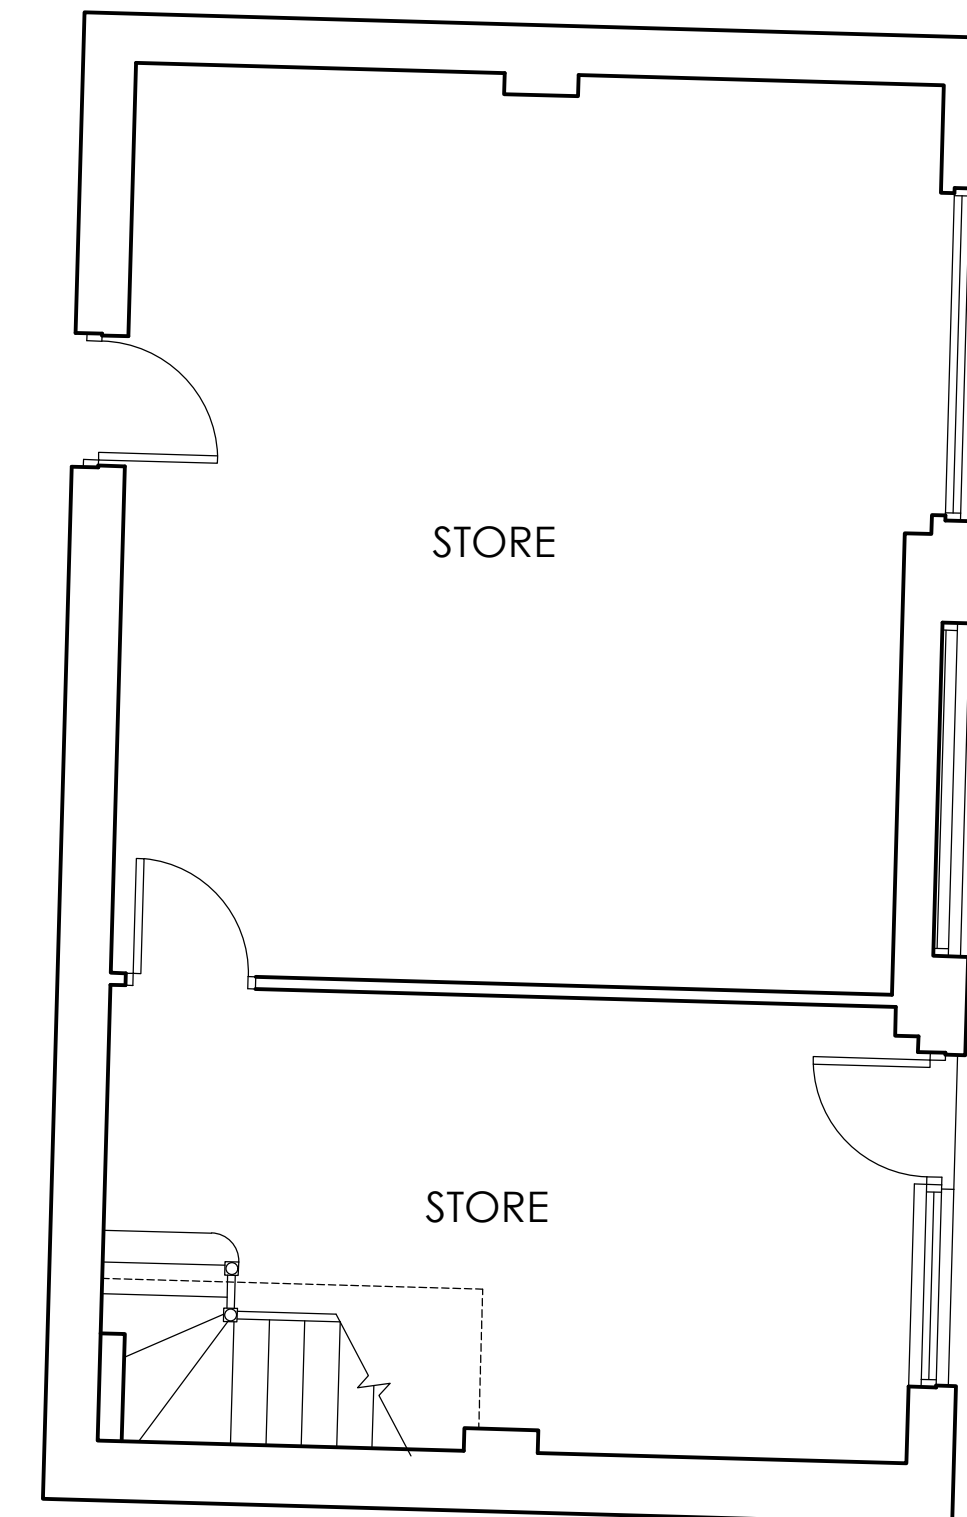


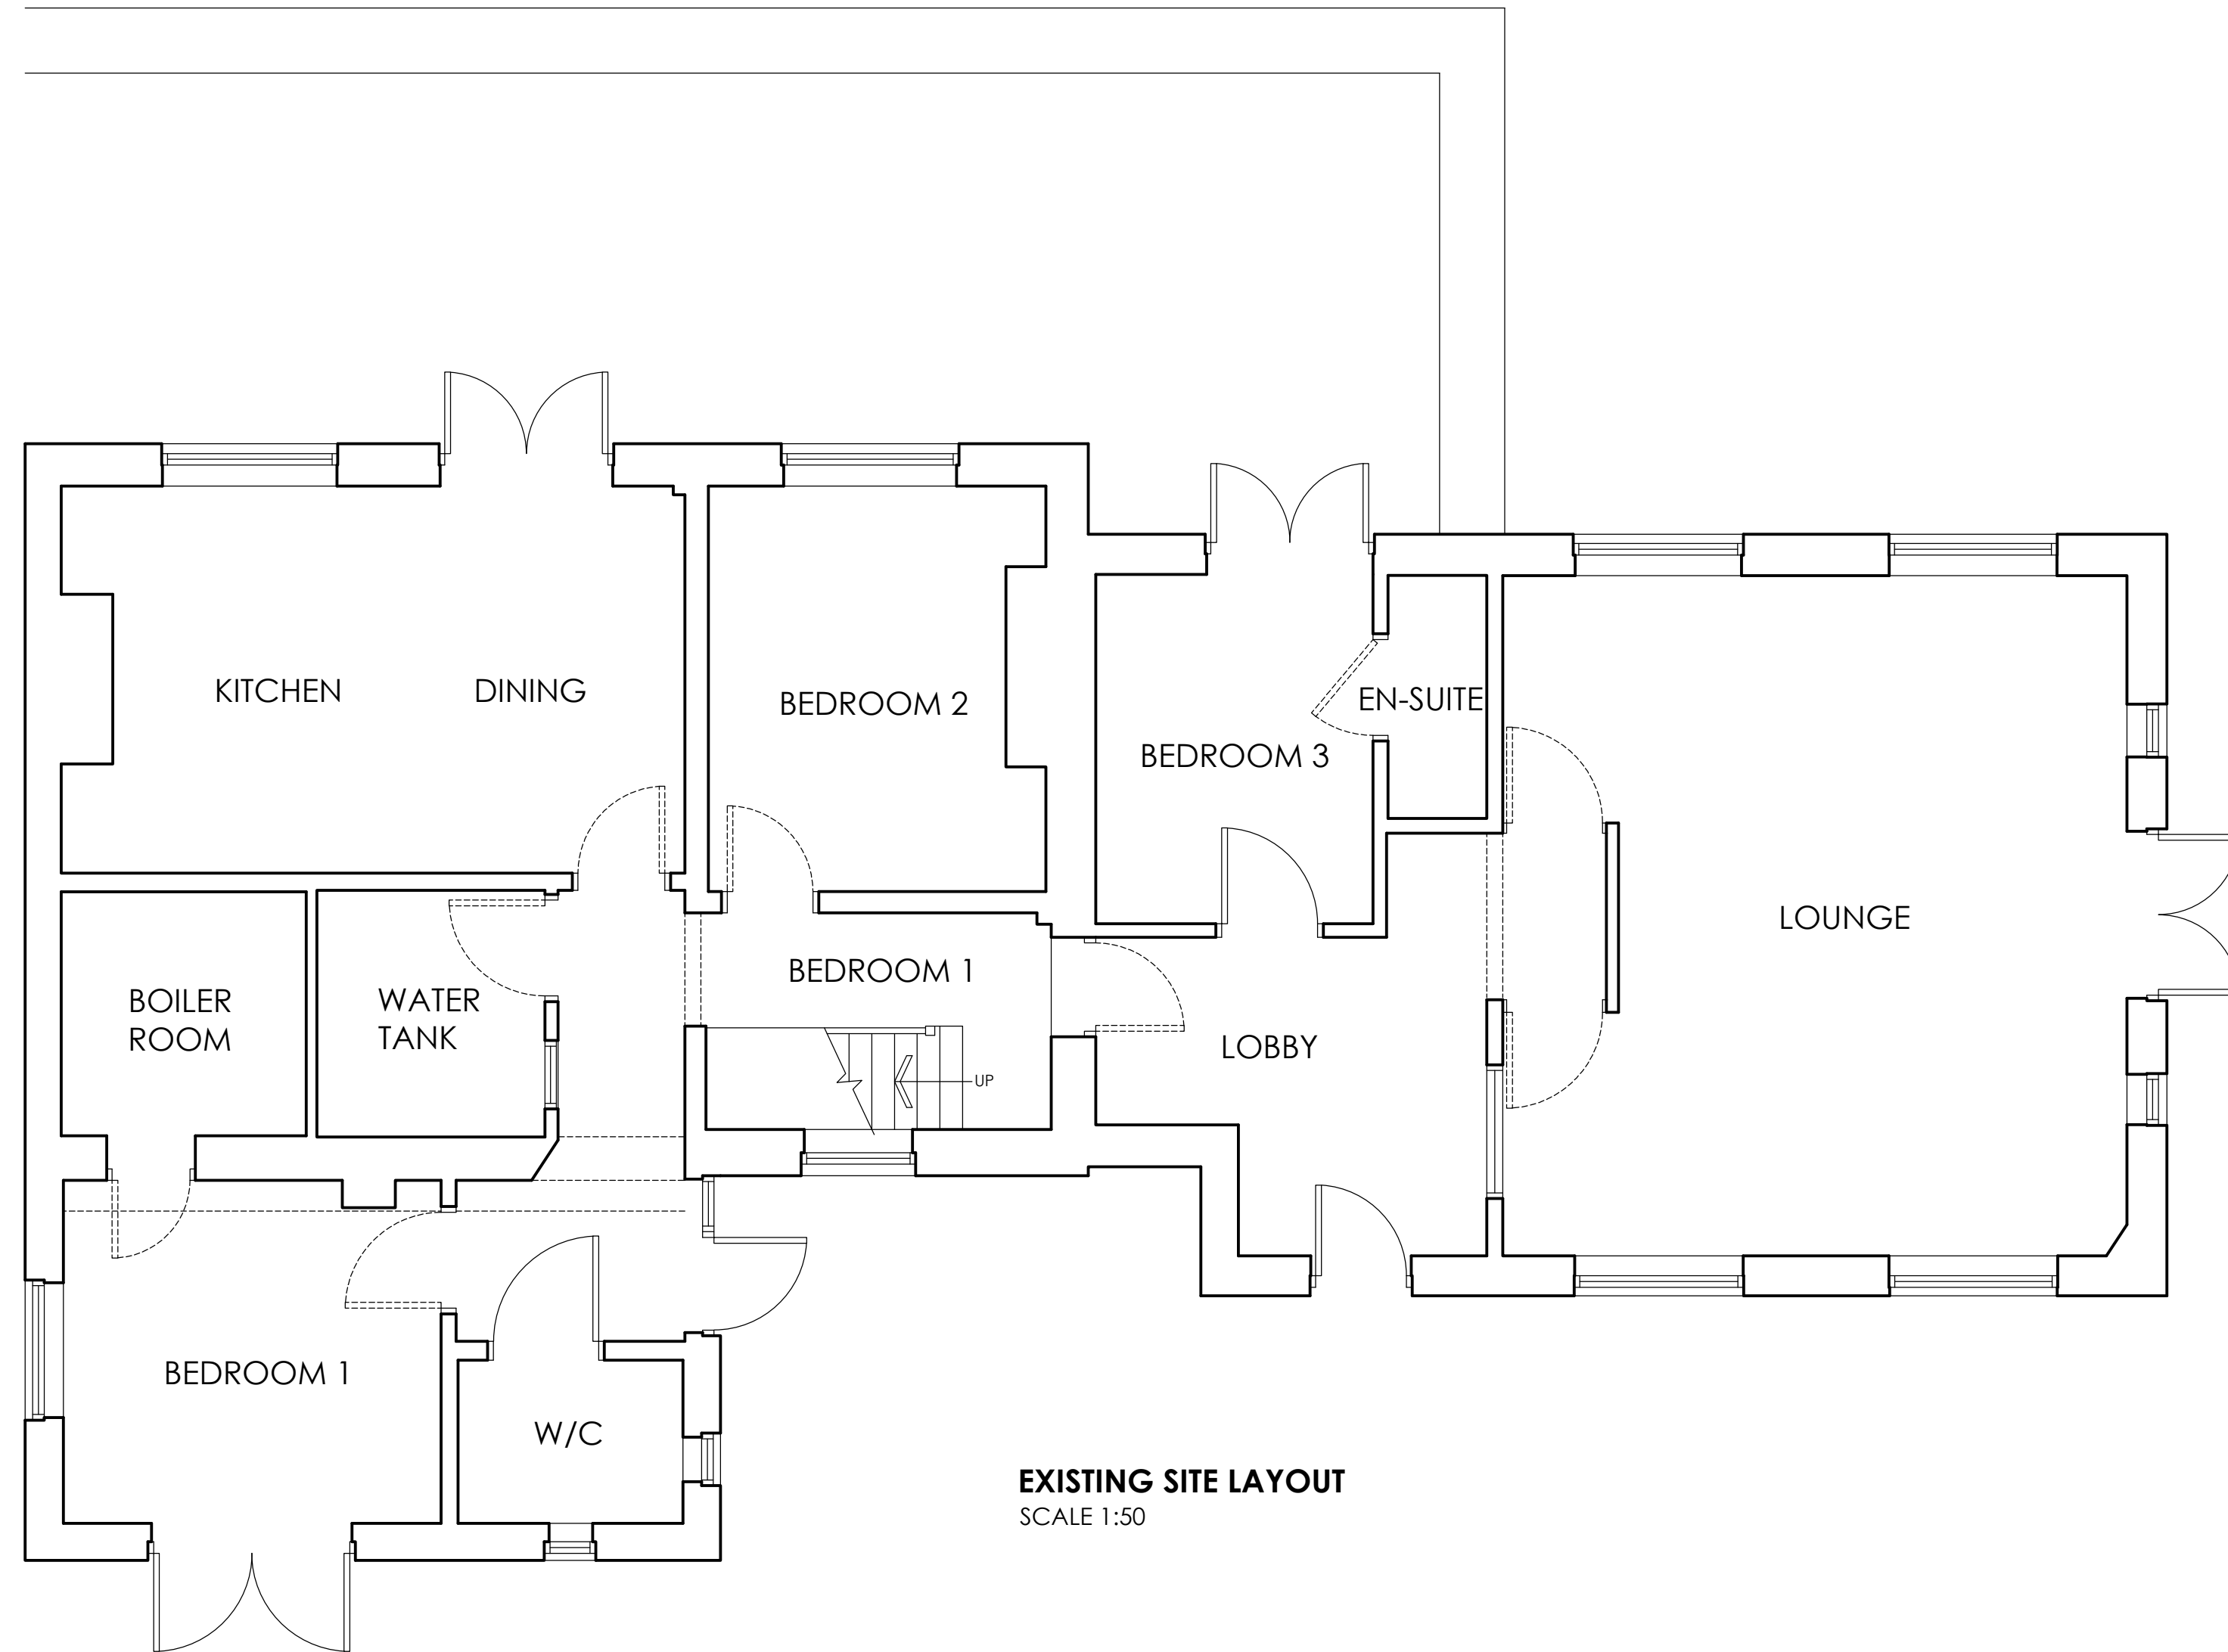

 White Agus Architectural Services			OFFICE ONE, DRILL HALL, 11 EASTGATE, BARNLSLEY, S70 2EU			Phone: 01226 208482 Email: info@whiteagus.co.uk Web: www.whiteagus.co.uk											
Project.						Client.											
PROPOSED ALTERATIONS AT DARLEY COTTAGE, ARDSLEY ROAD BARNLSLEY, S70 4RQ						DAVID & ALISON WILCOCK											
Drawing Title.						Date.		Scale.									
SITE LAYOUT						JULY 2026		1:50 & 1:100 @ A1									
						Ref.		Dwg. No.		Rev.							
26-068						03											
Date			Suffix			Description			Date			Suffix			Description		