



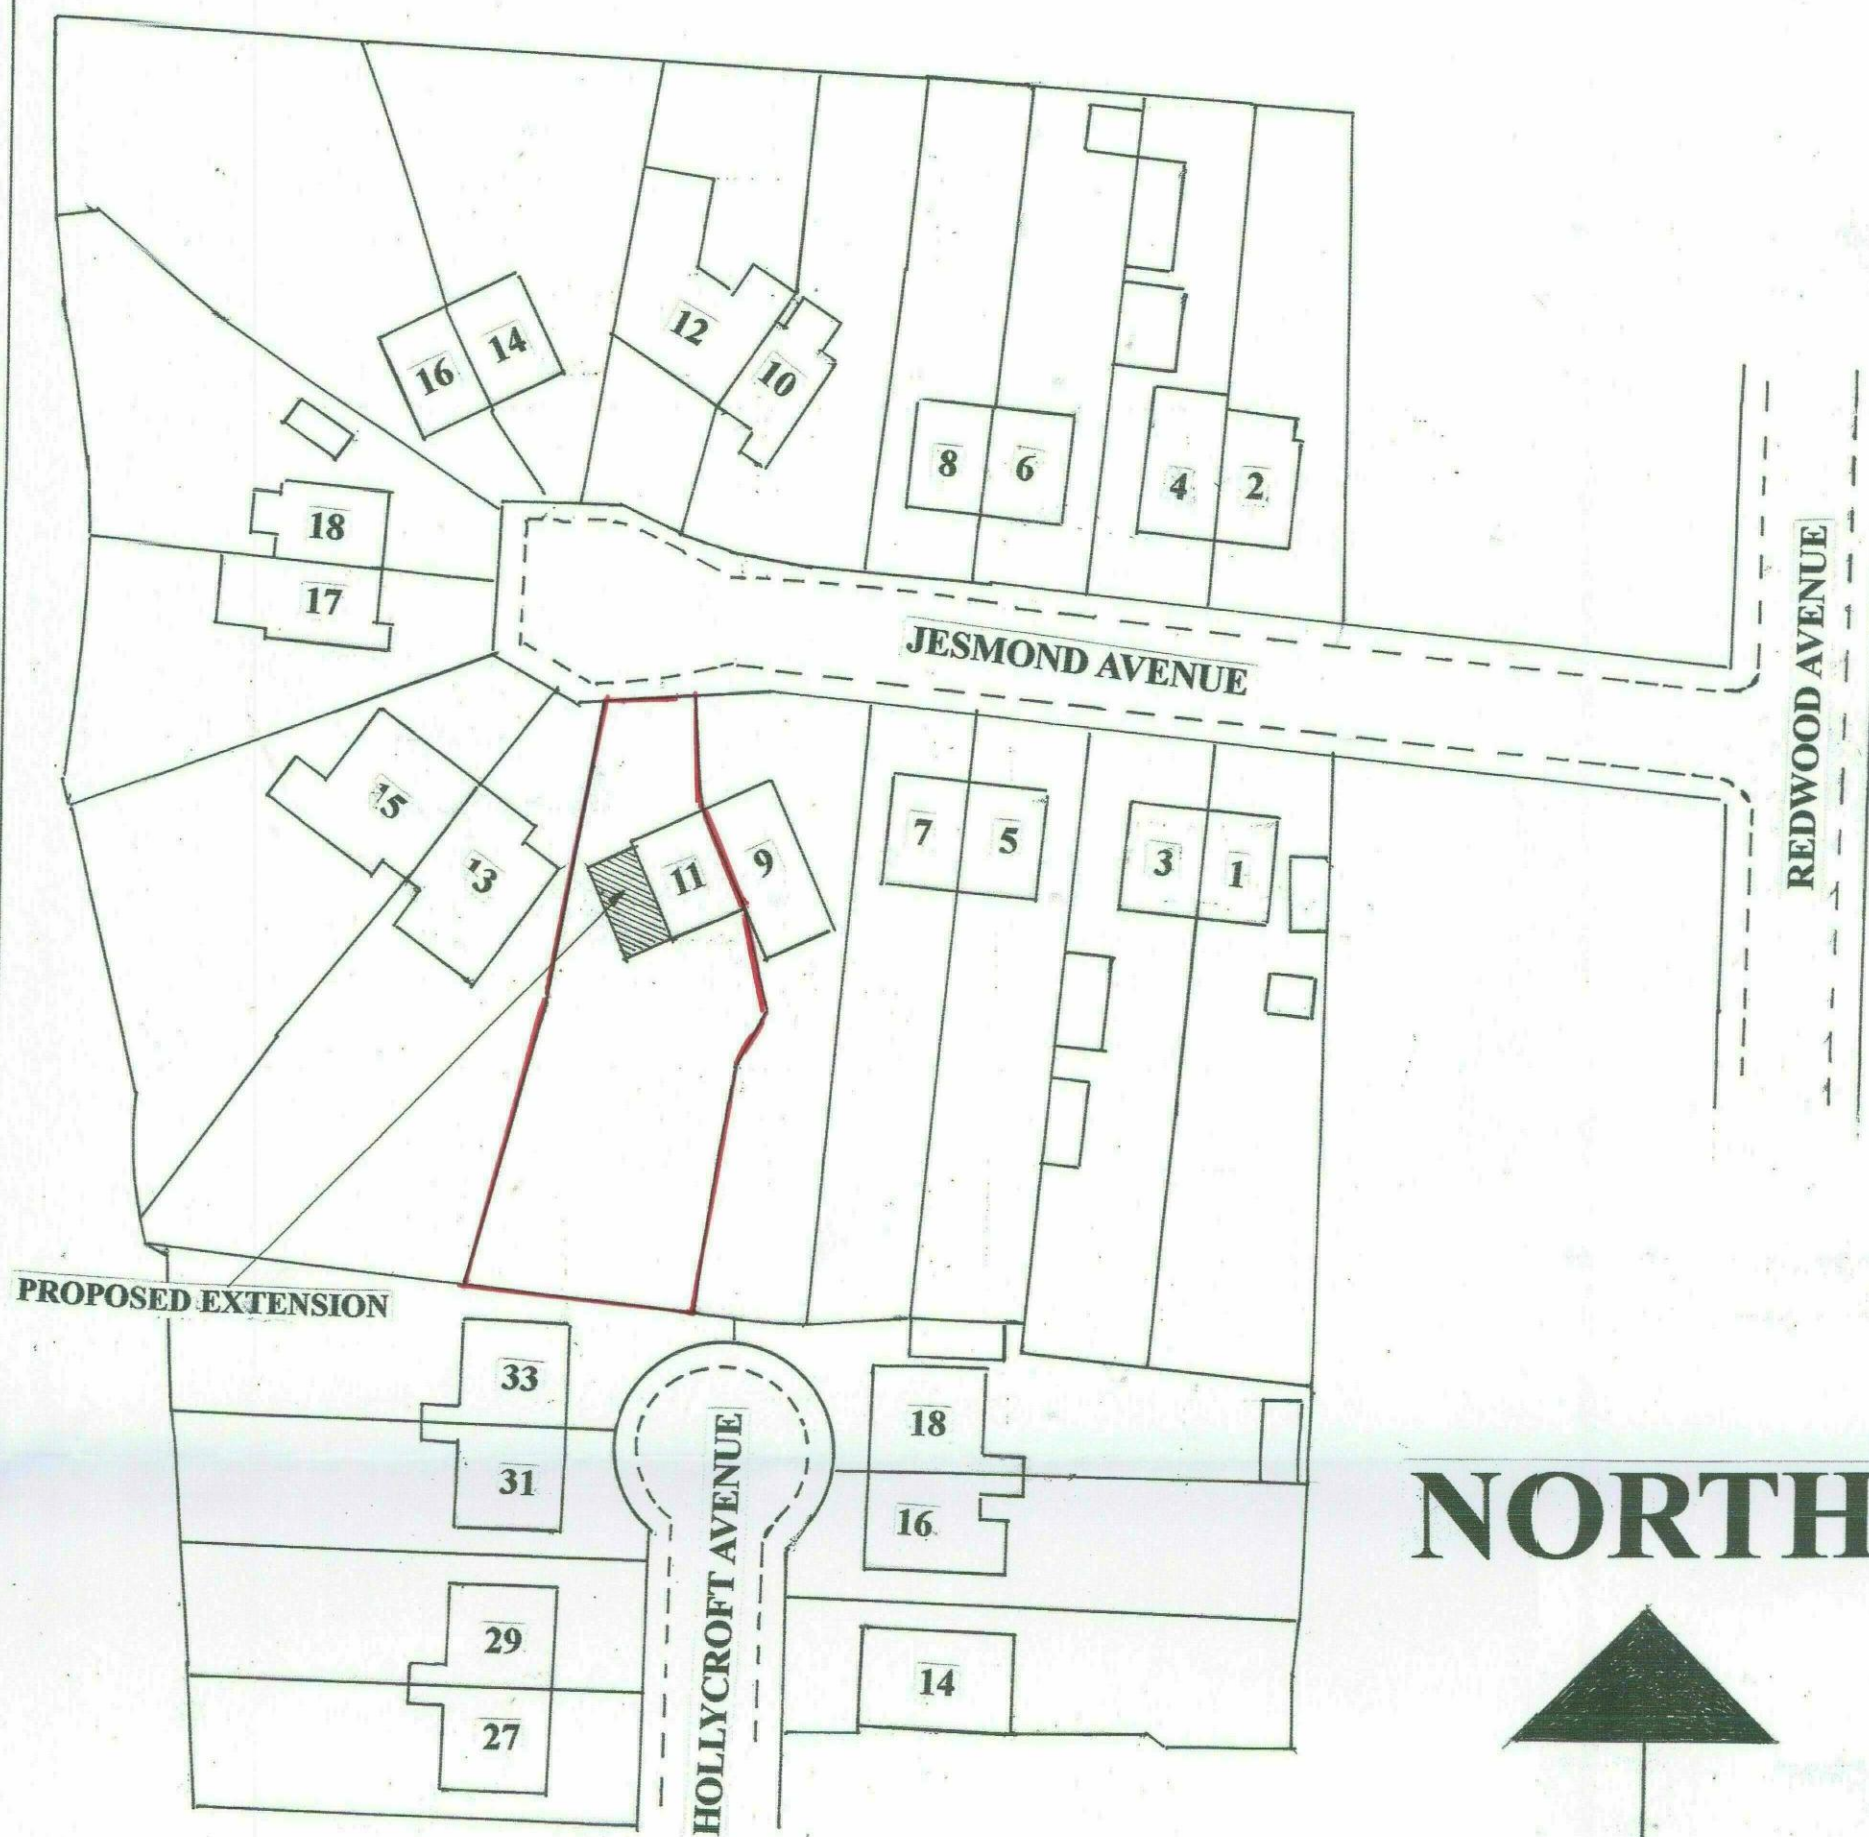

BLOCK PLAN
SCALE 1:500

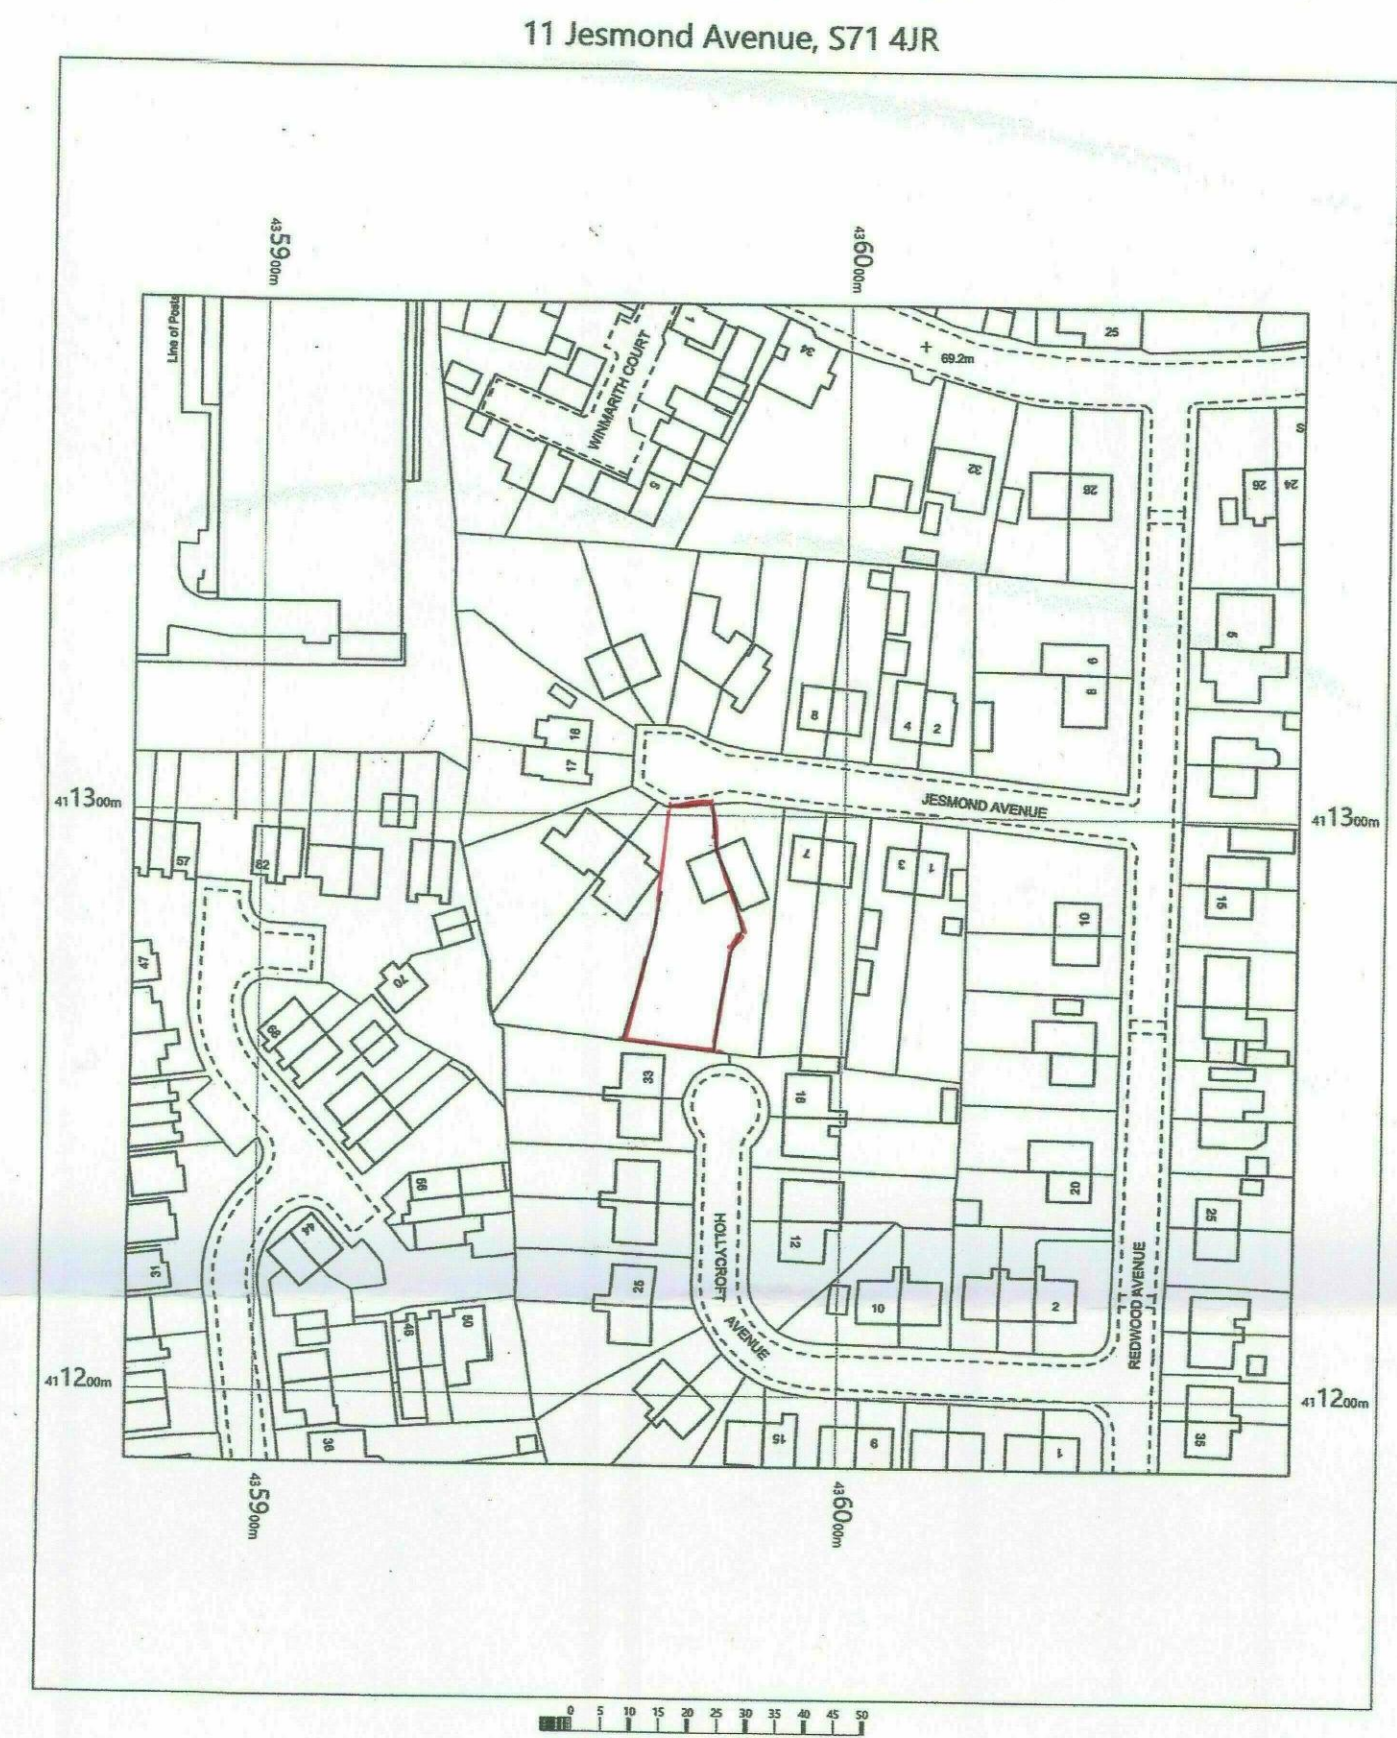


11 Jesmond Avenue,
Royston,
Barnsley,
S71 4JR

OS MasterMap 1250/2500/10000 scale
Monday, October 11, 2021, ID: MPMBW-00995628
www.blackwellmapping.co.uk

1:1250 scale print at A4, Centre: 435978 E, 411288 N

©Crown Copyright Ordnance Survey. Licence no. 100041041

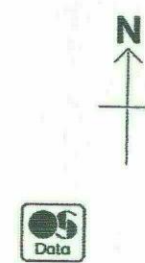

BLACKWELL'S
MAPPING SERVICES
PERSONAL & PROFESSIONAL MAPPING
www.blackwellmapping.co.uk
TEL: 0800 151 2612
maps@blackwell.co.uk

LOCATION PLAN
SCALE 1:1250