
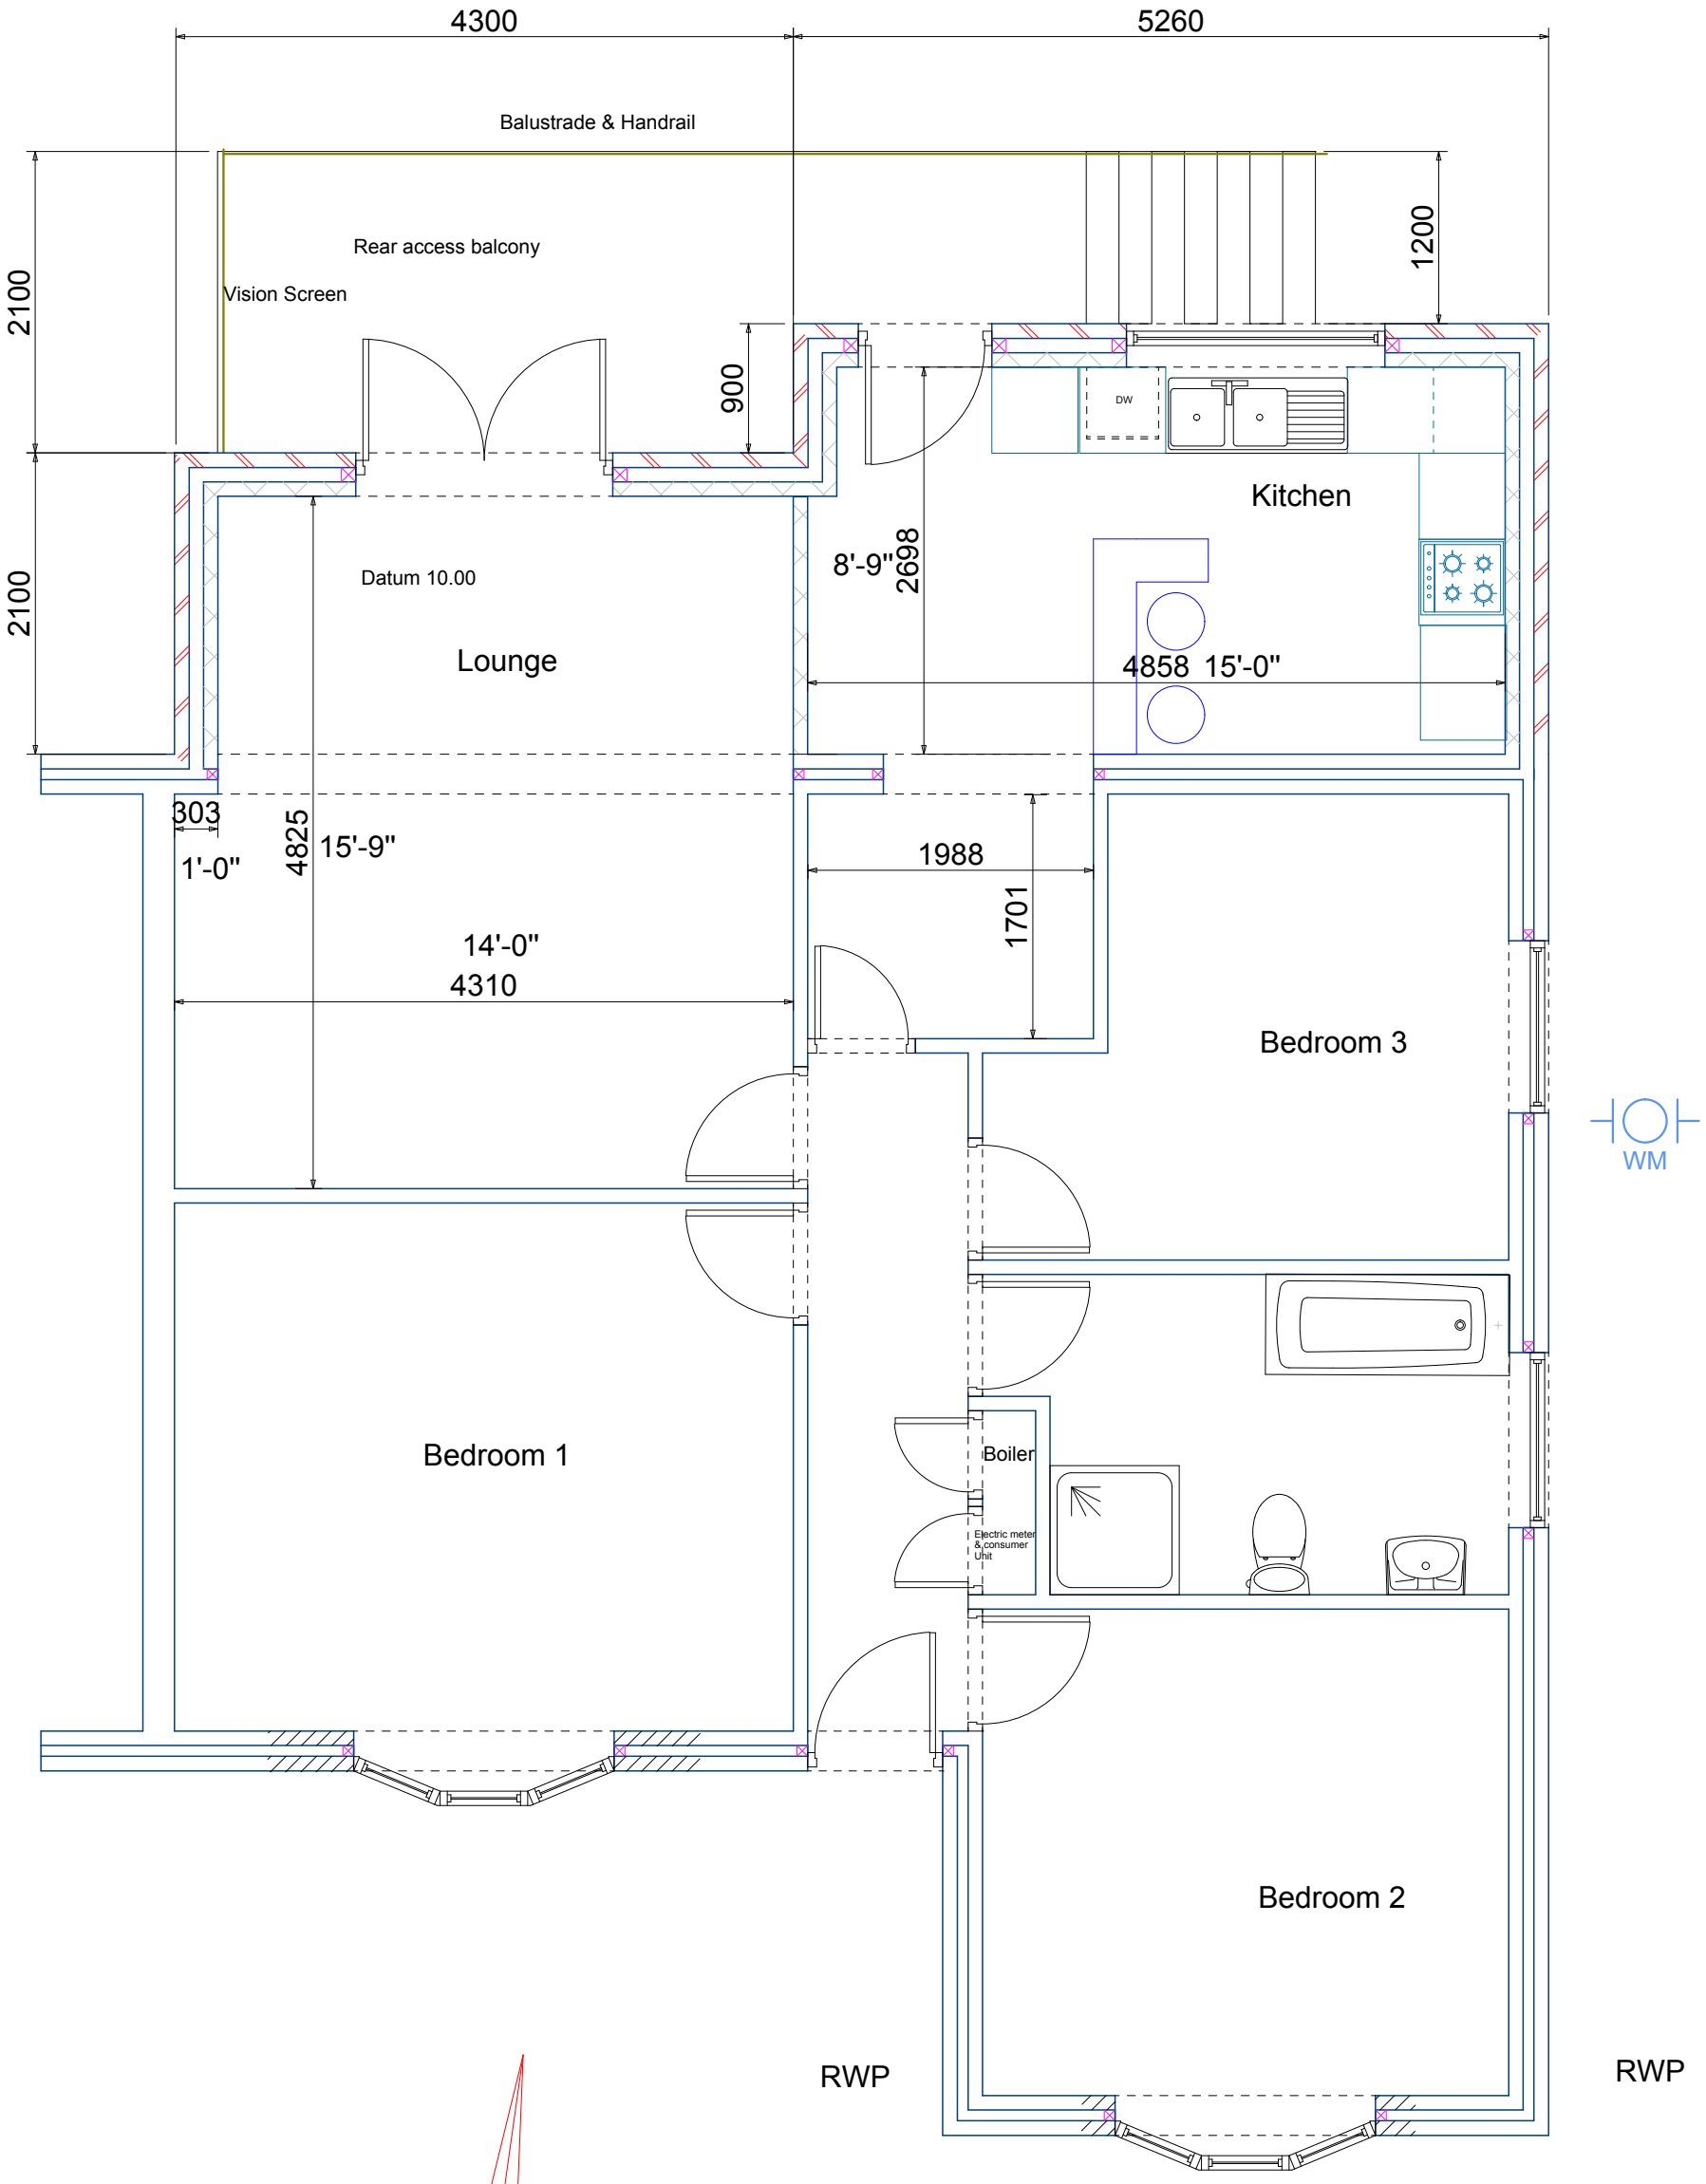


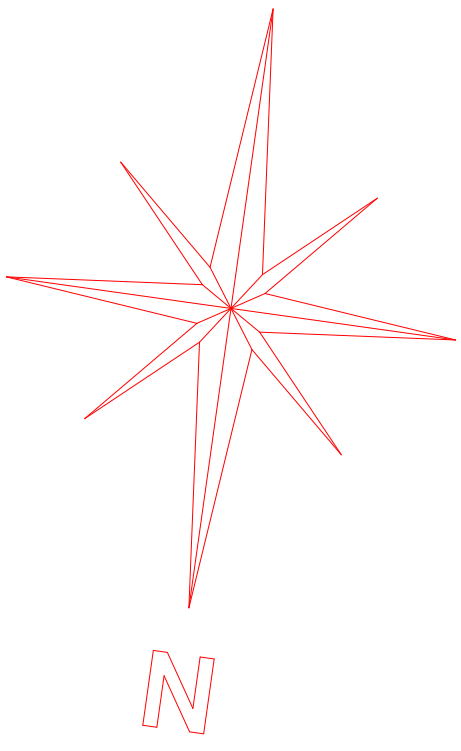

Scale Bar

0 1 2 3 4 5 M

NOTE
All plan dimensions are brickwork sizes not incl. plaster.

Approximate Imperial sizes for client guidance only

All external materials to match existing

Proposed Rear Extension
to
12 South Lea Drive
Hoyland, Barnsley
S74 9NA
for
Mr. & Mrs. I. Willis
Plans as proposed
Scale 1:50 July.2015
Dwg.Ref. IW14 - 3A
Paper Size A3

© Numis Plans