


West Meadows
Primary School,
West Street,
Hoyland,
Barnsley,
South Yorkshire.
S74 9ET

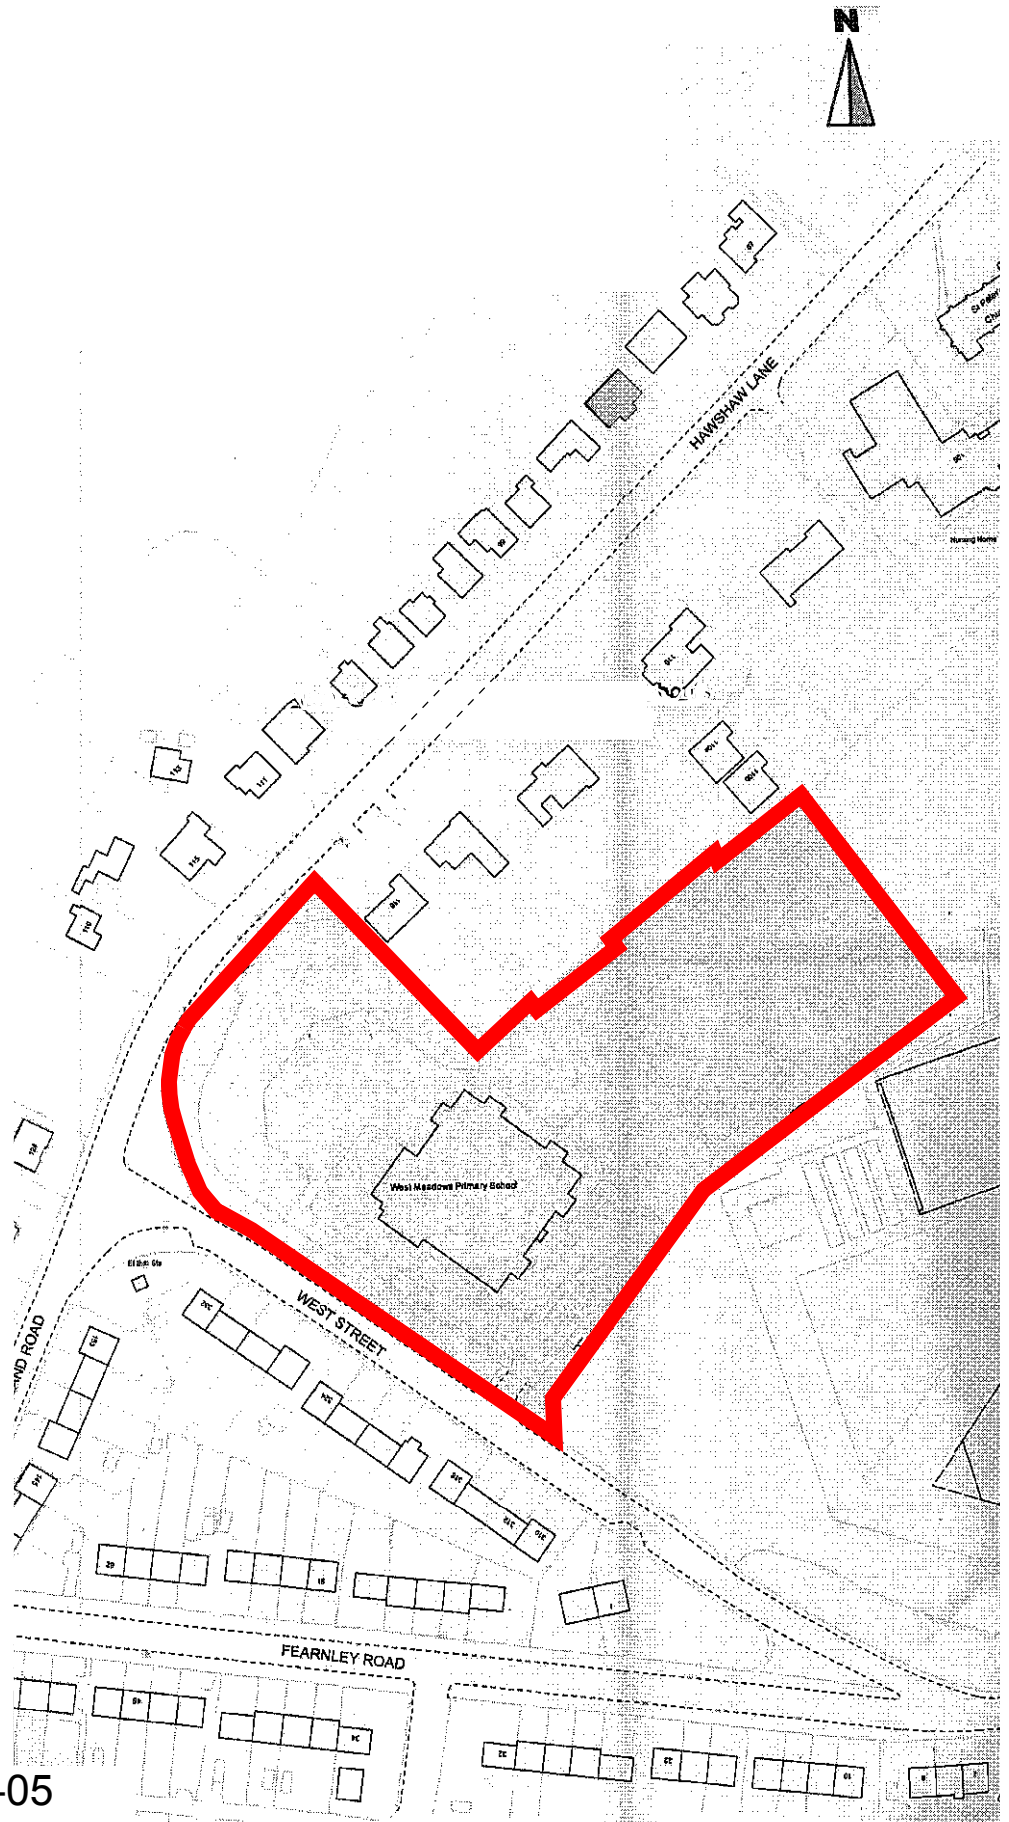

Drawing No: 2016-01-05
Location Plan
Revision : -
Date :31.05.2016
Scale 1:1250
Paper Size : A4