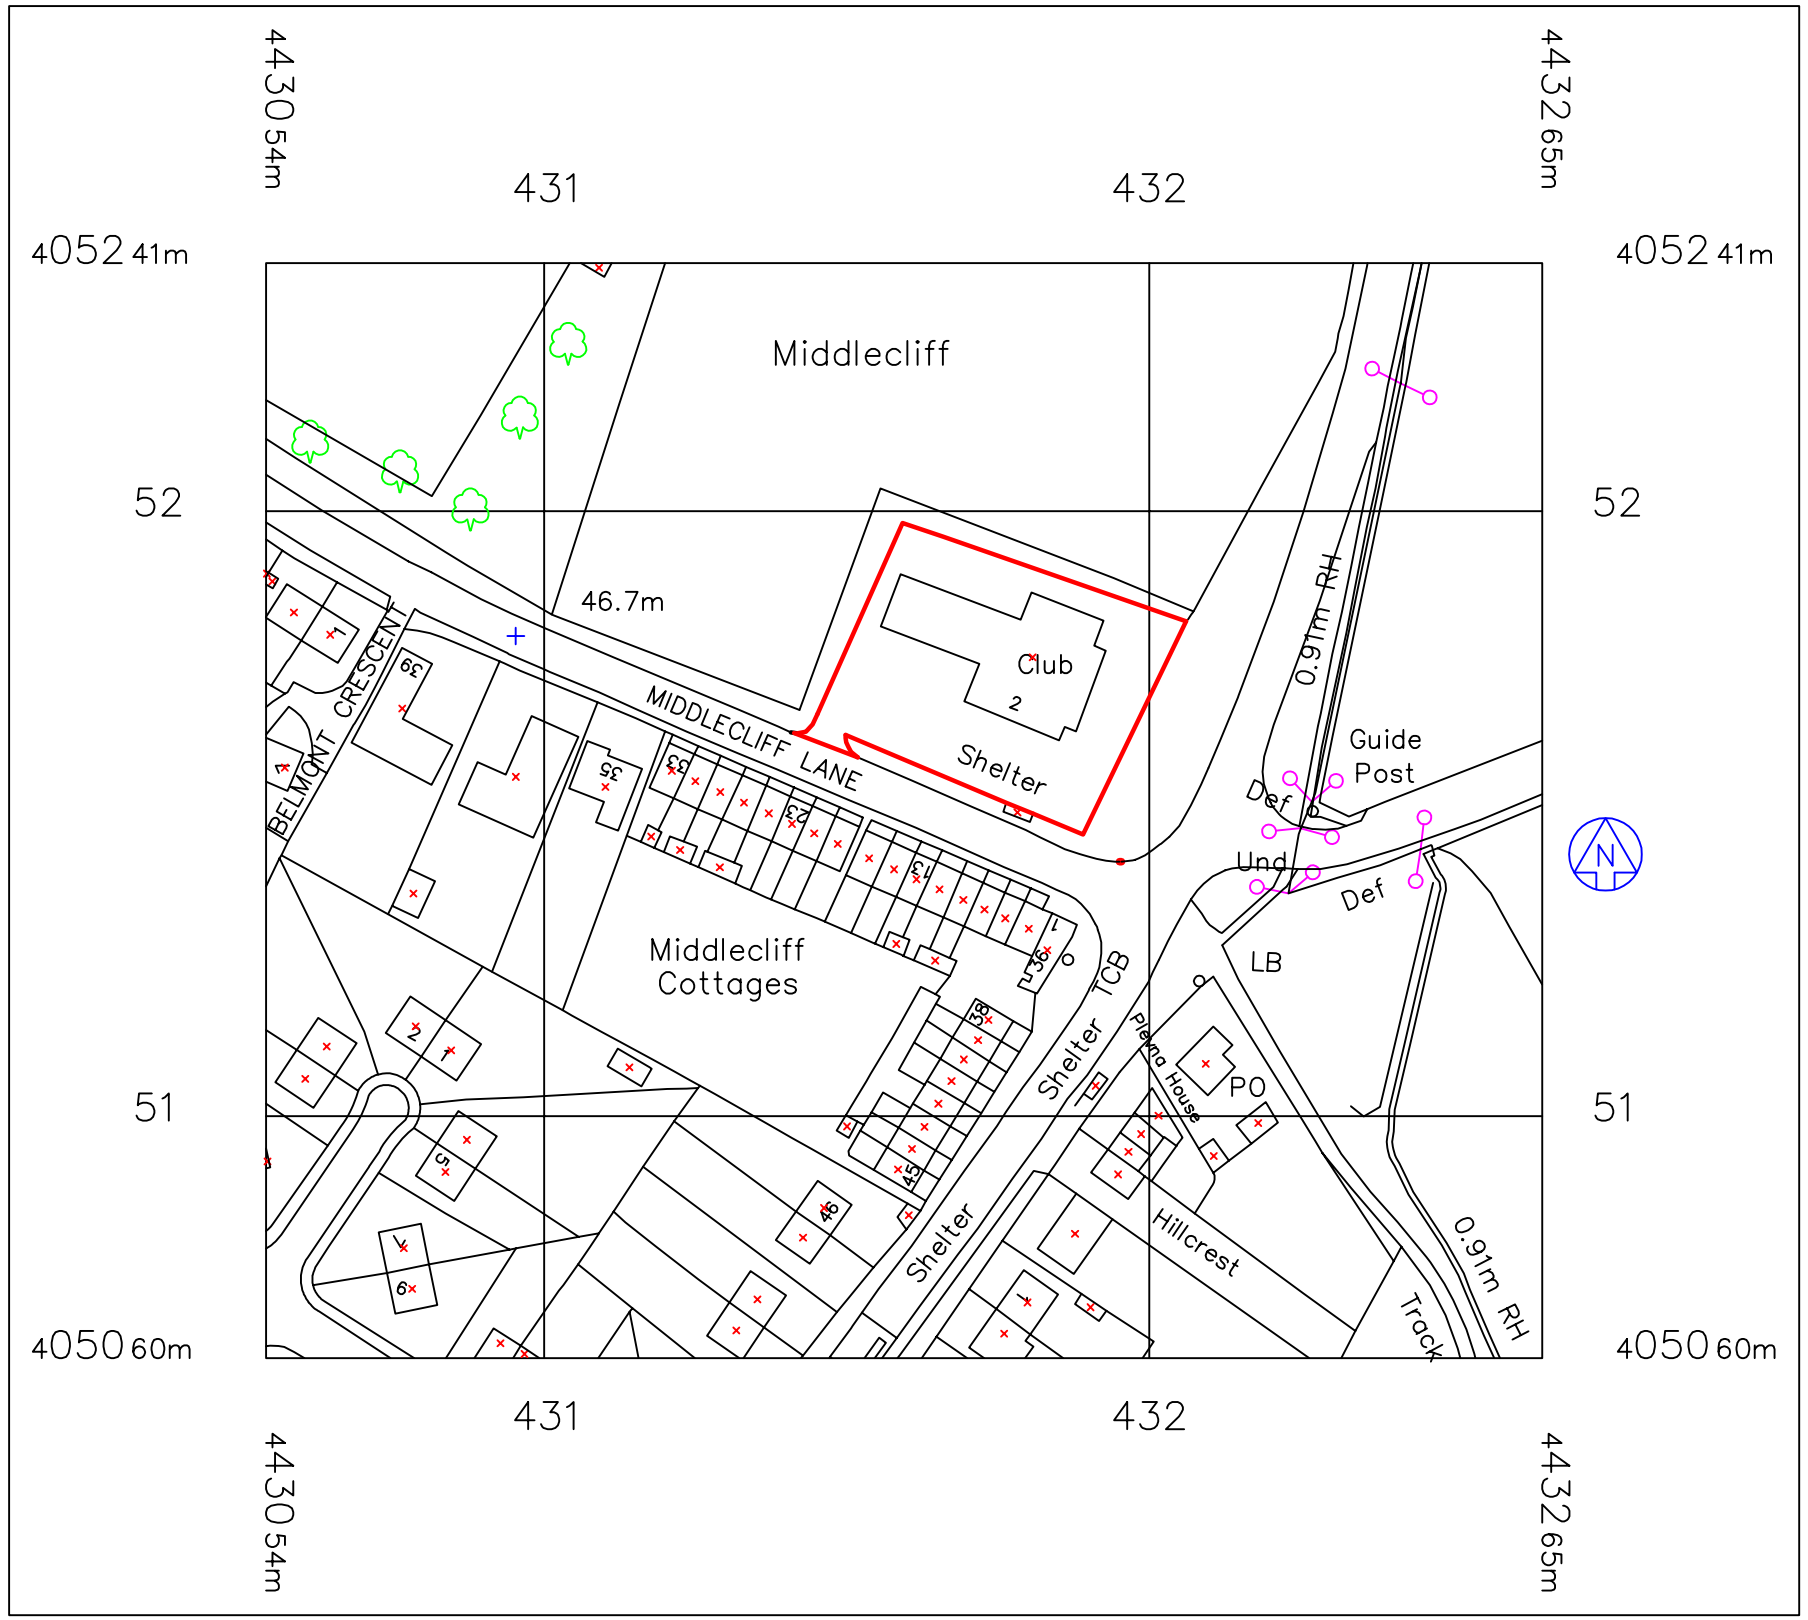

20 0 20 40 60 80 100

Metres

DO NOT SCALE
THIS DRAWING IS COPYRIGHT ©

NOTES

REVISION

GO DESIGN
28, Lowes Wong
Southwell
Nott's
NG25 0JS
TEL : 07771 675788
E-MAIL: godesignplanning@aol.com

CLIENT
Mr. R. Morley

PROJECT
Middlecliff W. M. C.
2, Middlecliff Lane,
Little Houghton,
Barnsley. S72 0HX

TITLE
Proposed Ground Floor Conversion of Main Hall into 8 HM□s with Communal Area.
Location Plan

DRAWN BY	A3	CHECKED BY
G. □'Shea		

SCALE	DATE	DWG No.	REV
1:1250	27/11/13	MLL2-003	