


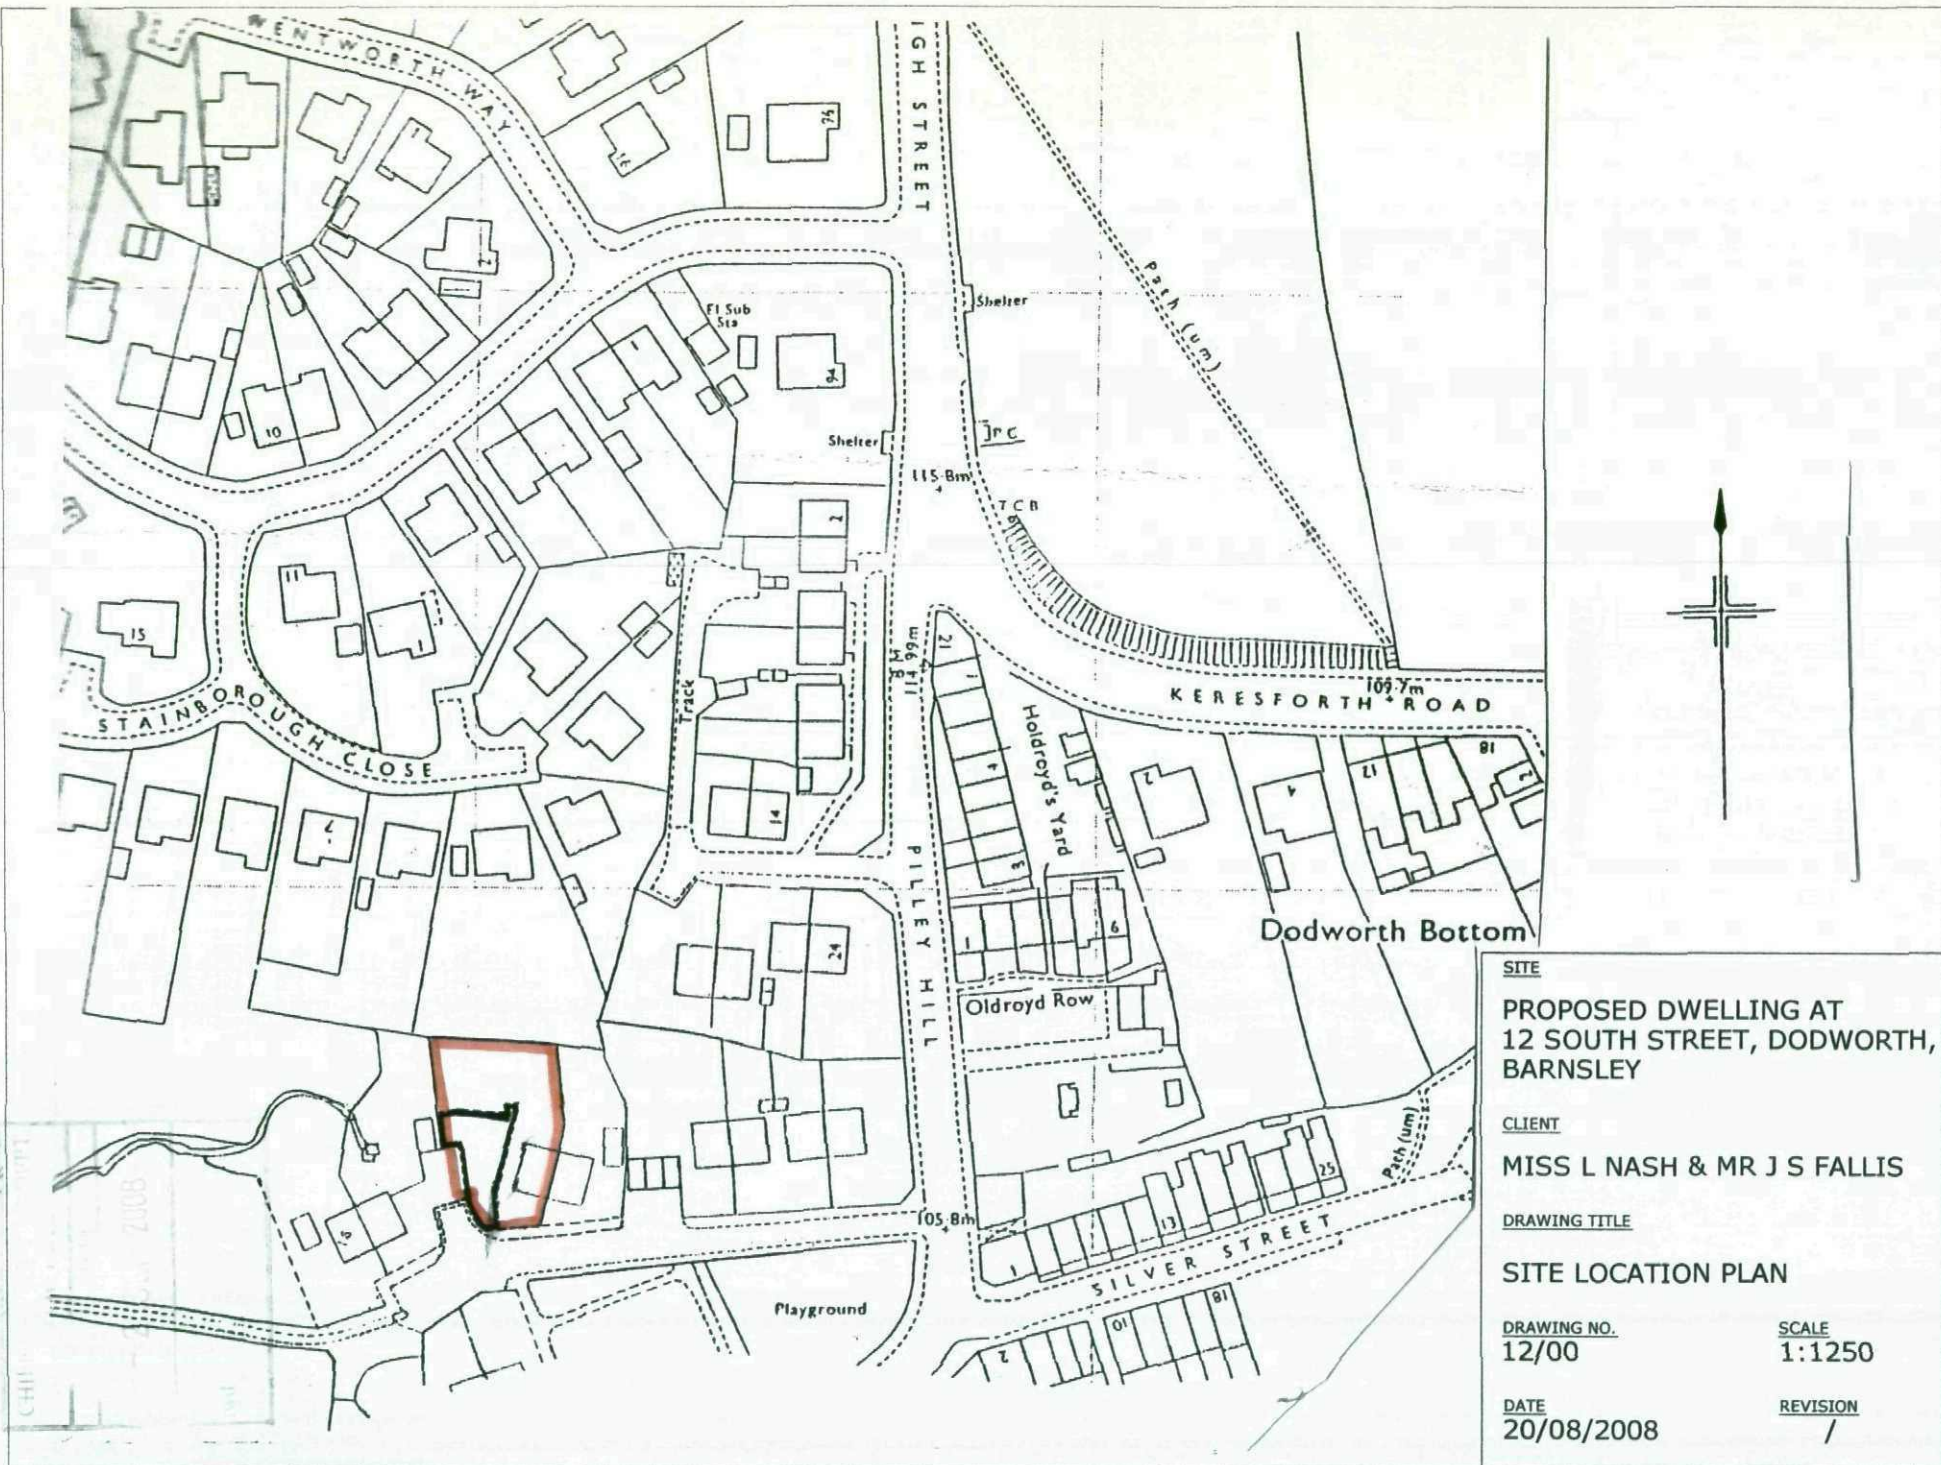

SITE

PROPOSED DWELLING AT
12 SOUTH STREET, DODWORTH,
BARNSELY

CLIENT

MISS L NASH & MR J S FALLIS

DRAWING TITLE


SITE LOCATION PLAN

DRAWING NO.
12/00


DATE
20/08/2008

SCALE
1:1250

REVISION
/

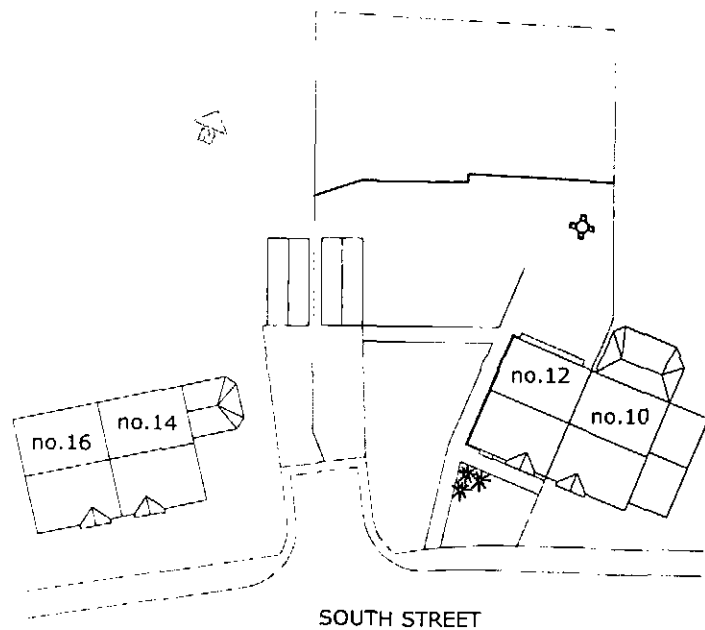


EXISTING SITE LAYOUT

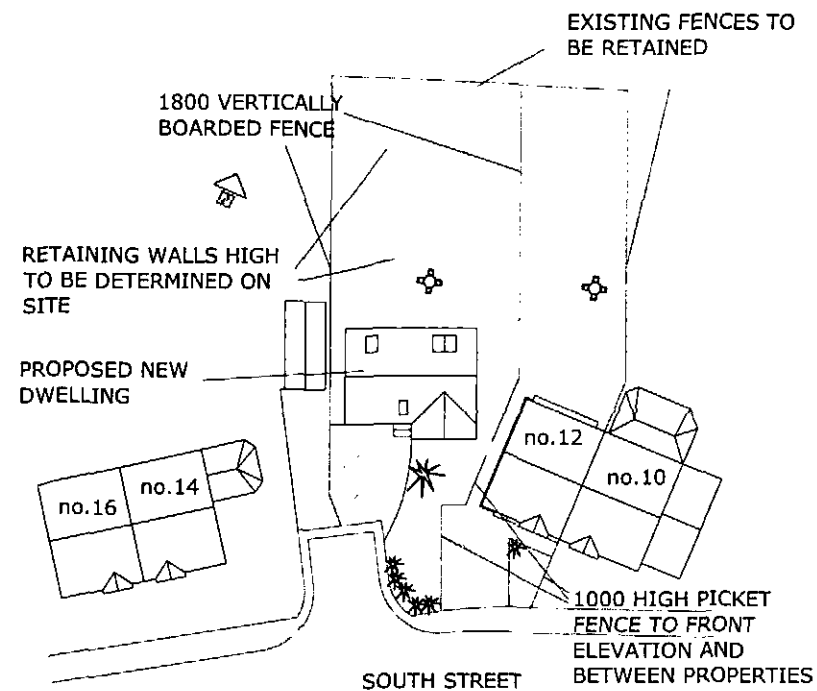


PROPOSED SITE LAYOUT

<u>SITE</u>	
PROPOSED DWELLING AT 12 SOUTH STREET, DODWORTH, BARNSELY	
<u>CLIENT</u>	
MISS L NASH & MR J S FALLIS	
<u>DRAWING TITLE</u>	
SITE LAYOUT	
<u>DRAWING NO.</u>	<u>SCALE</u>
12/01	1:500 @A4
<u>DATE</u>	<u>REVISION</u>
20/08/2008	/

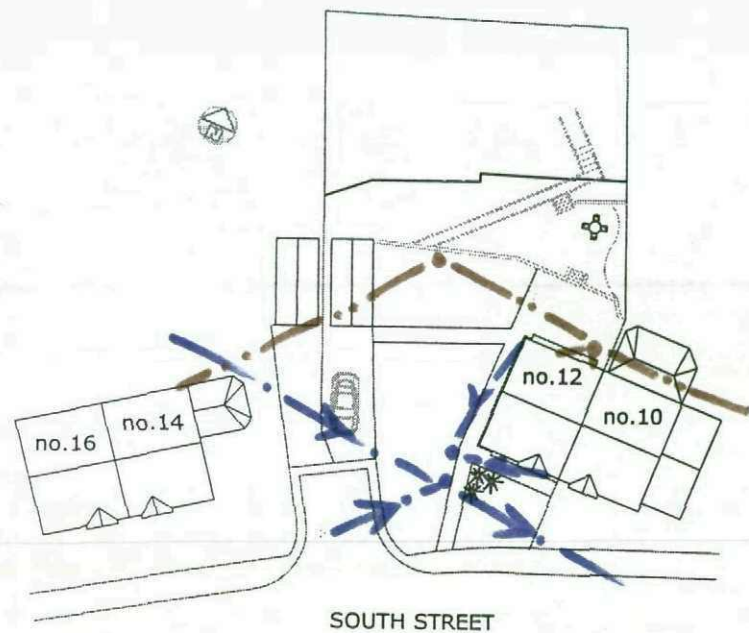

EXISTING SITE LAYOUT

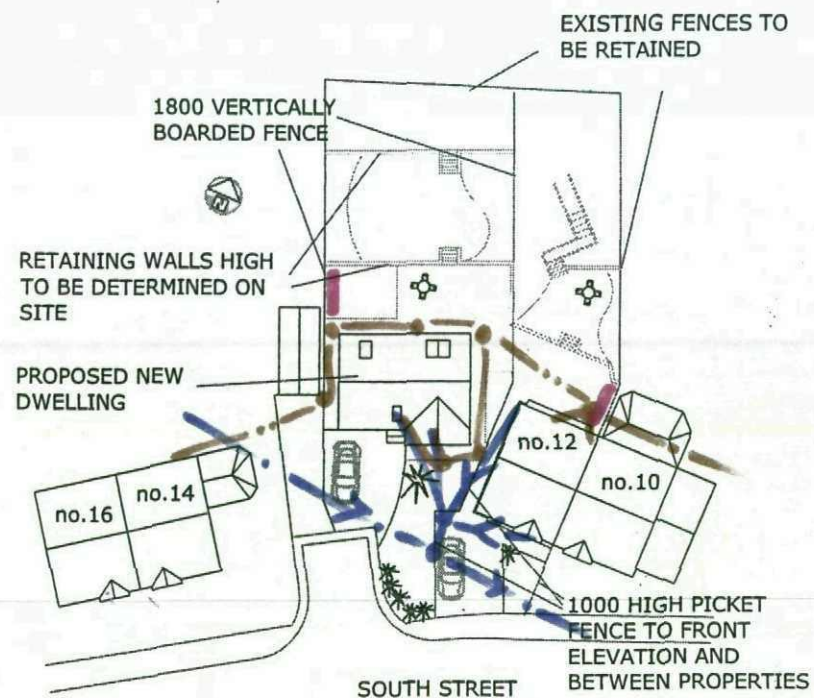

PROPOSED SITE LAYOUT

- SURFACE WATER
- - - FOUL
- BIN STORE

SITE

PROPOSED DWELLING AT
12 SOUTH STREET, DODWORTH,
BARNSELY

CLIENT

MISS L NASH & MR J S FALLIS

DRAWING TITLE

SITE LAYOUT SHOWING
DRAINAGE & BIN STORES.

DRAWING NO.
12/03

SCALE
1:500 @A4

DATE
20/08/2008

REVISION
/