



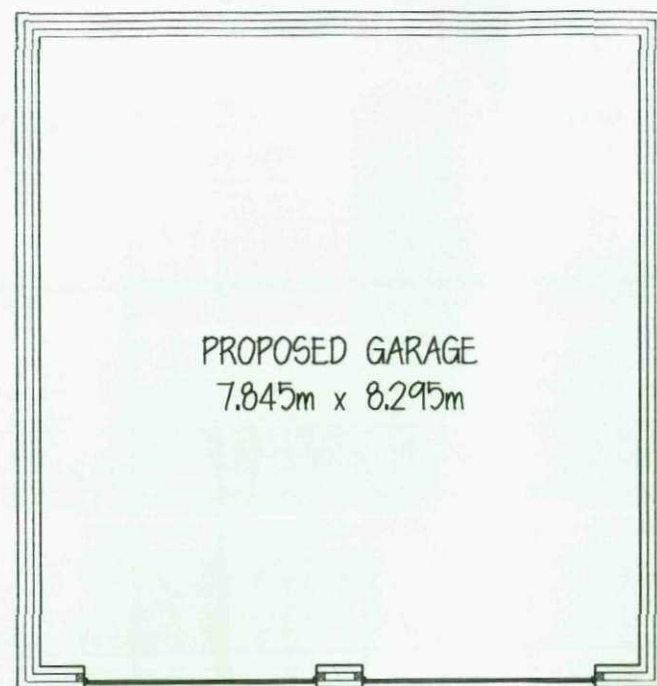


PLAN


ROOF - concrete interlocking tiles to match dwelling
WALLS - brickwork to match dwelling

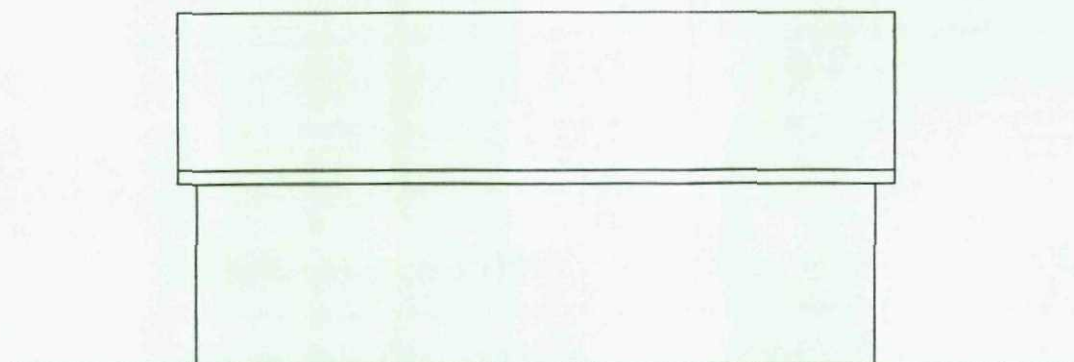


SIDE ELEVATION

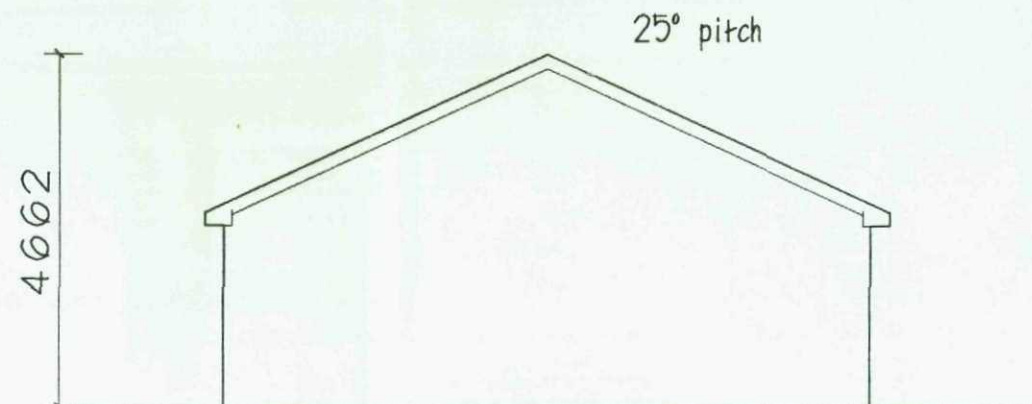

REAR ELEVATION

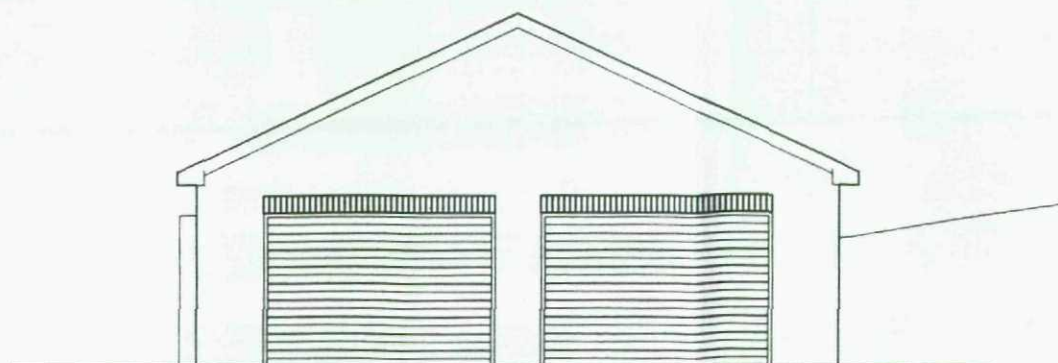

FRONT ELEVATION

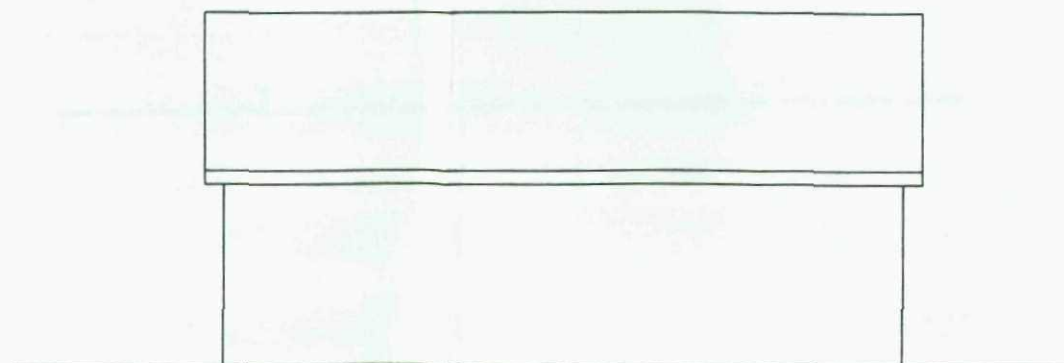

SIDE ELEVATION


Mr G WALKER

PROPOSED GARAGE
343 DARTON LANE
MAPPLEWELL


PLAN & ELEVATIONS

1:500@A3 OCT.12

Peter Thompson M.C.I.A.T.
Linwood
Barnsley Road
Dodworth
Barnsley S753JR
tel & fax
01226
201391

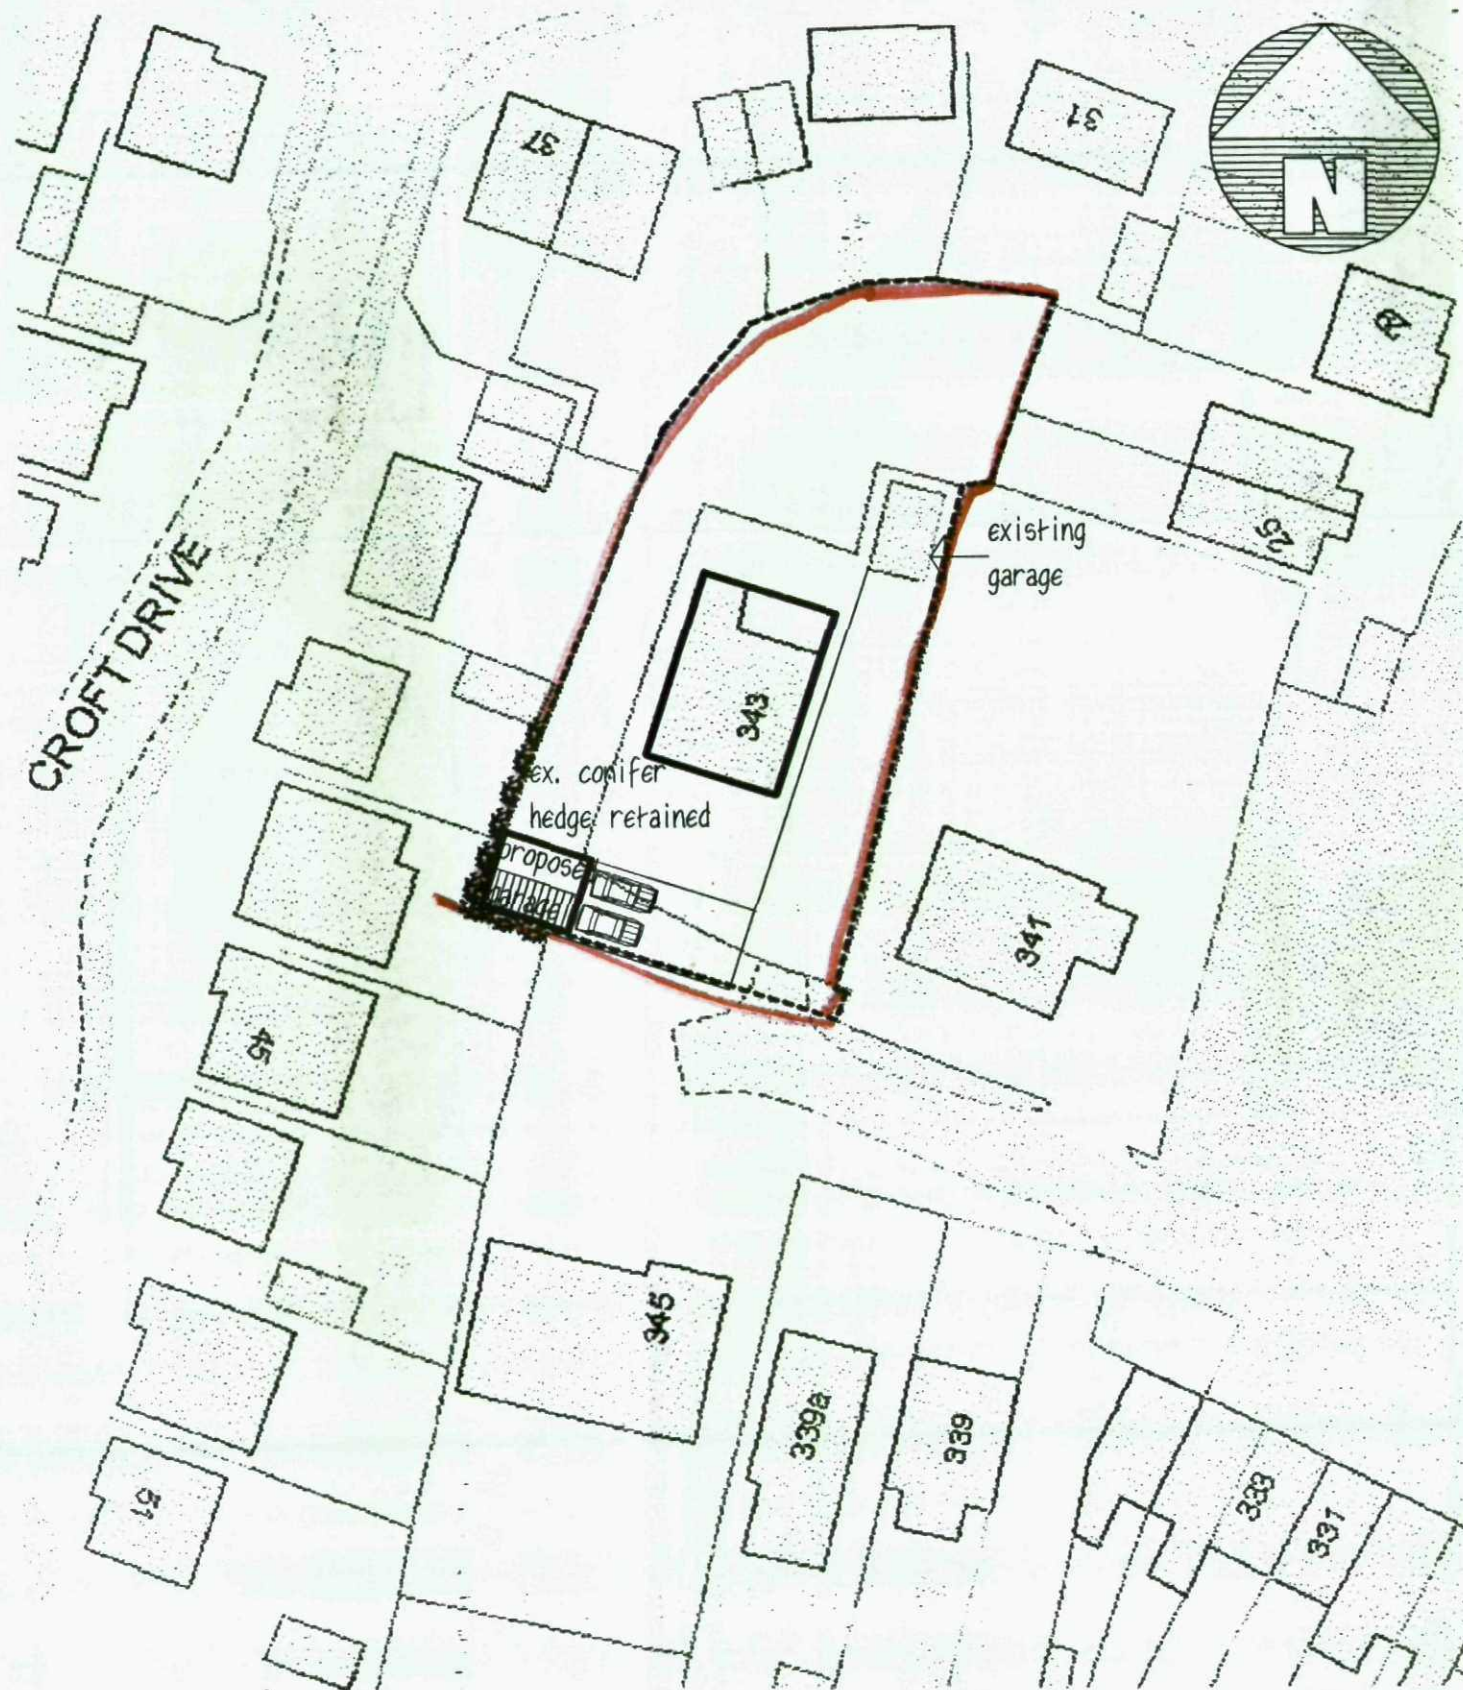

SITE PLAN 1:500

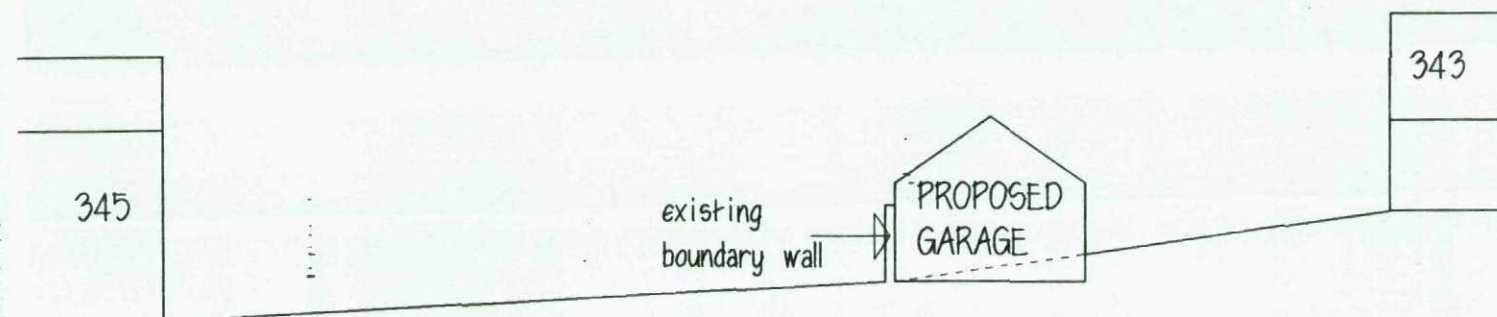

CROSS SECTION 1:200

Mr G WALKER

PROPOSED GARAGE
343 DARTON LANE
MAPPLEWELL

SITE PLAN & SECTION

1:200, 1:500 @ A3 OCT.12

Peter Thompson

"Linwood"
Barnsley Road
Dodworth



M.C.I.A.T.

Barnsley S75 3JR
e-mail peter-thompson@hotmail.co.uk

tel. 01226 201391

m. 07973251730