

REVISION

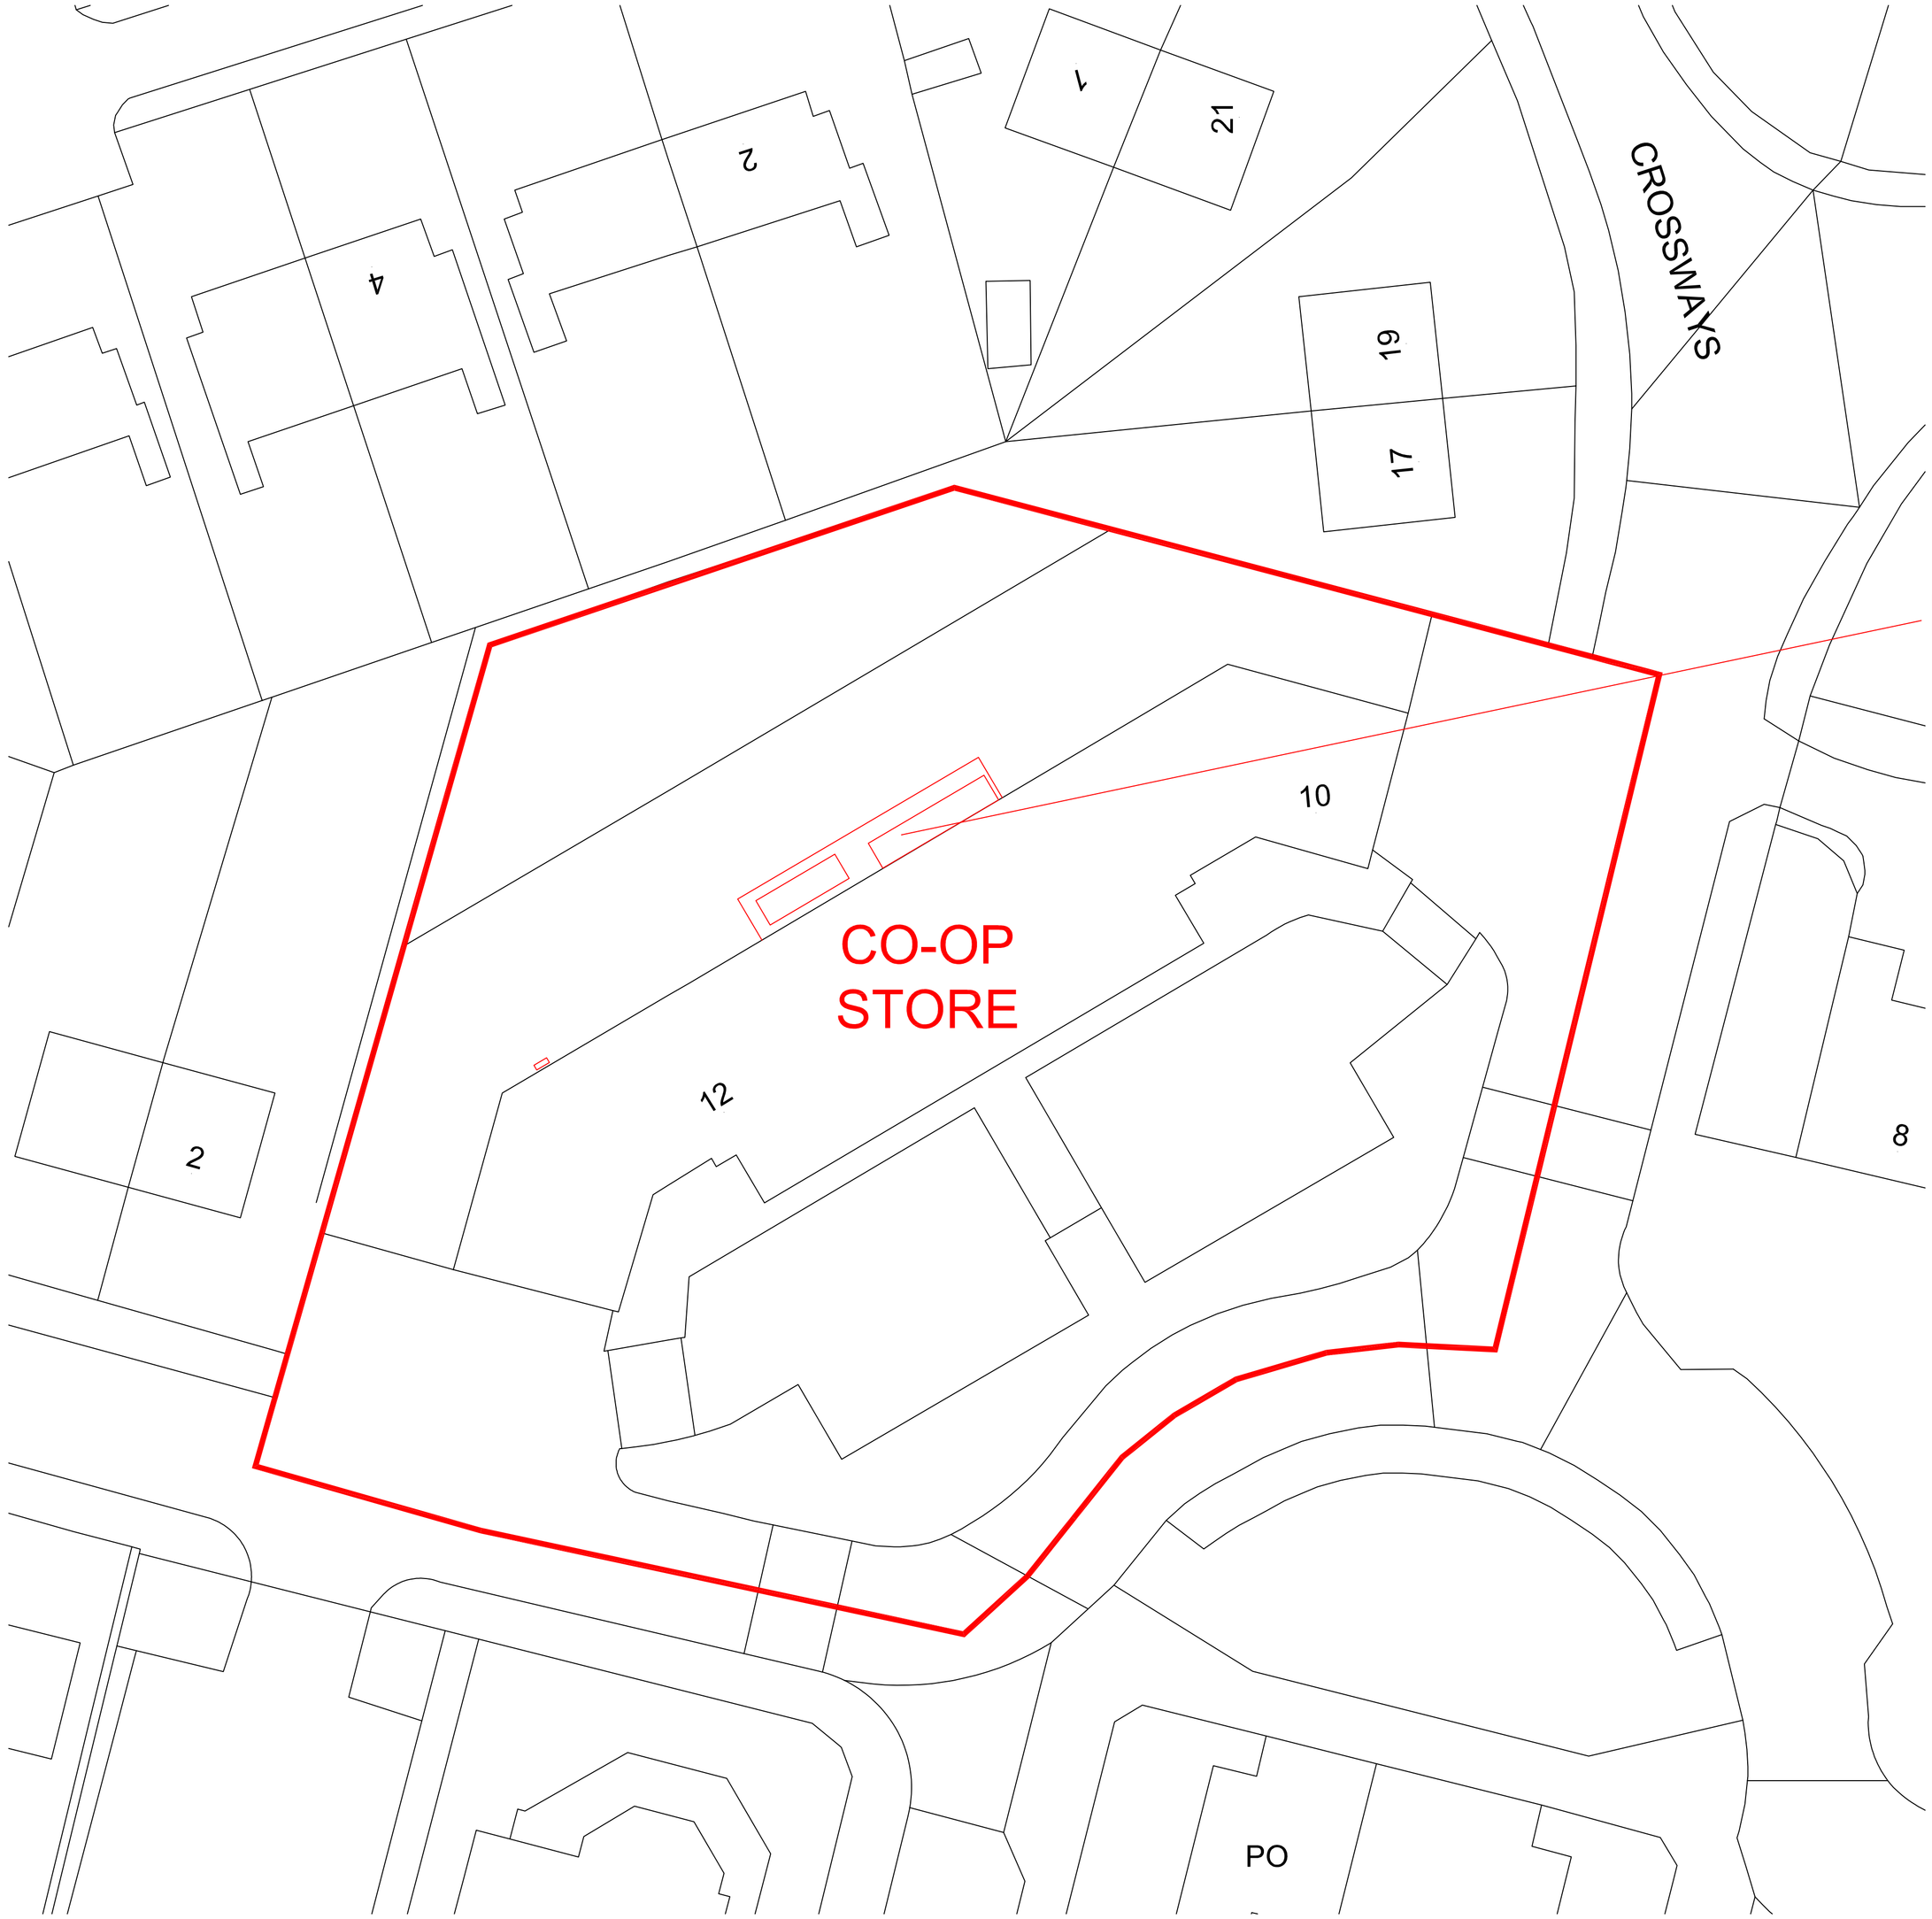

BLOCK PLAN 1:200

SCALE 1:200

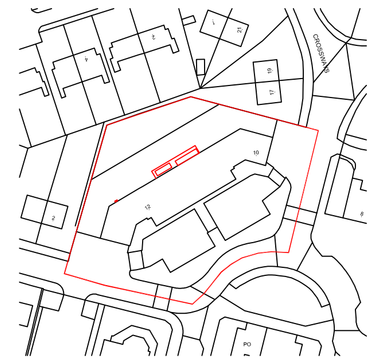

SCALE 1:1250

LOCATION PLAN 1:1250

© THE CONTENTS OF THIS DRAWING REMAIN THE SOLE PROPERTY OF WELLSFIELD ASSOCIATES AND MUST NOT BE COPIED OR REPRODUCED WITHOUT PRIOR PERMISSION.

FULL SURVEY NOT CARRIED OUT, DRAWING PRODUCED USING INFORMATION SUPPLIED BY THE CLIENT

Wellsfield Associates

80 High Street,
Hadleigh,
Essex.
SS7 2PB
Tel: 01702 551123
Fax: 01702 558530
mail@wellsfieldassociates.co.uk

project

Co-op Store
Carr Head Lane,
St Andrews Square,
South Yorkshire.
S63 8DD.

BLOCK & SITE LOCATION PLANS

date	drawn
June '14	DAR

scale	drg no.
1:200, 1:1250@A1	2457 .01