





Proposed View 5

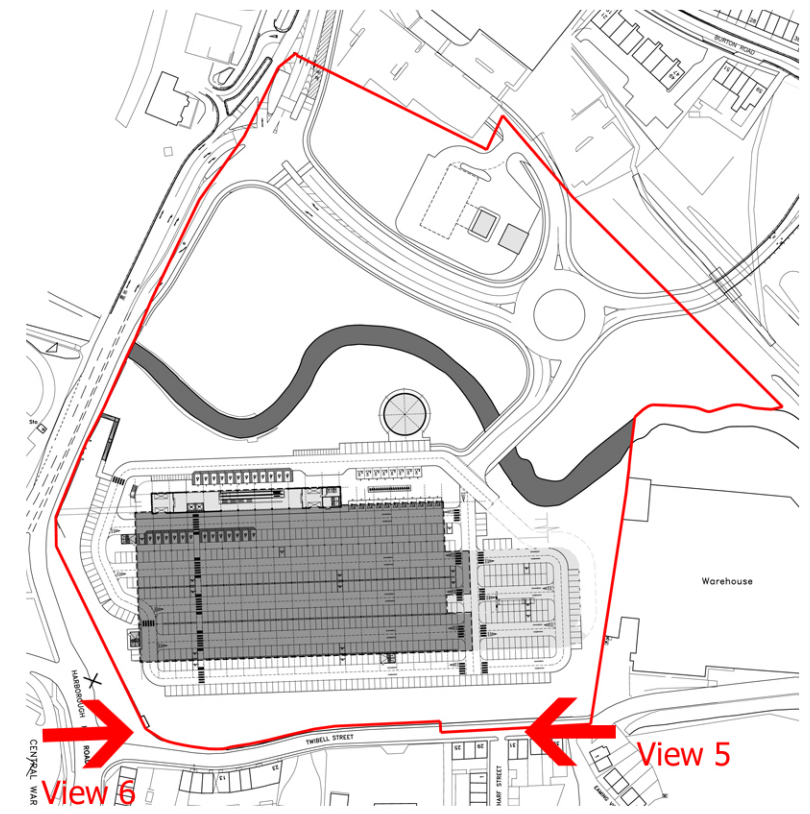

Proposed Site Plan

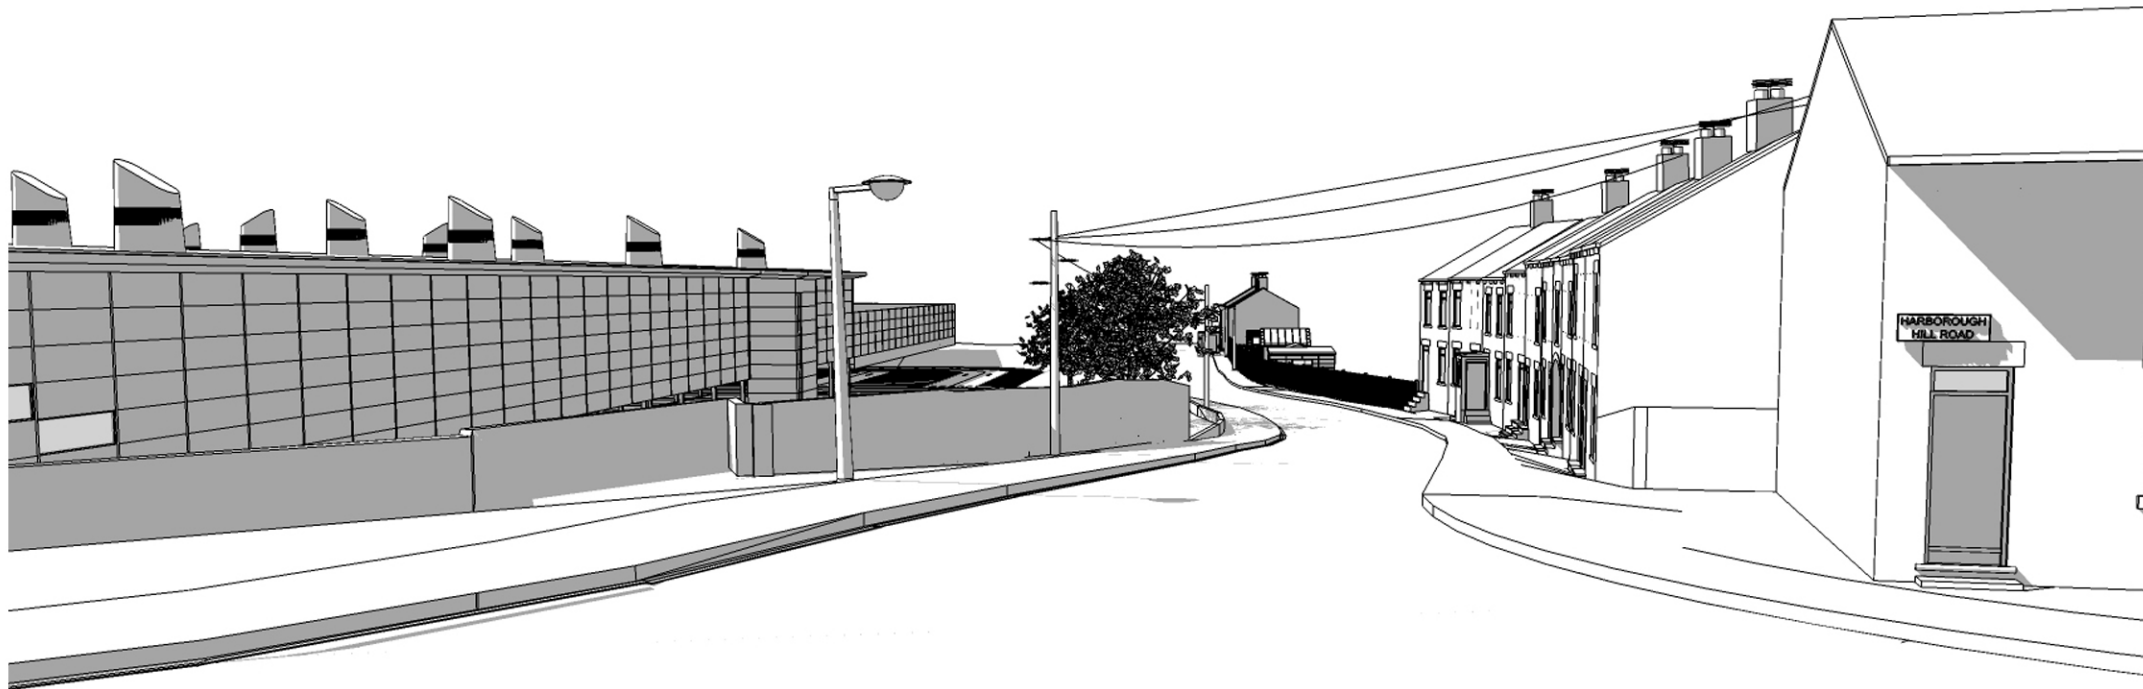

Proposed View 6

Proposed Development | Harbrough Hill Road | Barnsley



bateandtaylor
architects

www.bate-taylor.co.uk