

EXISTING WESTERN BOUNDARY (LOOKING WEST) - JUNE 2016




EXISTING WESTERN BOUNDARY ON RIGHT (LOOKING SOUTH) - JUNE 2016

IMPORTANT NOTES

PROPOSALS ARE WITHIN THE COUNCIL'S DESIGN GUIDELINES ON MINIMUM DISTANCES

EVERGREEN HOLLY HUSHES AT 4M HIGH SCREEN THE DEVELOPMENT ON THE BOUNDARY

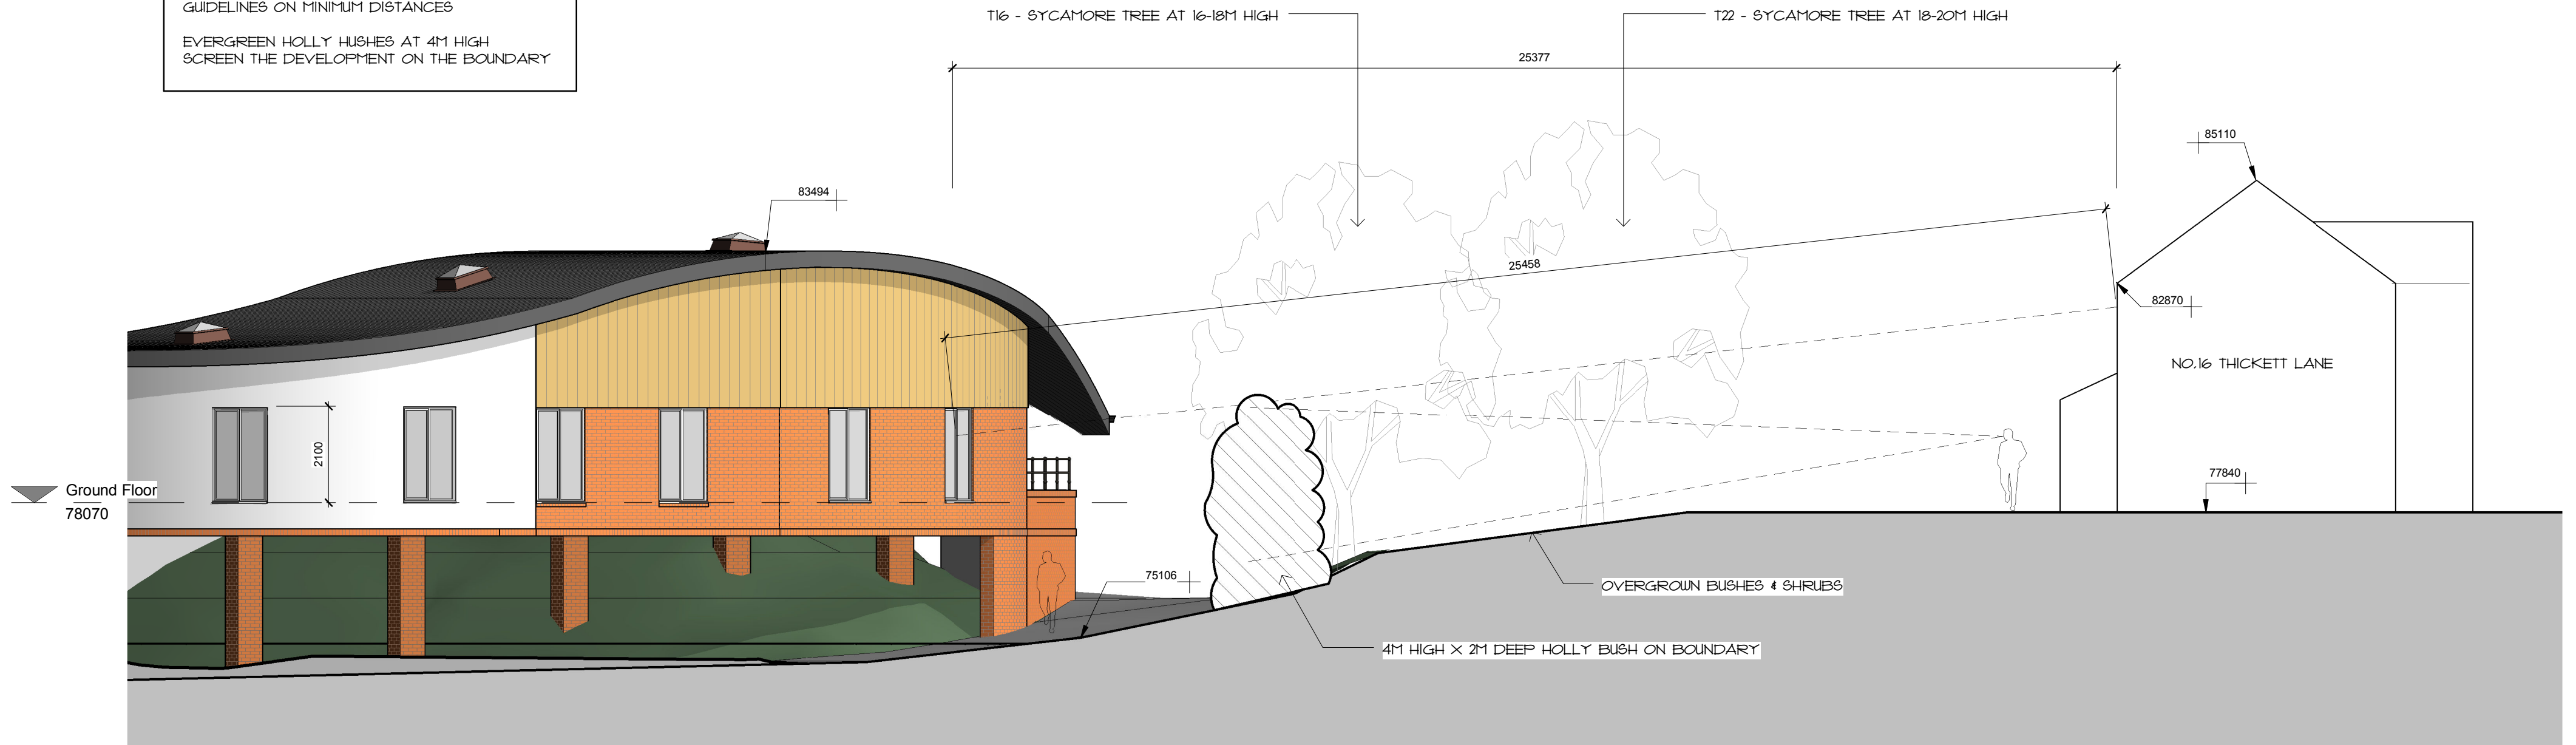

Section BB
1 : 100



Cadvis3d
....making dreams happen
ARCHITECTURAL DESIGN SERVICES
Tel: 01484 937123 / 07955 898269
Email: info@cadvis3d.co.uk

© This drawing may not be copied without written prior permission

The Towers, 237 Wakefield Rd, Lepton,
Huddersfield, West Yorkshire, HD8 0DH
3-5 Wormalds Yard, 1st Floor, King Street
Huddersfield, West Yorkshire, HD1 2QR
www.cadvis3d.co.uk

project

Residential Care Home Extension,
Autumn House Care Home, 2 Station
Rd, Worsbrough, Barnsley S70 4SY

title

Proposed Section BB (Site Section)

client

Autumn House Care Home

rev	date	dr	app	notes	apprv
scale	1 : 100	drawn	PSI		NS
date	MAY 2017	path		G:\work\docs\Architectural\jobs\1639 - Autumn House, Barnsley\Arch\Proposed\1639 - proposed\PLANNING\GrewA.rvt	
status		PLANNING			
job no	1639	dwg no	A(20)-01		