
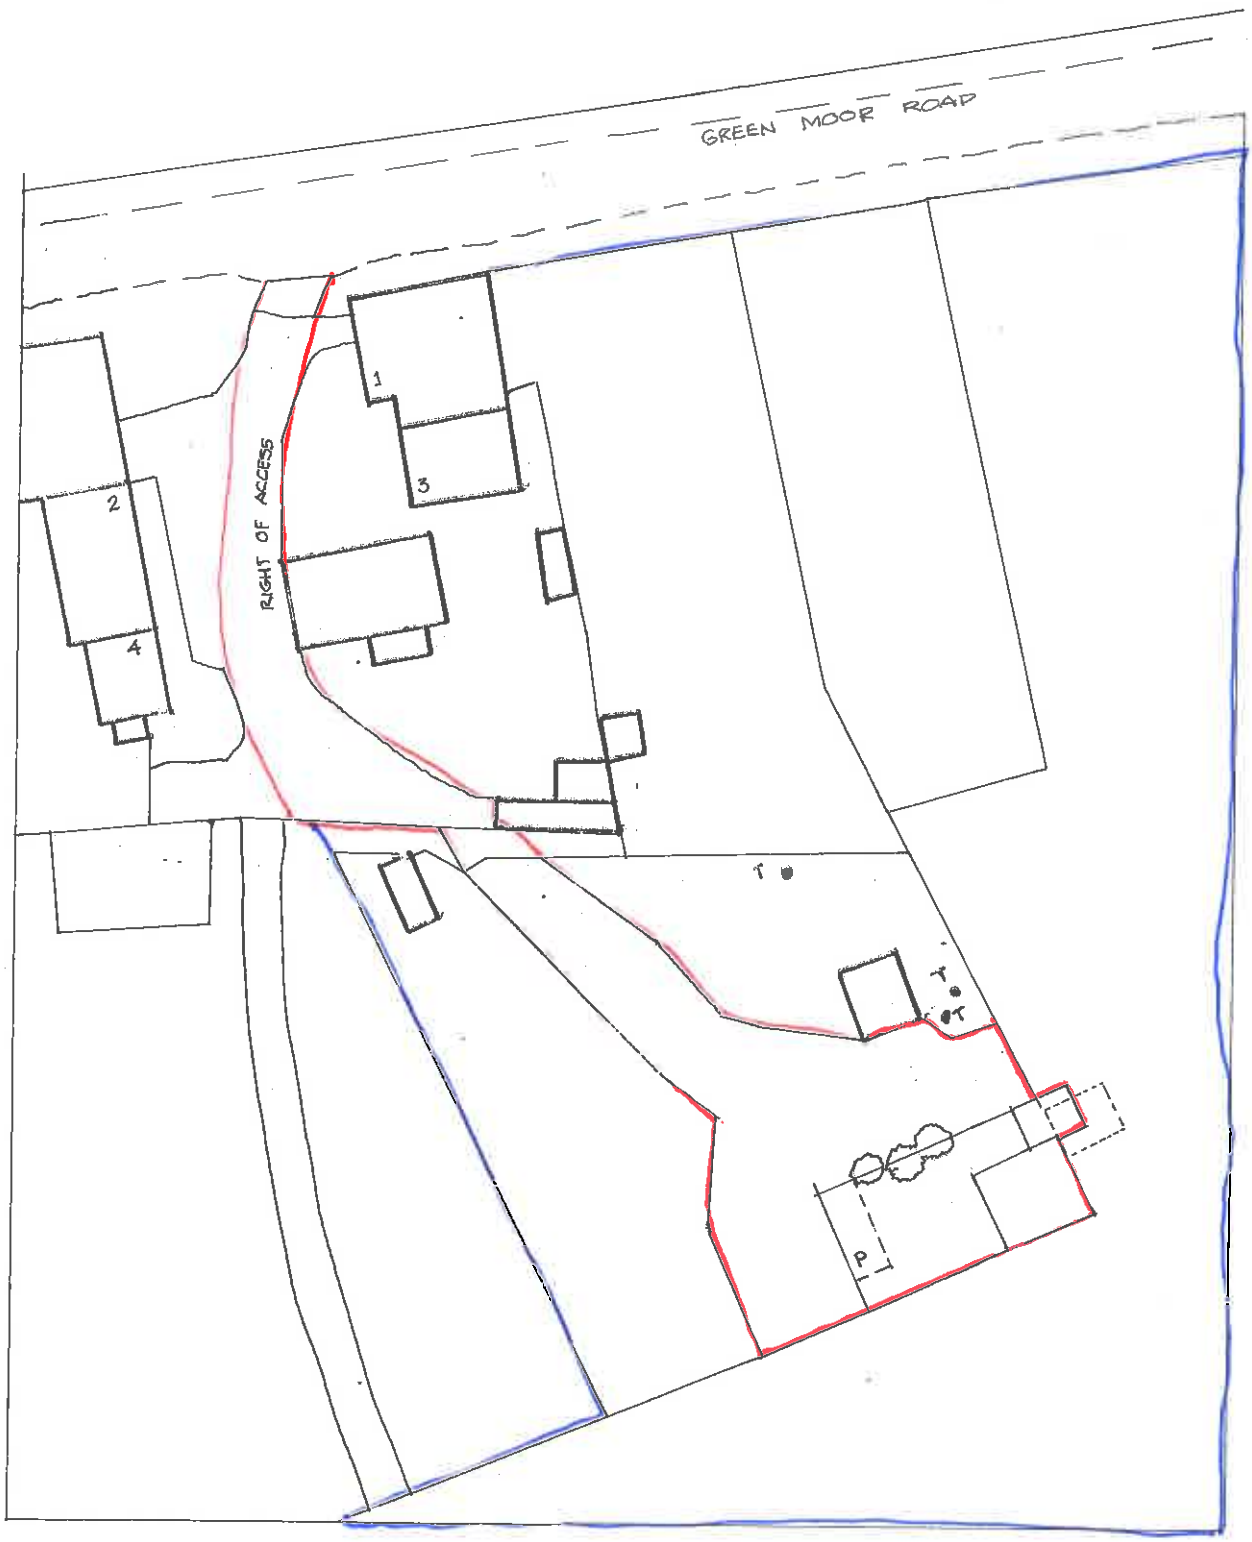


SITE LAYOUT 1:500 1/2015 GREEN MOOR ROAD AMENDED 7/15

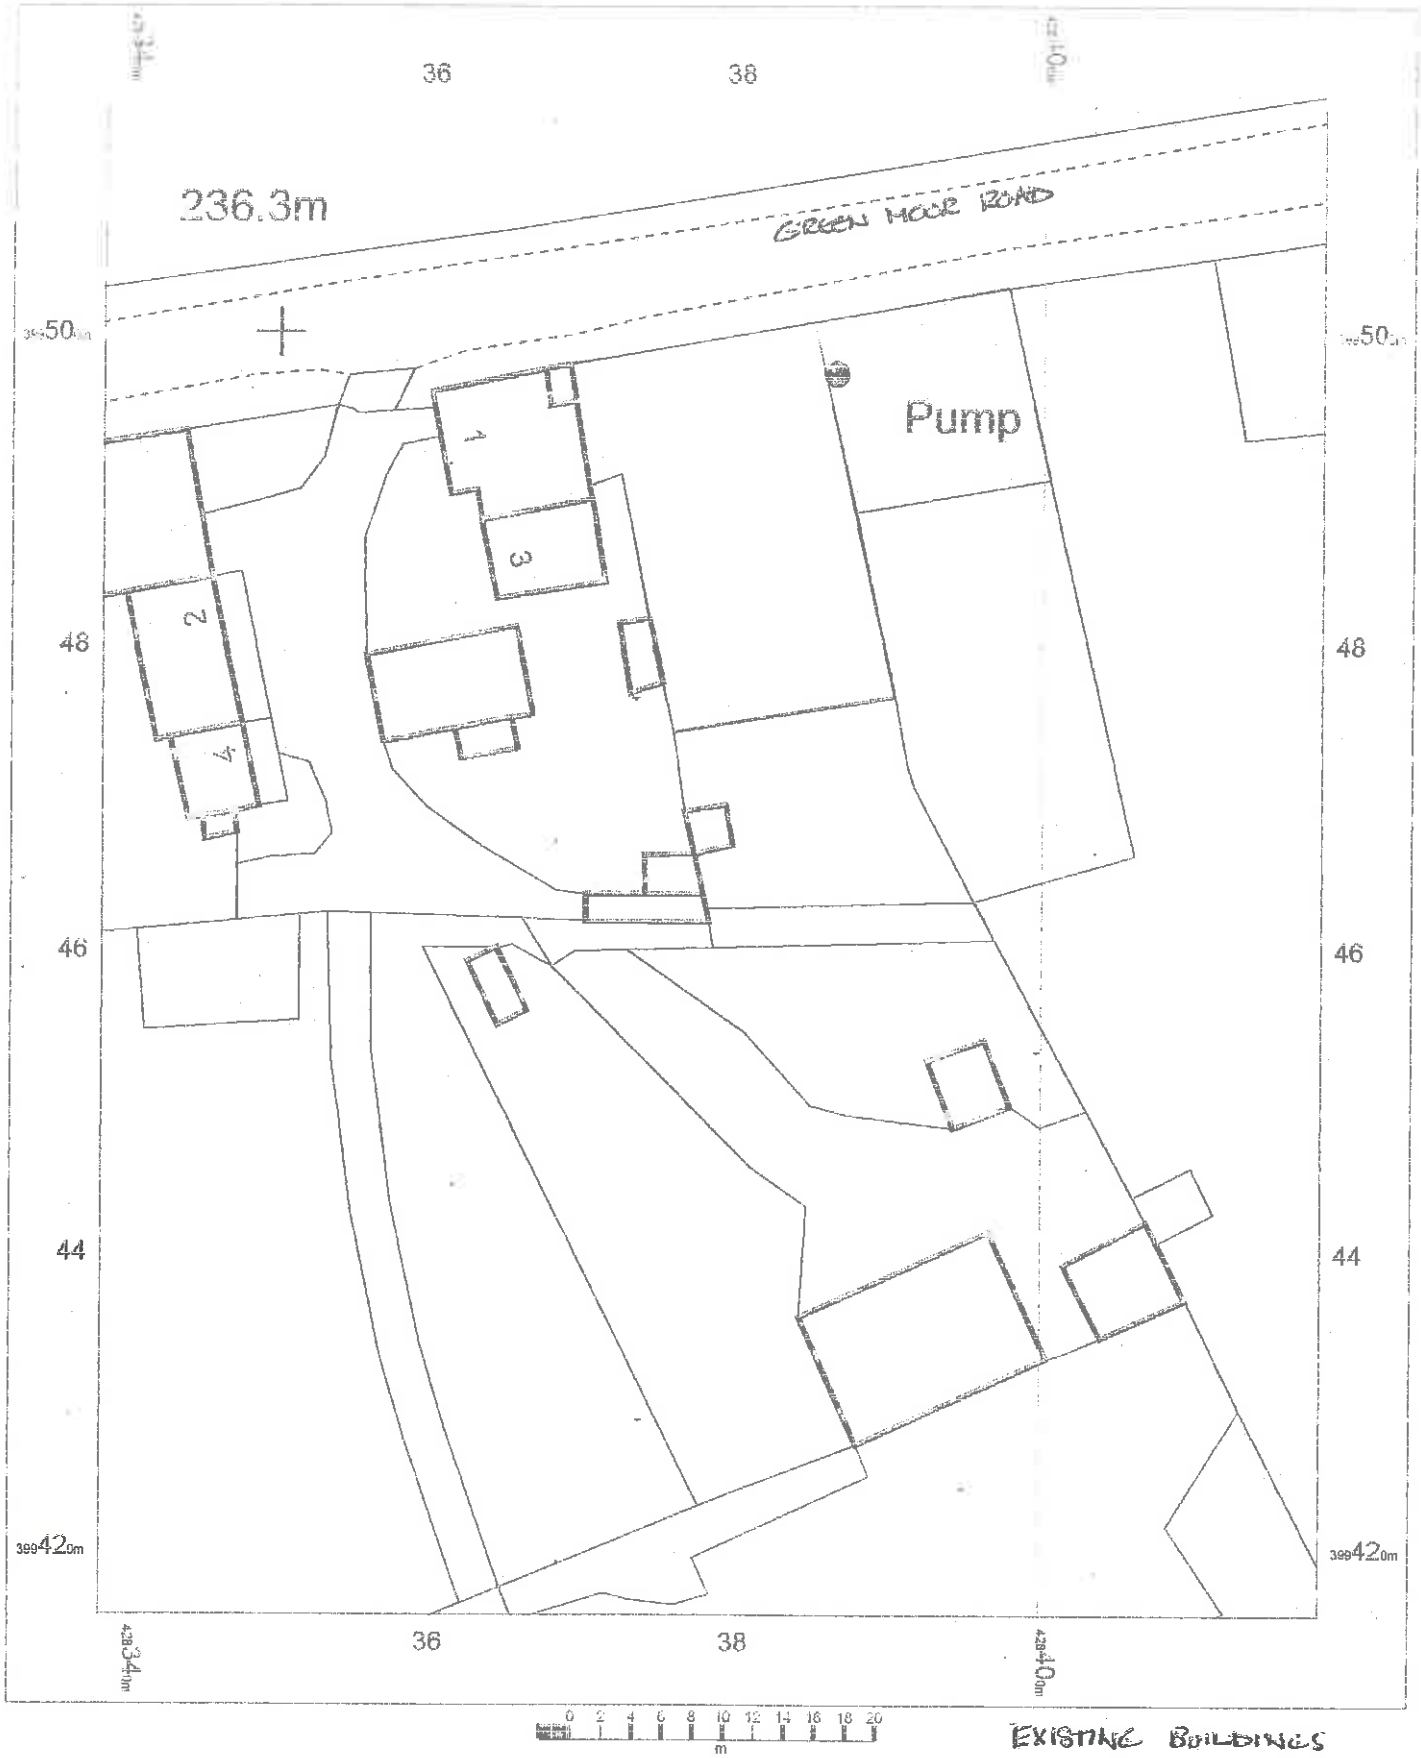

OS MasterMap 1250/2500/10000 scale
27 January 2015, ID: M4P-00395481
Orchard Bookshop

1:500 scale print at A4, Centre: 428378 E, 399466 N

©Crown Copyright Ordnance Survey. Licence no. 100025026

Mapping sourced from Ordnance Survey