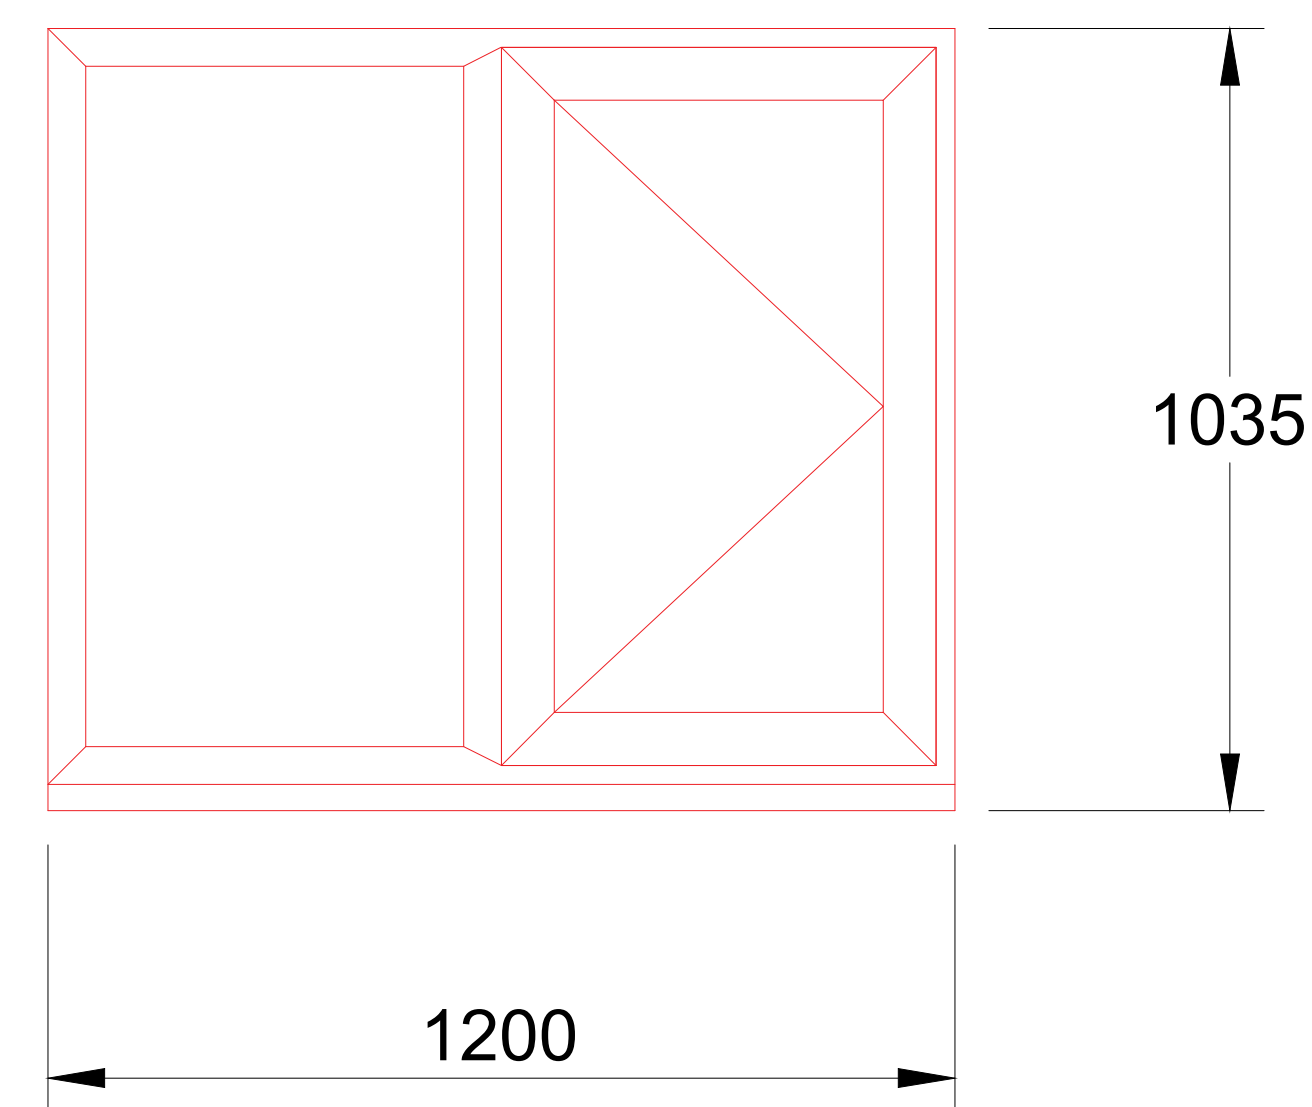
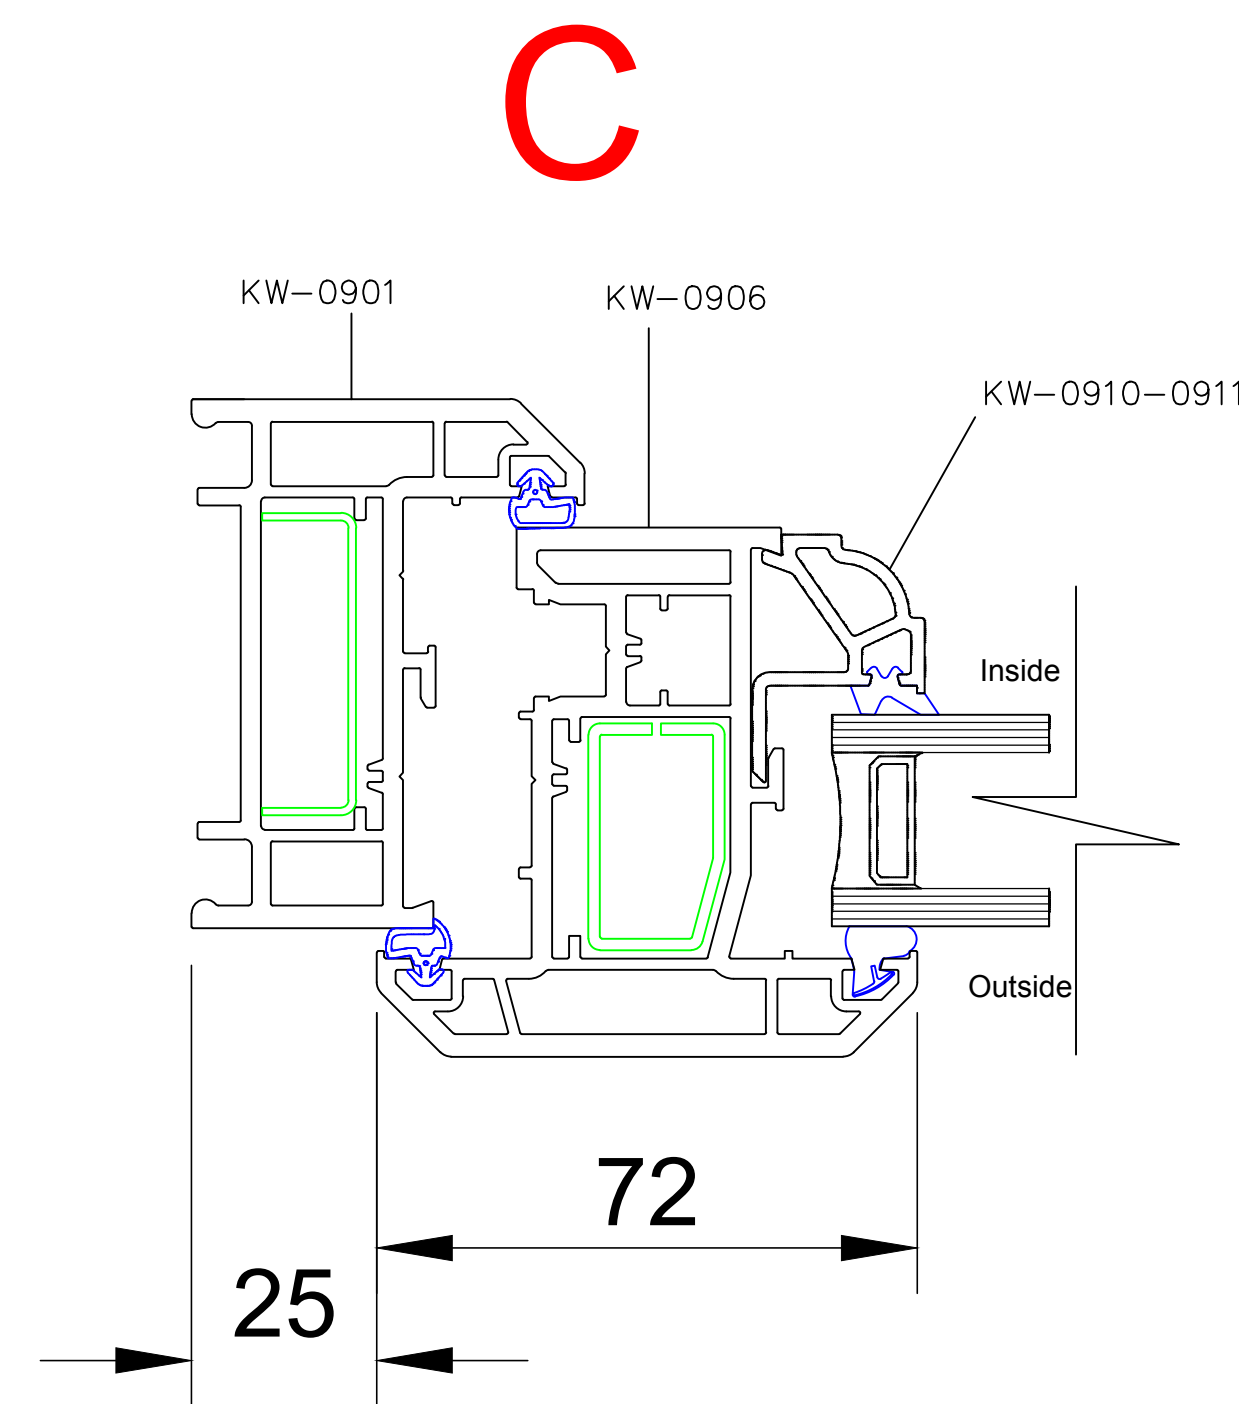
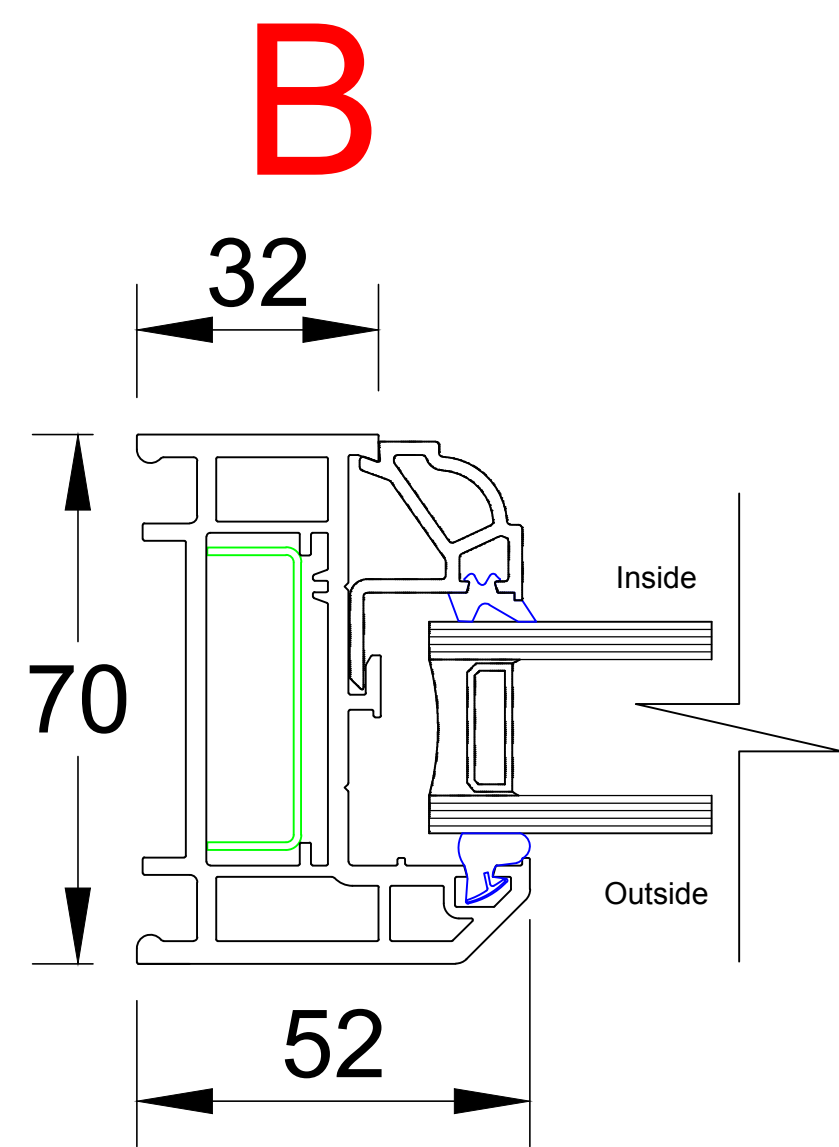
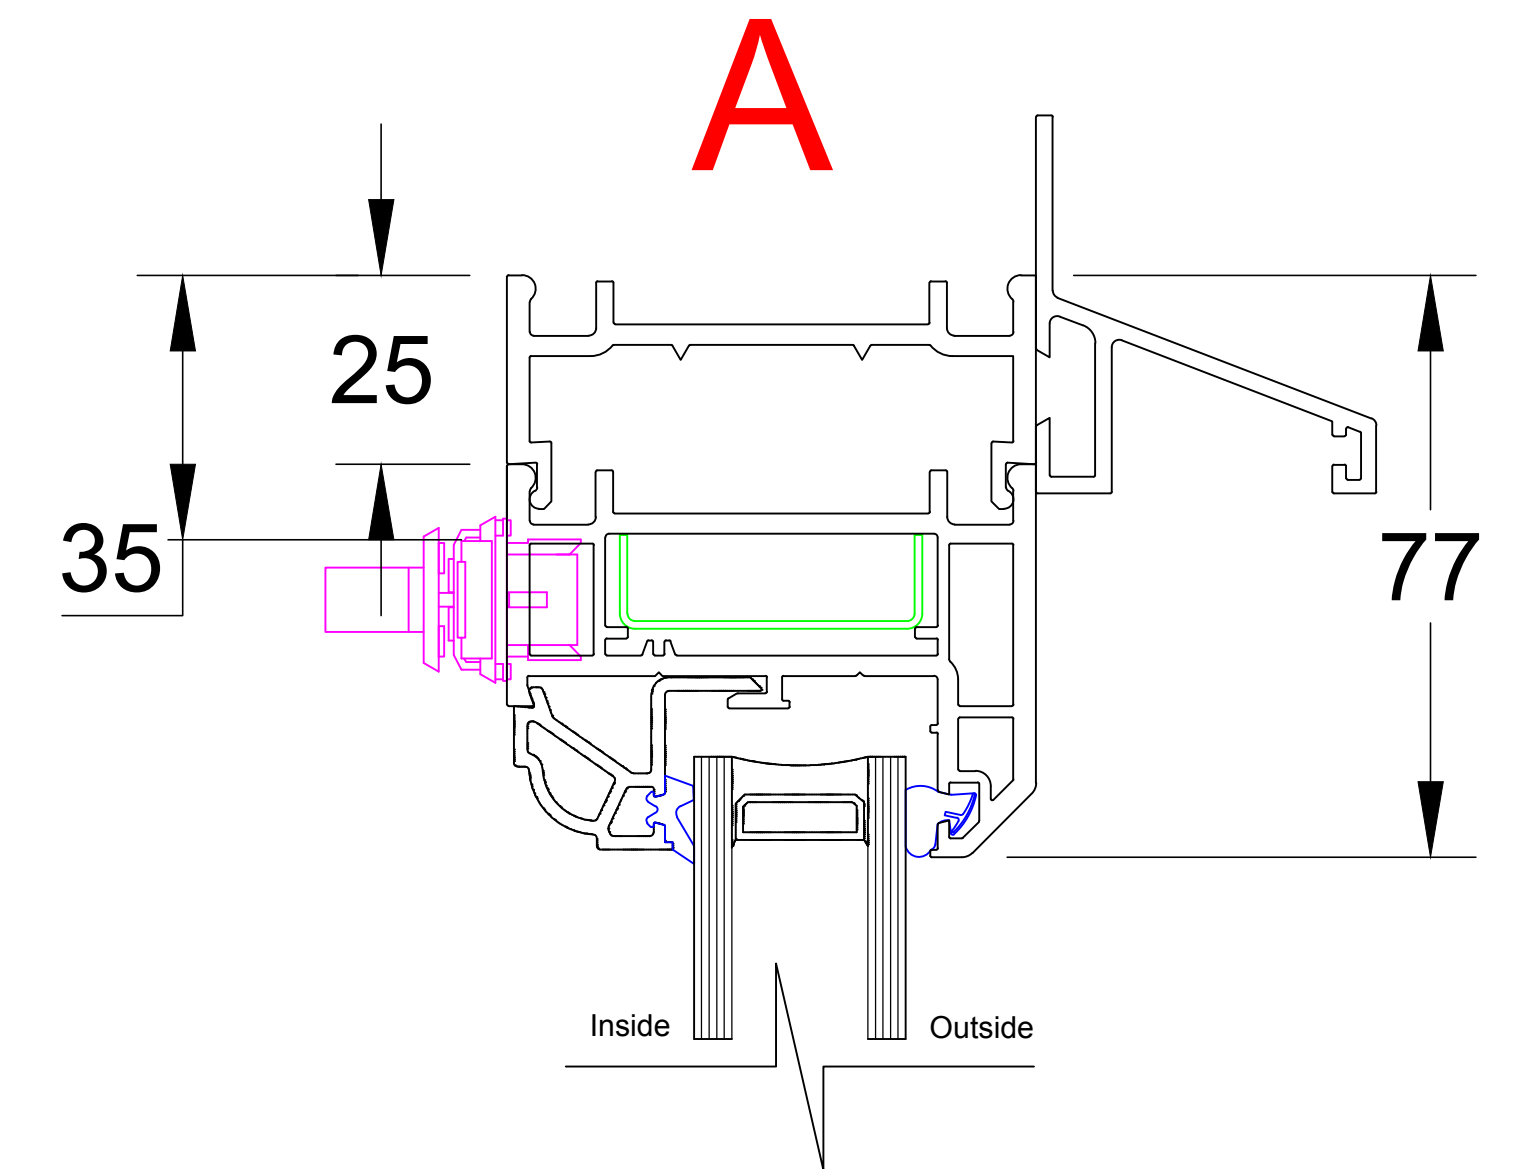
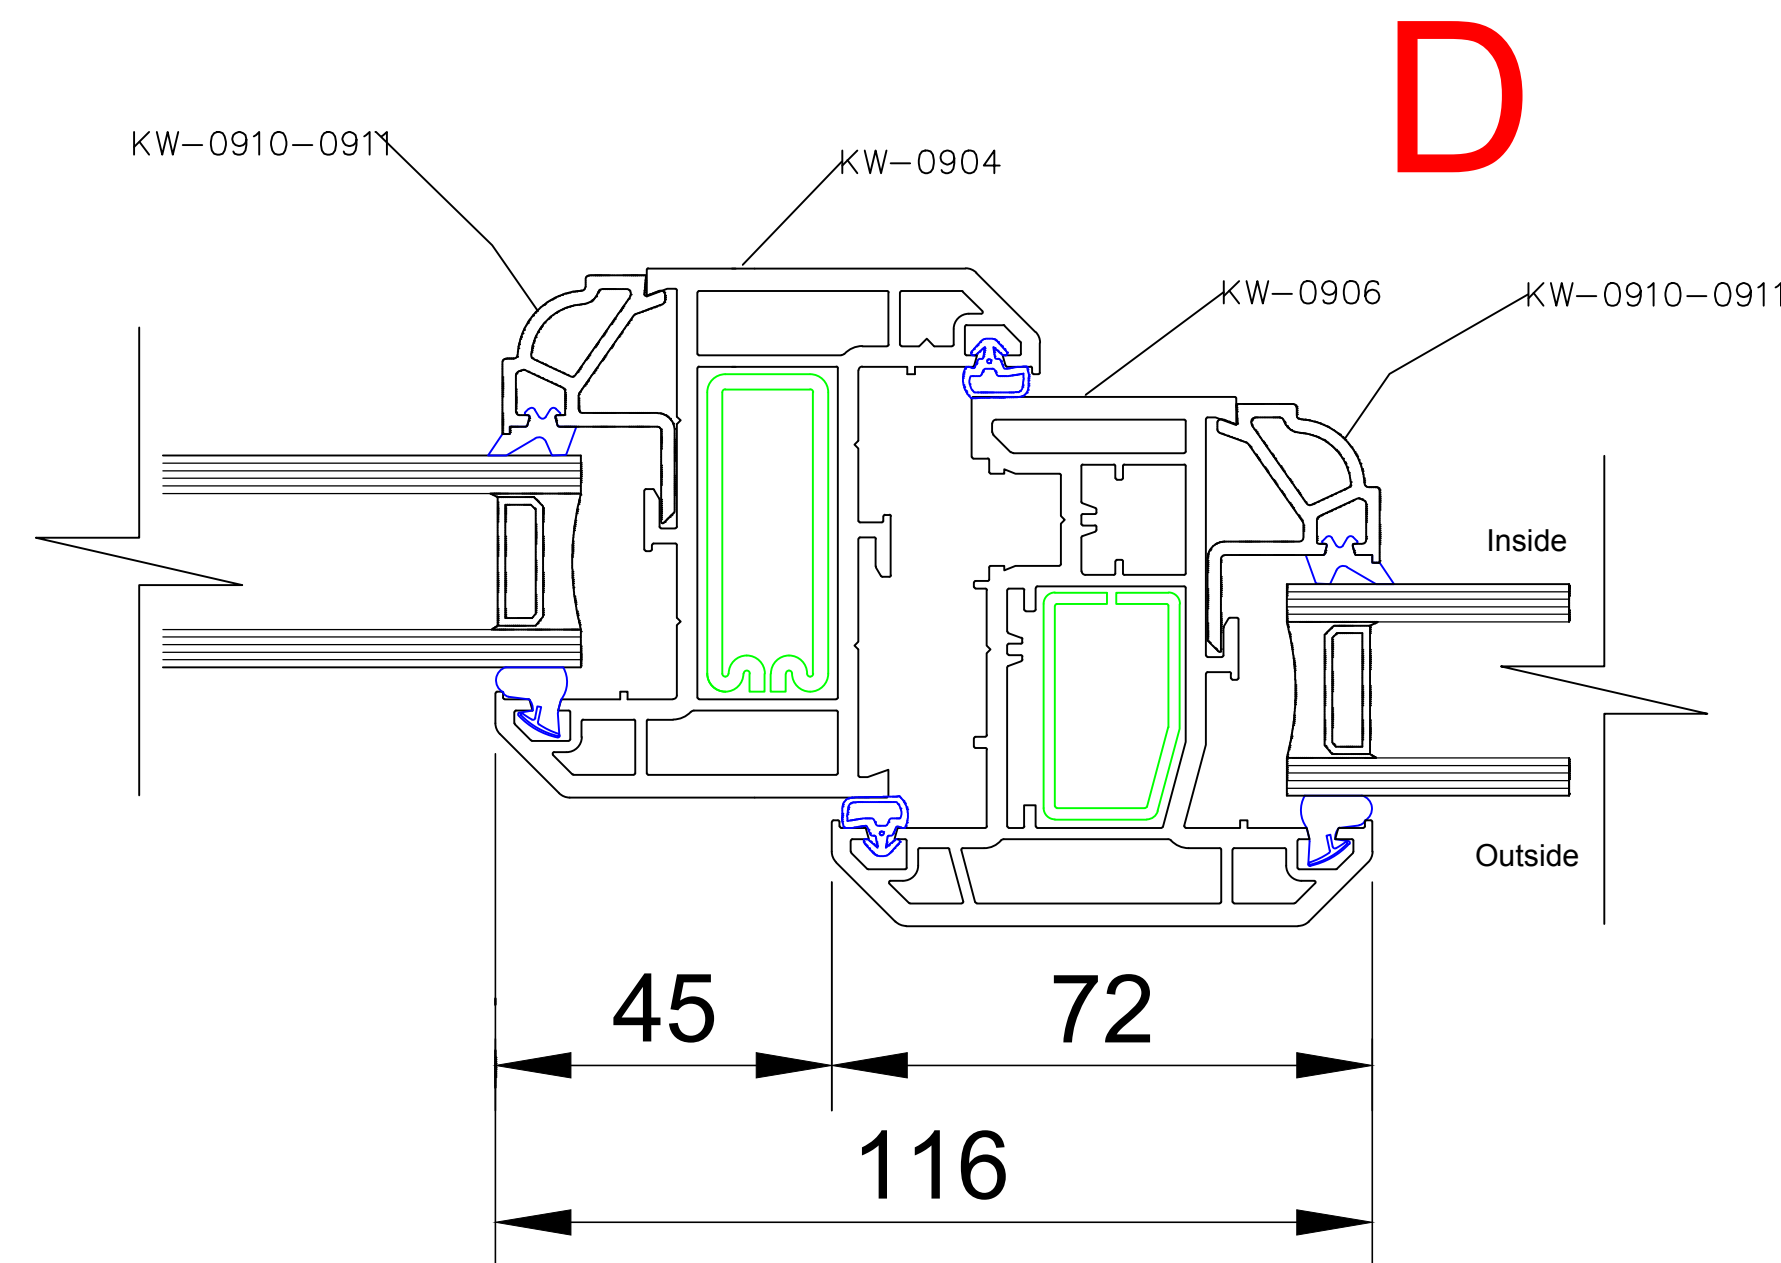
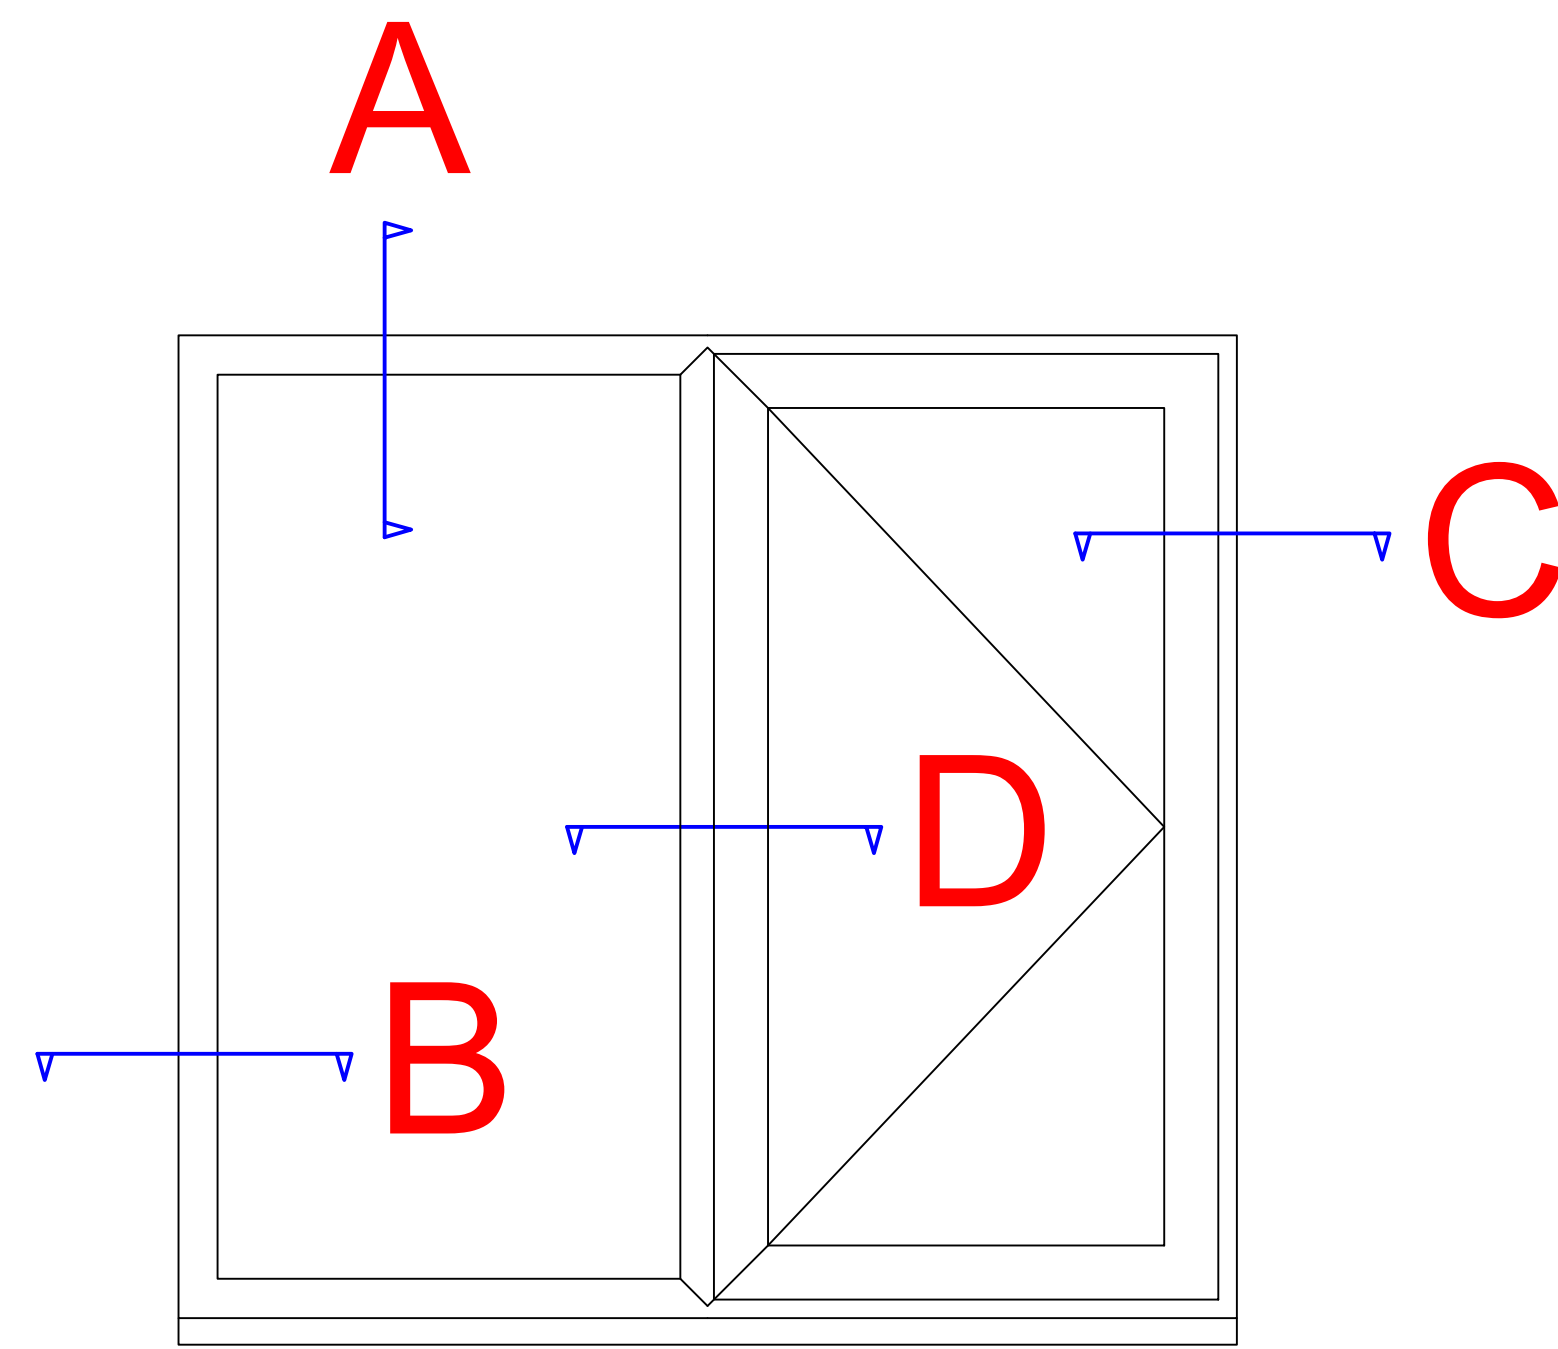


1. All dimensions in millimetres (mm) and levels in metres (m) unless noted otherwise.
2. This drawing to be read in conjunction with all other relevant drawings and specification.
3. All work to comply with the relevant British Standards, Codes of Practice and the Building Regulations.

Revisions:

Customer: Mr Kevin Vaughan Ibbotson  
32 Jardine Street  
Wombwell  
Barnsley, South Yorkshire  
S73 0JW

Drawing Title:  
Proposed Window and Details

Drawing No: 1825/PP/03 Contract No: EH1825AW

Scale: 1:10 / 1:1 Starting Date: 22 MAY 2018

Drawn: K.PAPIANAITE Size: A1 Revision: . Ref No: .



© Crown copyright. All rights reserved.  
License numbers 010031673 and 100042205