


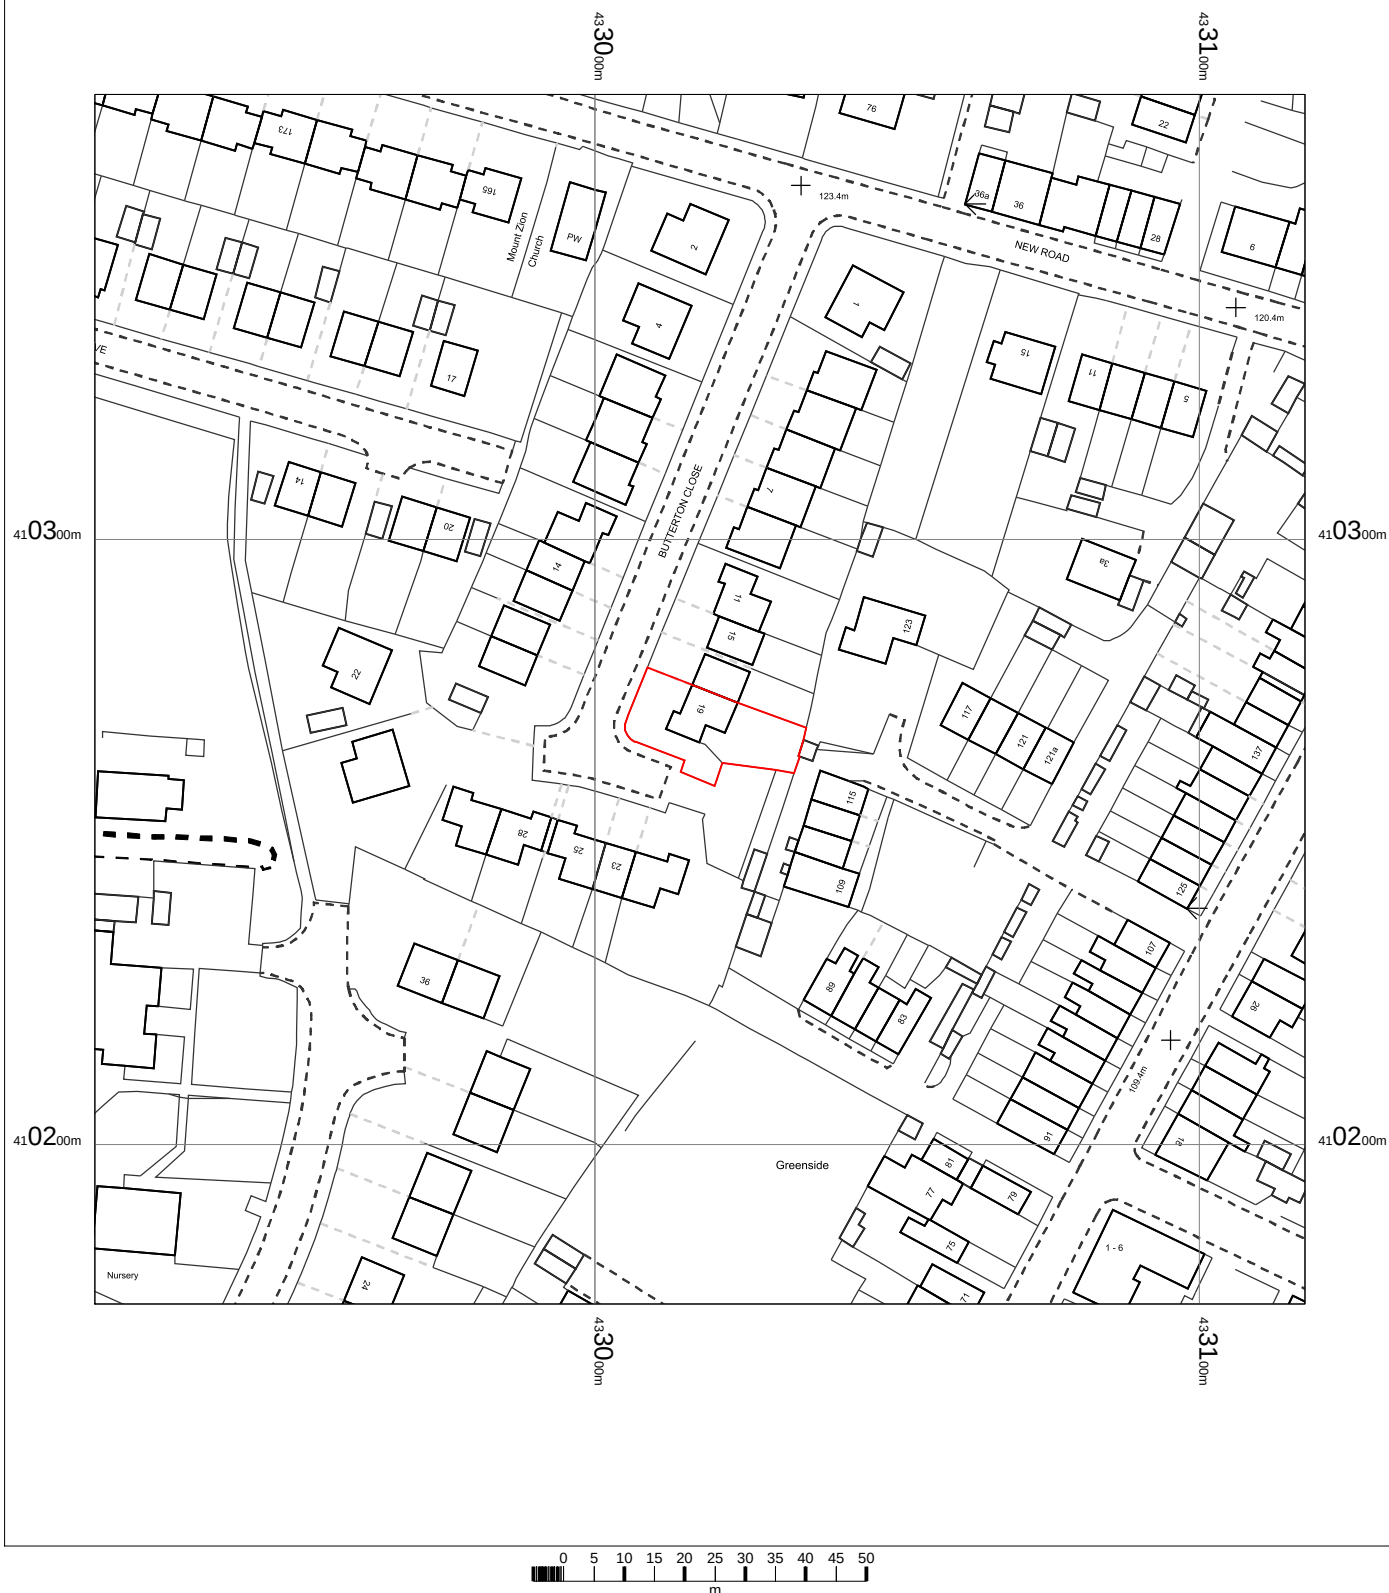


19 Butters Close
Mapplewell
Barnsley
South Yorkshire
S75 6JE

OS MasterMap 1250/2500/10000 scale
07 January 2014, ID: BW1-00285432
www.blackwellmapping.co.uk

1:1250 scale print at A4, Centre: 433017 E, 410274 N

©Crown Copyright Ordnance Survey. Licence no.
100041040

Mapping
sourced from

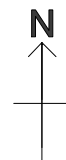

BLACKWELL'S
www.blackwellmapping.co.uk

TEL: 01865 333 677
maps.oxford@blackwell.co.uk