




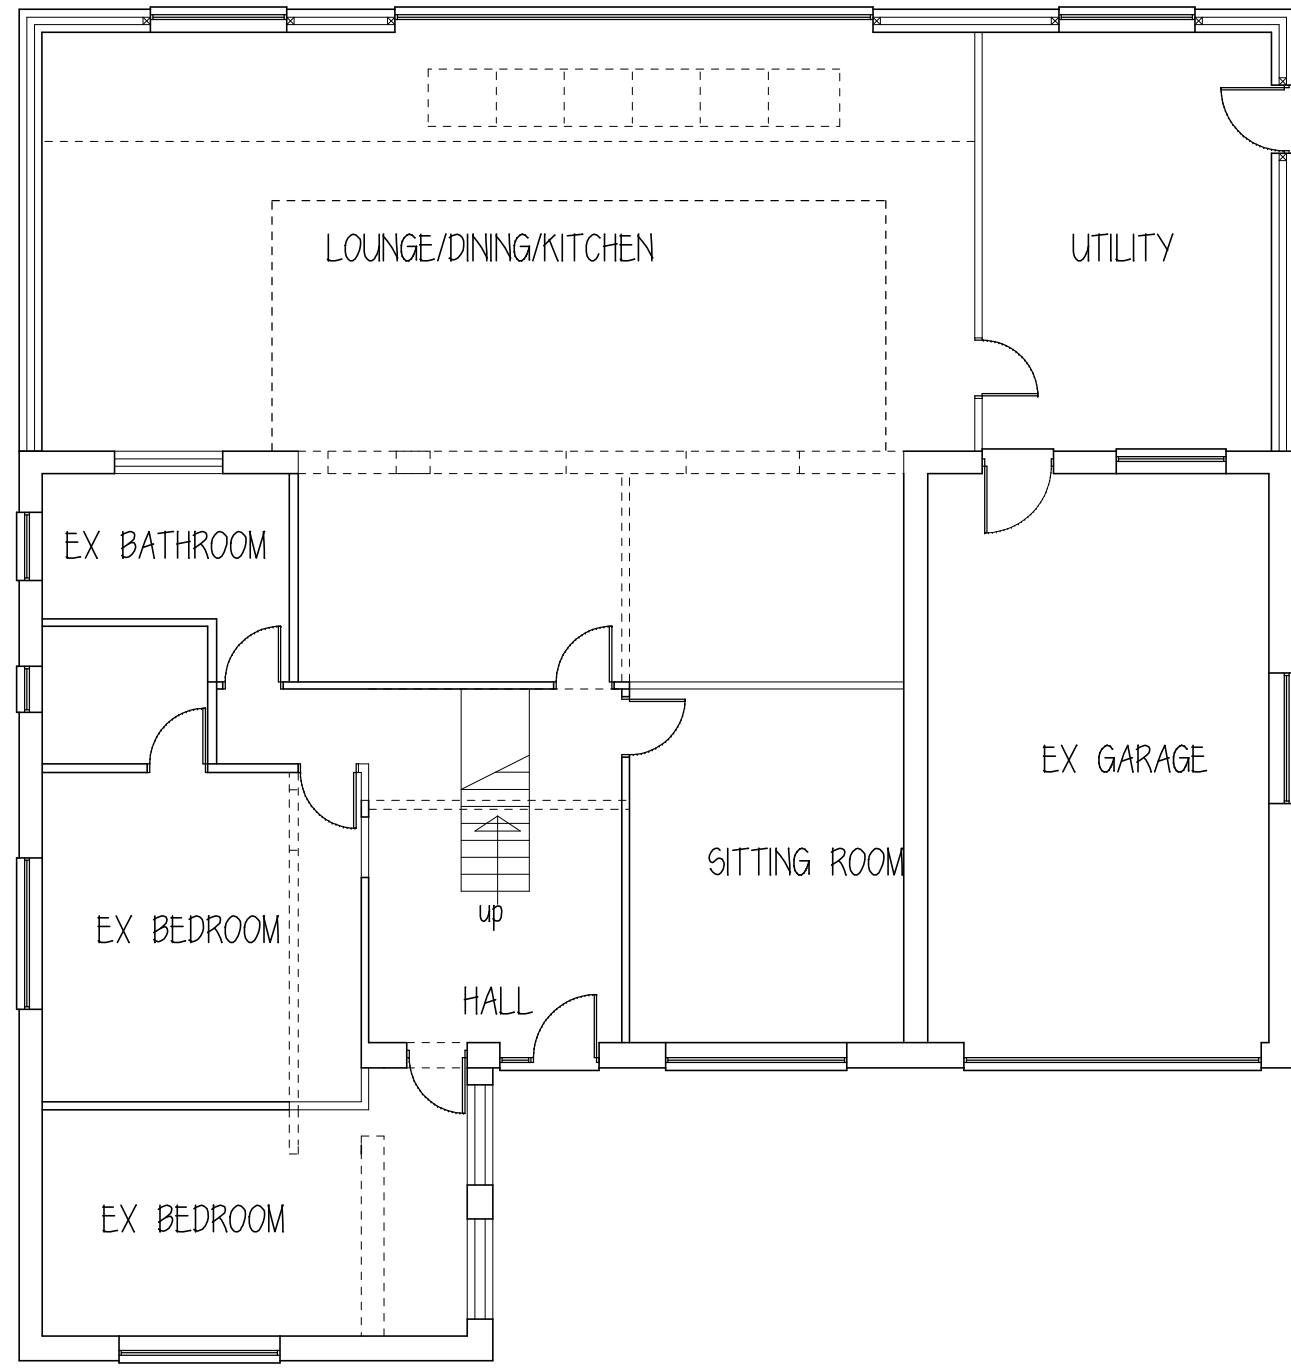

GROUND FLOOR

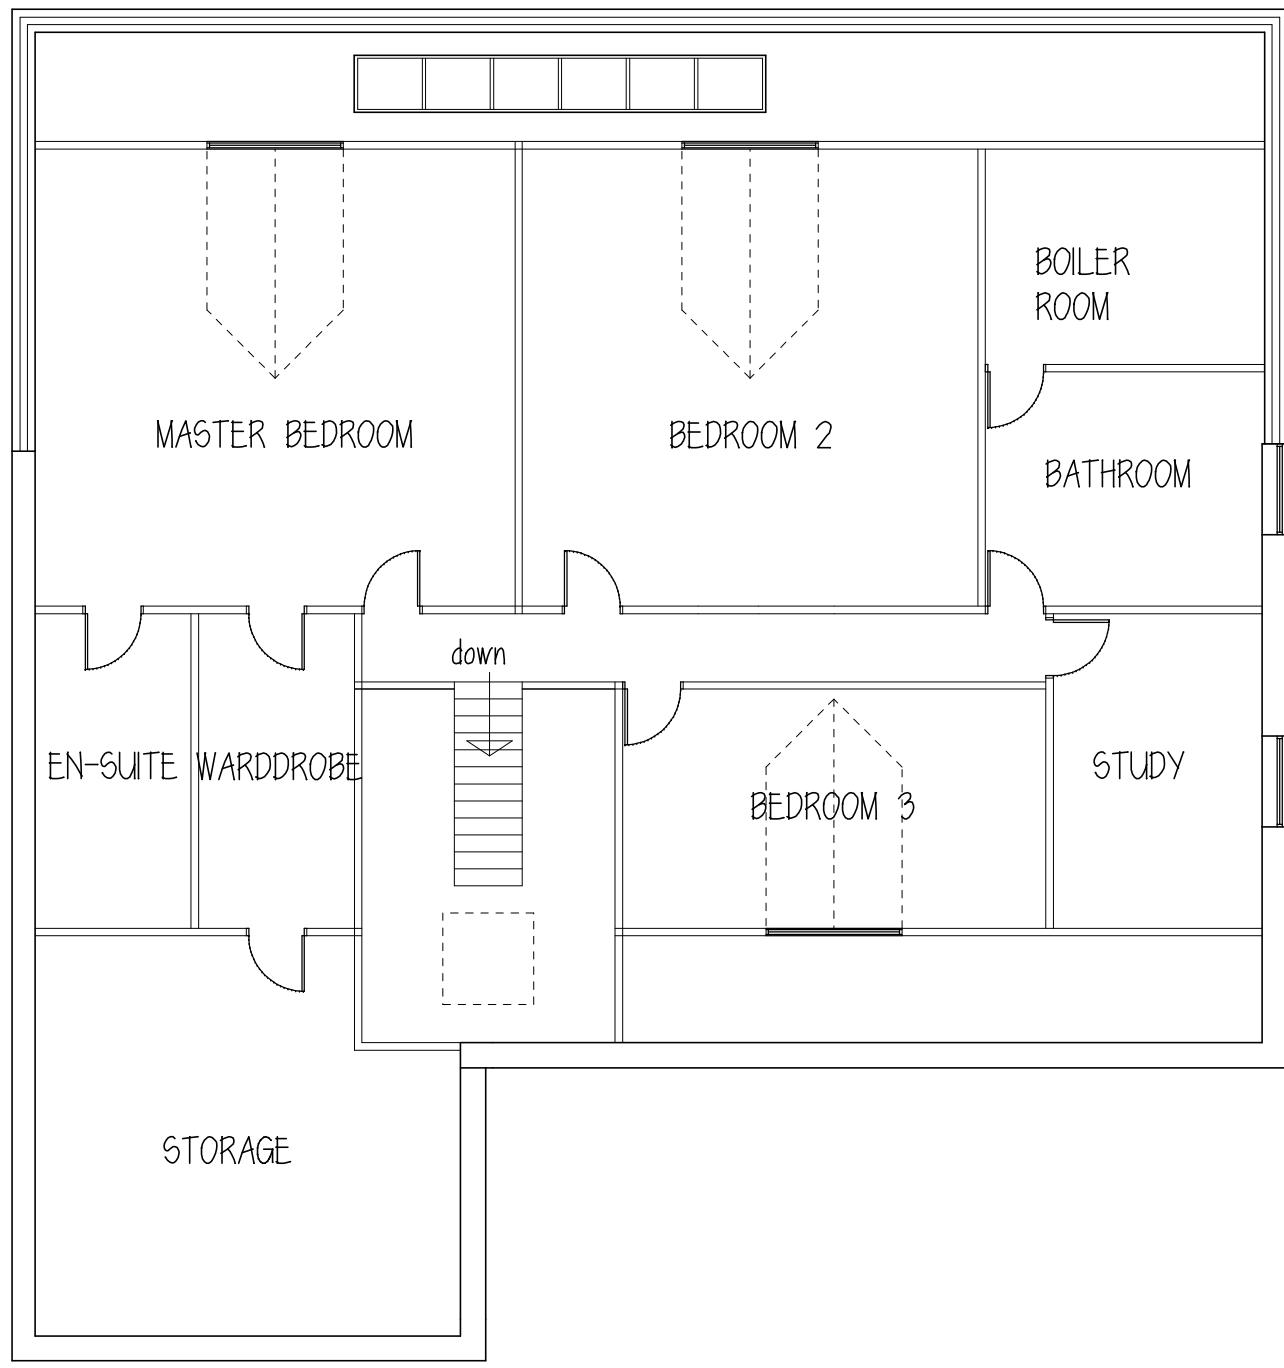


FIRST FLOOR

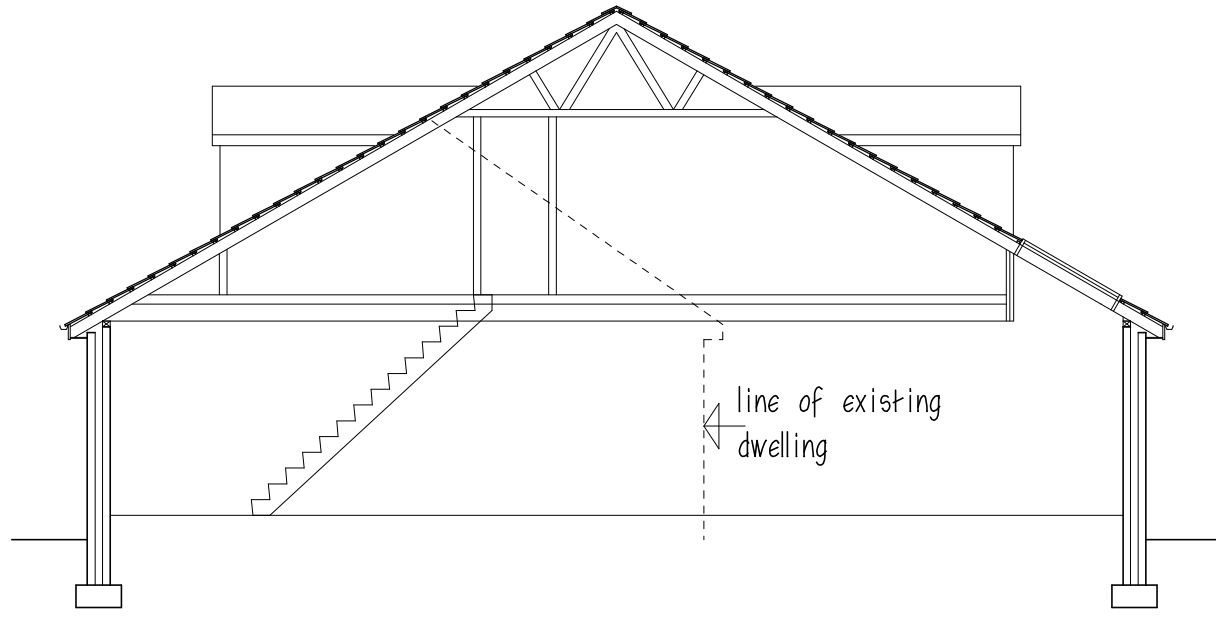


SECTION


ROOF - concrete tiles to match
 WALLS - brick to match
 WINDOWS & DOORS - white Upvc to match

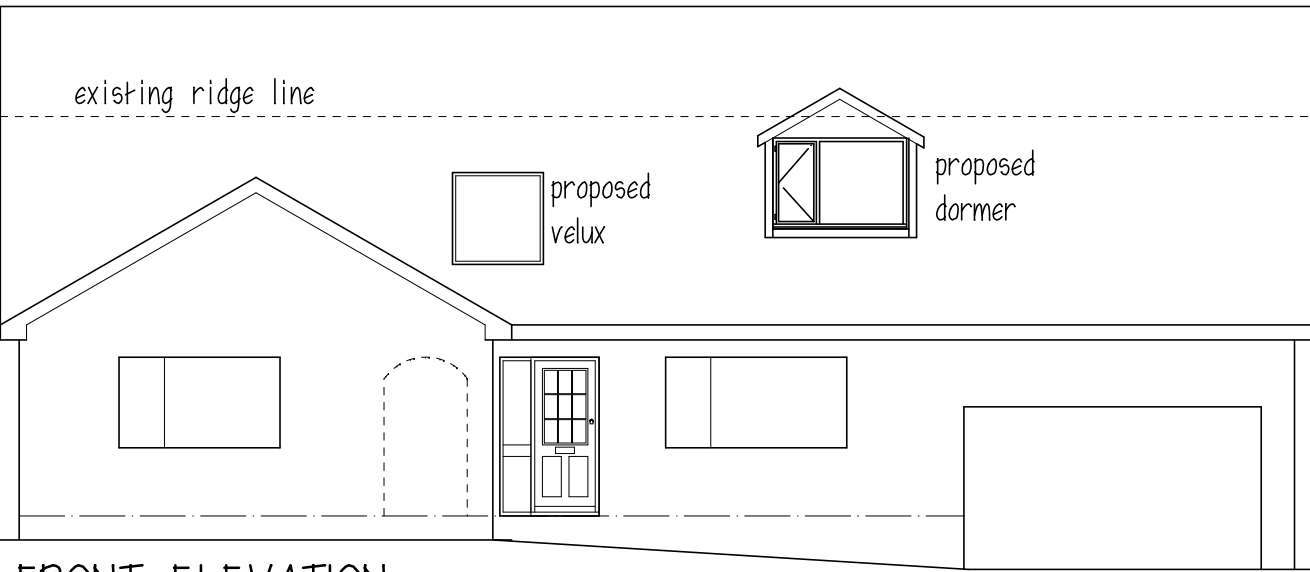


FRONT ELEVATION

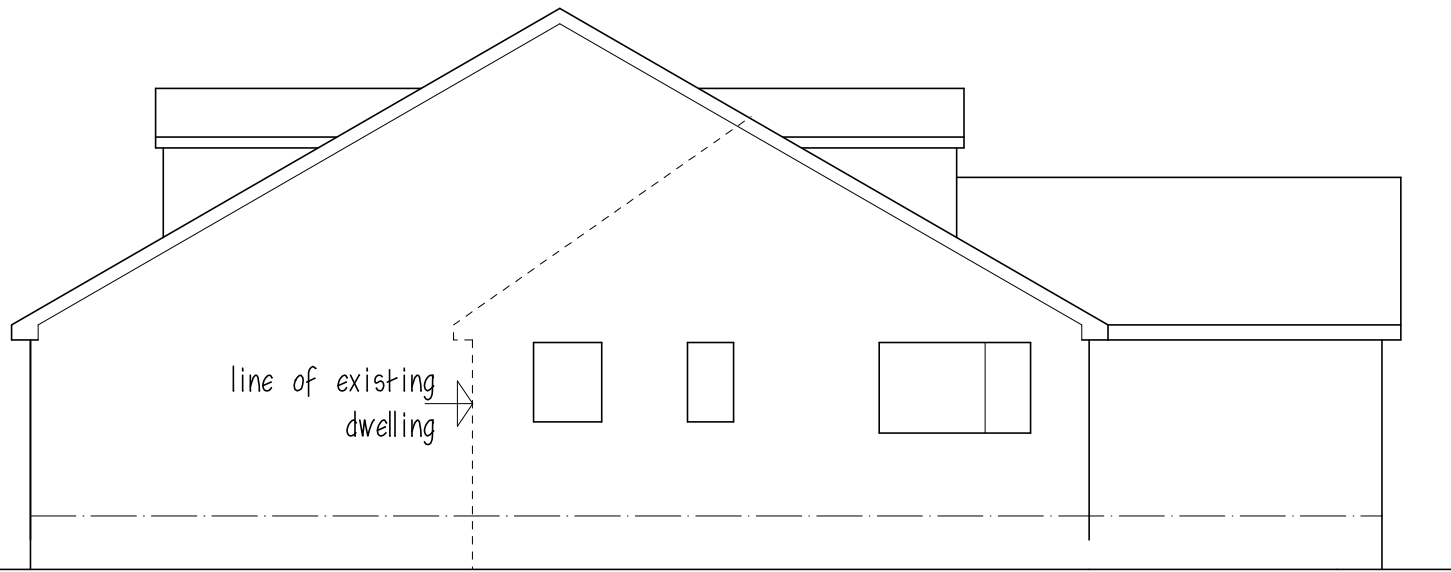

SIDE ELEVATION

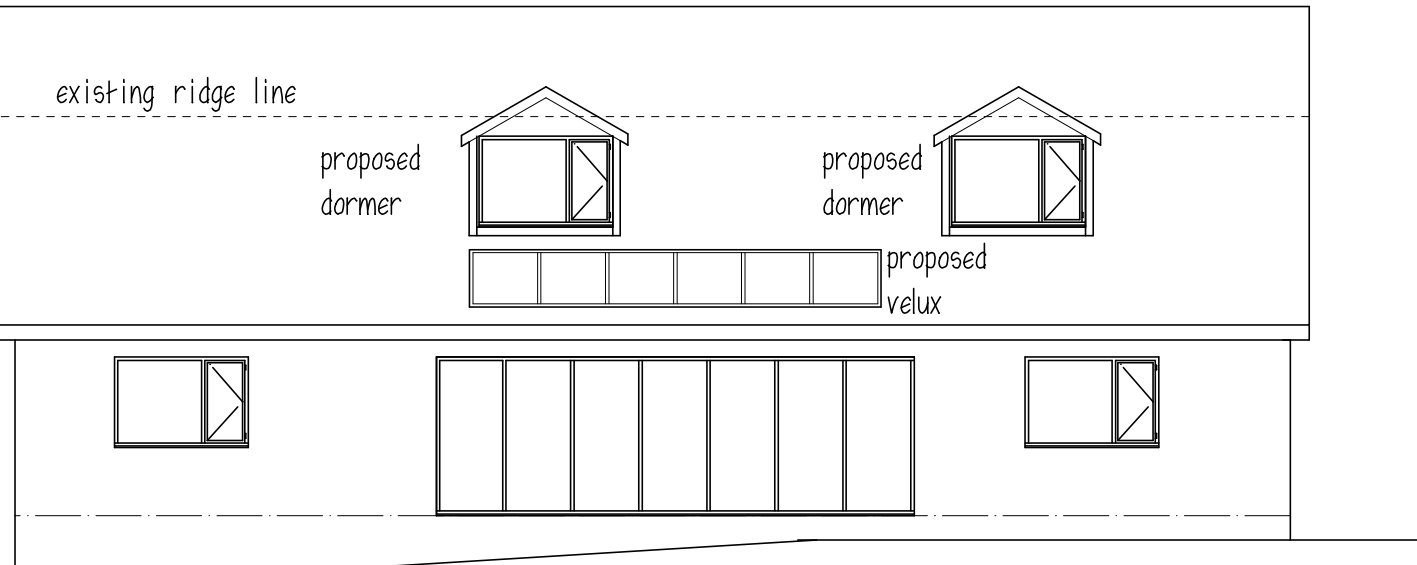

REAR ELEVATION

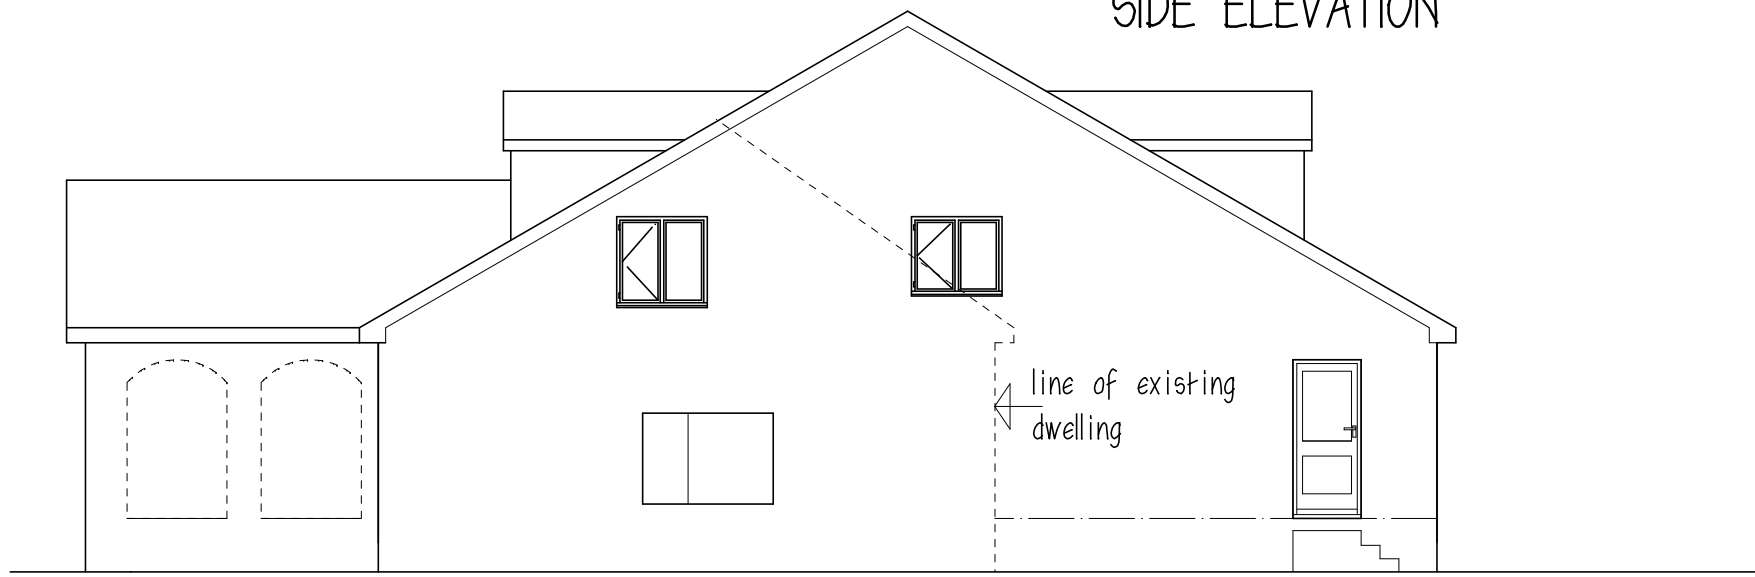

SIDE ELEVATION

Mr PETTET

PROPOSED EXTENSIONS
 4 ROBIN LANE
 ROYSTON
 S71 4EA

SKETCH PLANS & ELEVATIONS

1:100@A2 JULY 20 Rev C


Peter Thompson

"Linwood"
 Barnsley Road
 Dodworth
 Barnsley S75 3JR

Tel. 01226 201391

m. 07973251730

e-mail peter-thompson@hotmail.co.uk

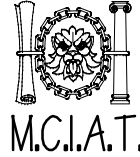

M.C.I.A.T.