This drawing/disk and the works depicted are the copyright of Buiding Design Group Ltd and may not be reproduced or amended, execpt by written permission. No liability will be accepted for any amendments made by other persons.

Do not scale figured dimensions only are to be taken from this drawing

NOTES

Elevation A

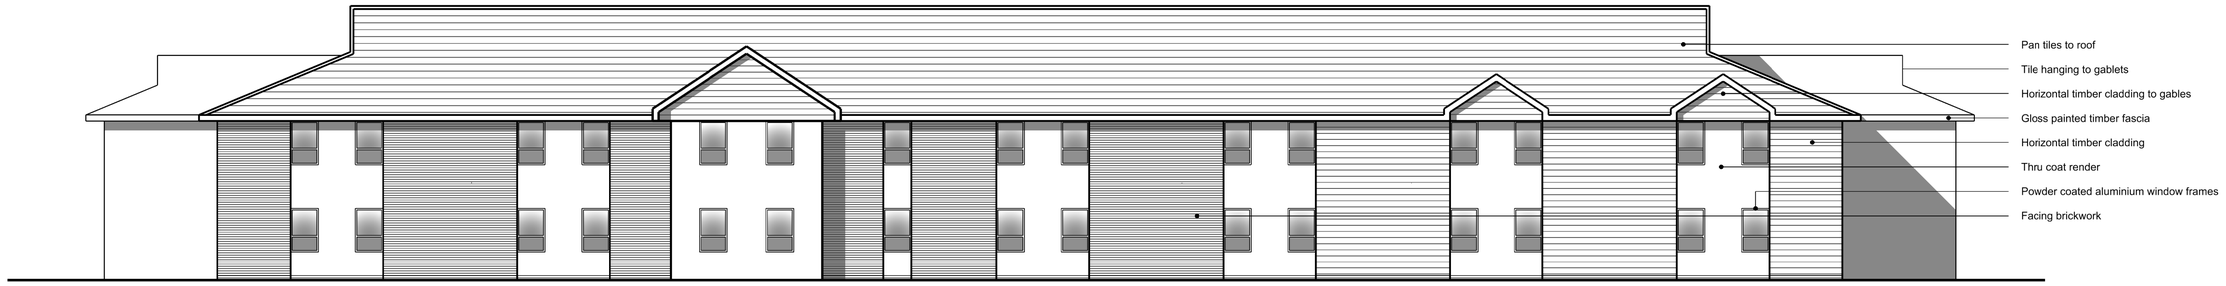

Elevation C

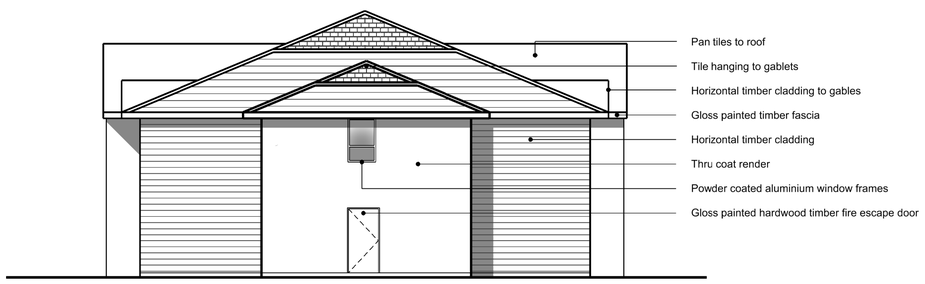

Elevation B

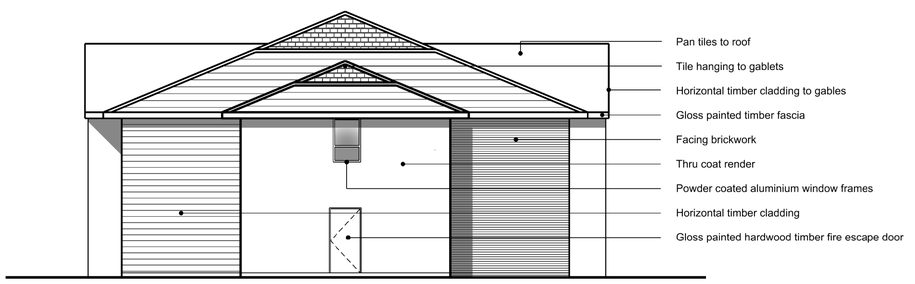

Elevation D

REVISION	DATE	BY

building design group B | D | G

6 Albert Road,
Tamworth,
Staffordshire. B79 7JN
t: (+44) 01827 60465
f: (+44) 01827 52301
e: mail@bdg.uk.com
www.bdg.uk.com

CLIENT
P & DMJ Atkinson & Sons Ltd

PROJECT
Proposed Development
Barnsley Road
Goldthorpe

TITLE
Proposed Hotel Elevations

SCALE @A1	1:100	DATE	07/2009
DRAWN	AH	CHECKED	
DRAWING NO.	2545 / 05	STATUS	REVISION