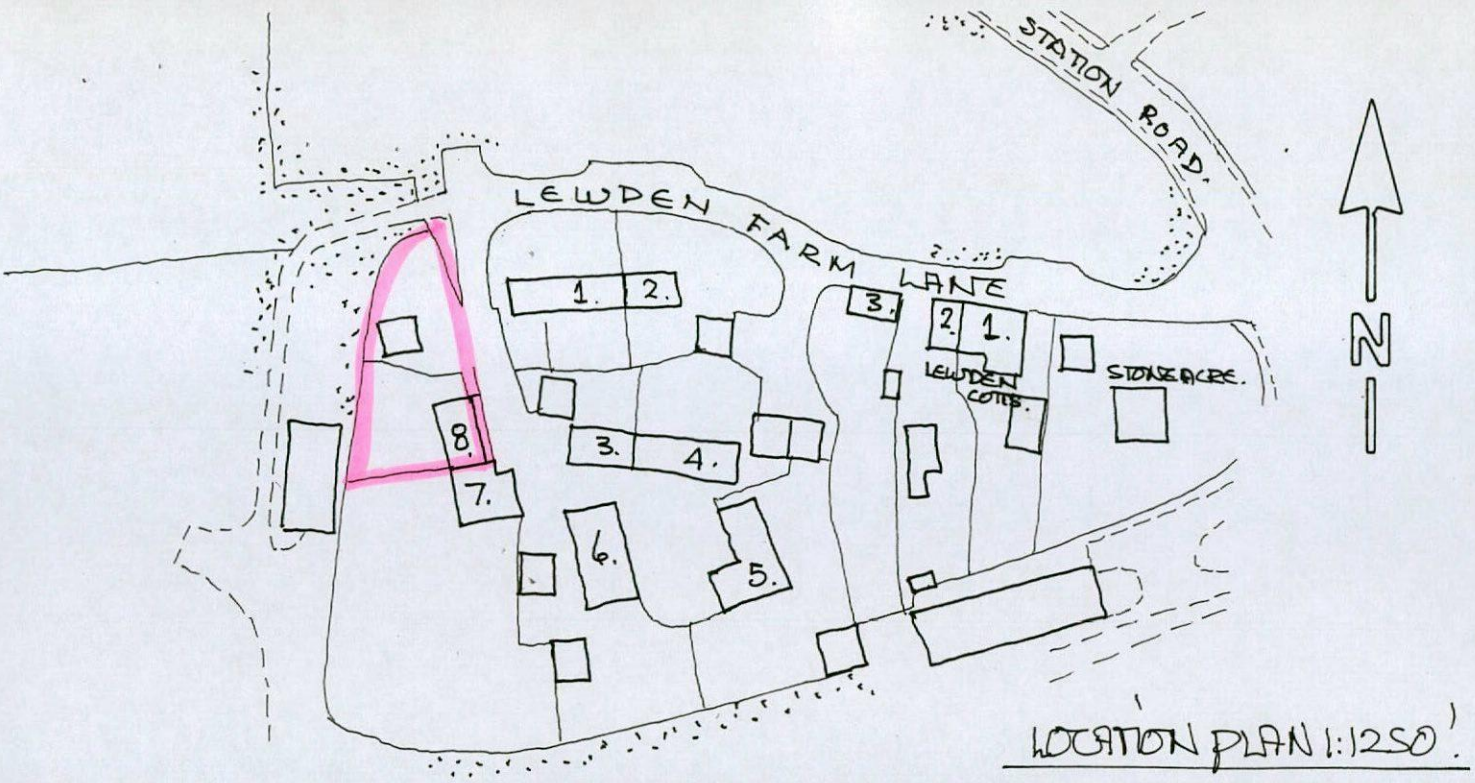

LOCATION PLAN 1:1250
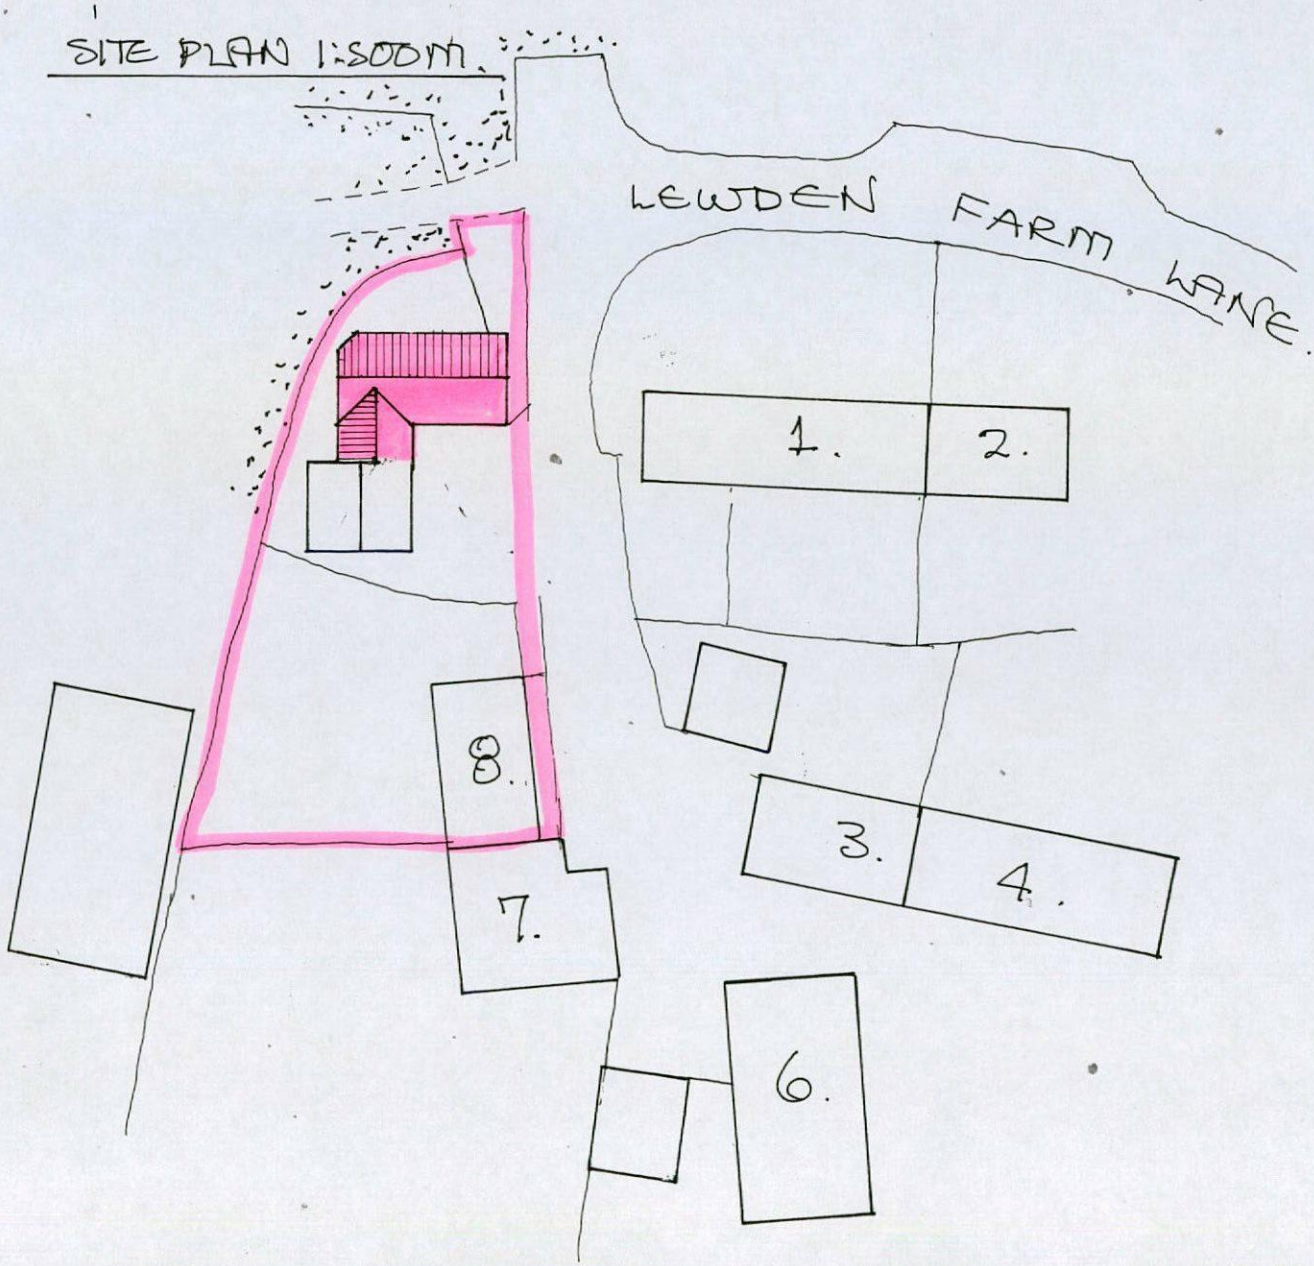
SITE PLAN 1:500m