
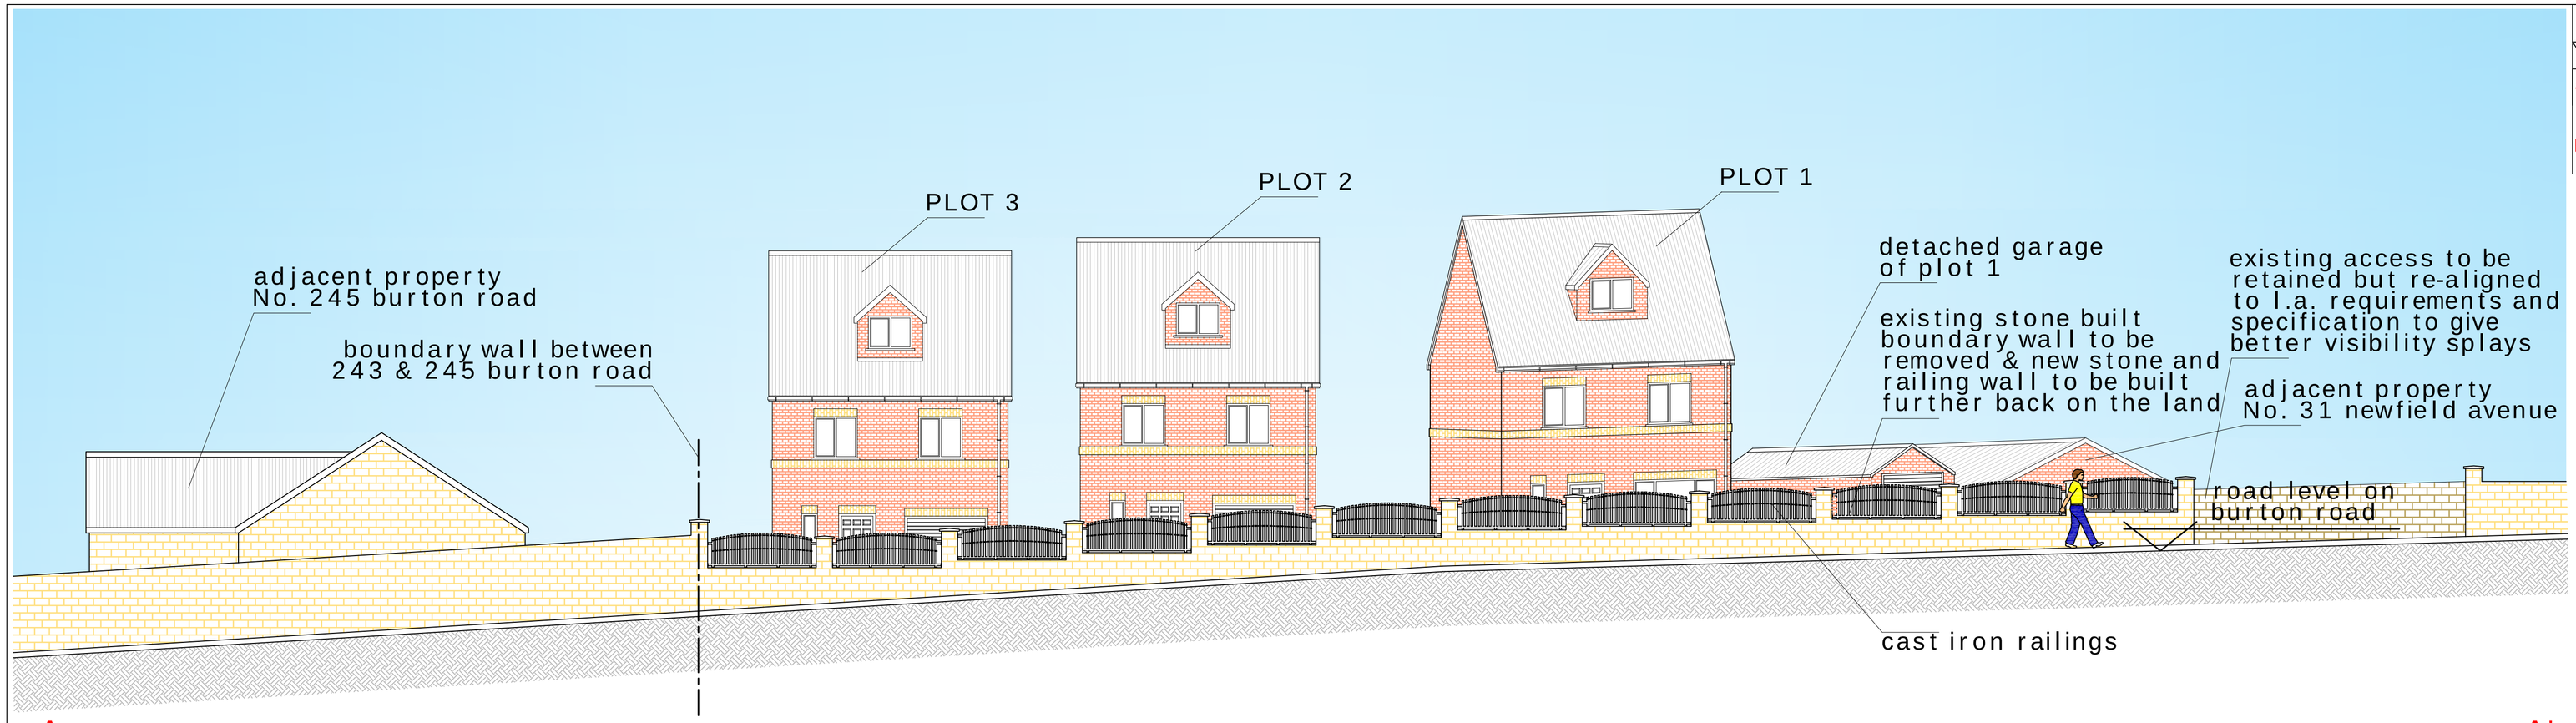


A

A'

TYPICAL STREET
SCENE 1:100

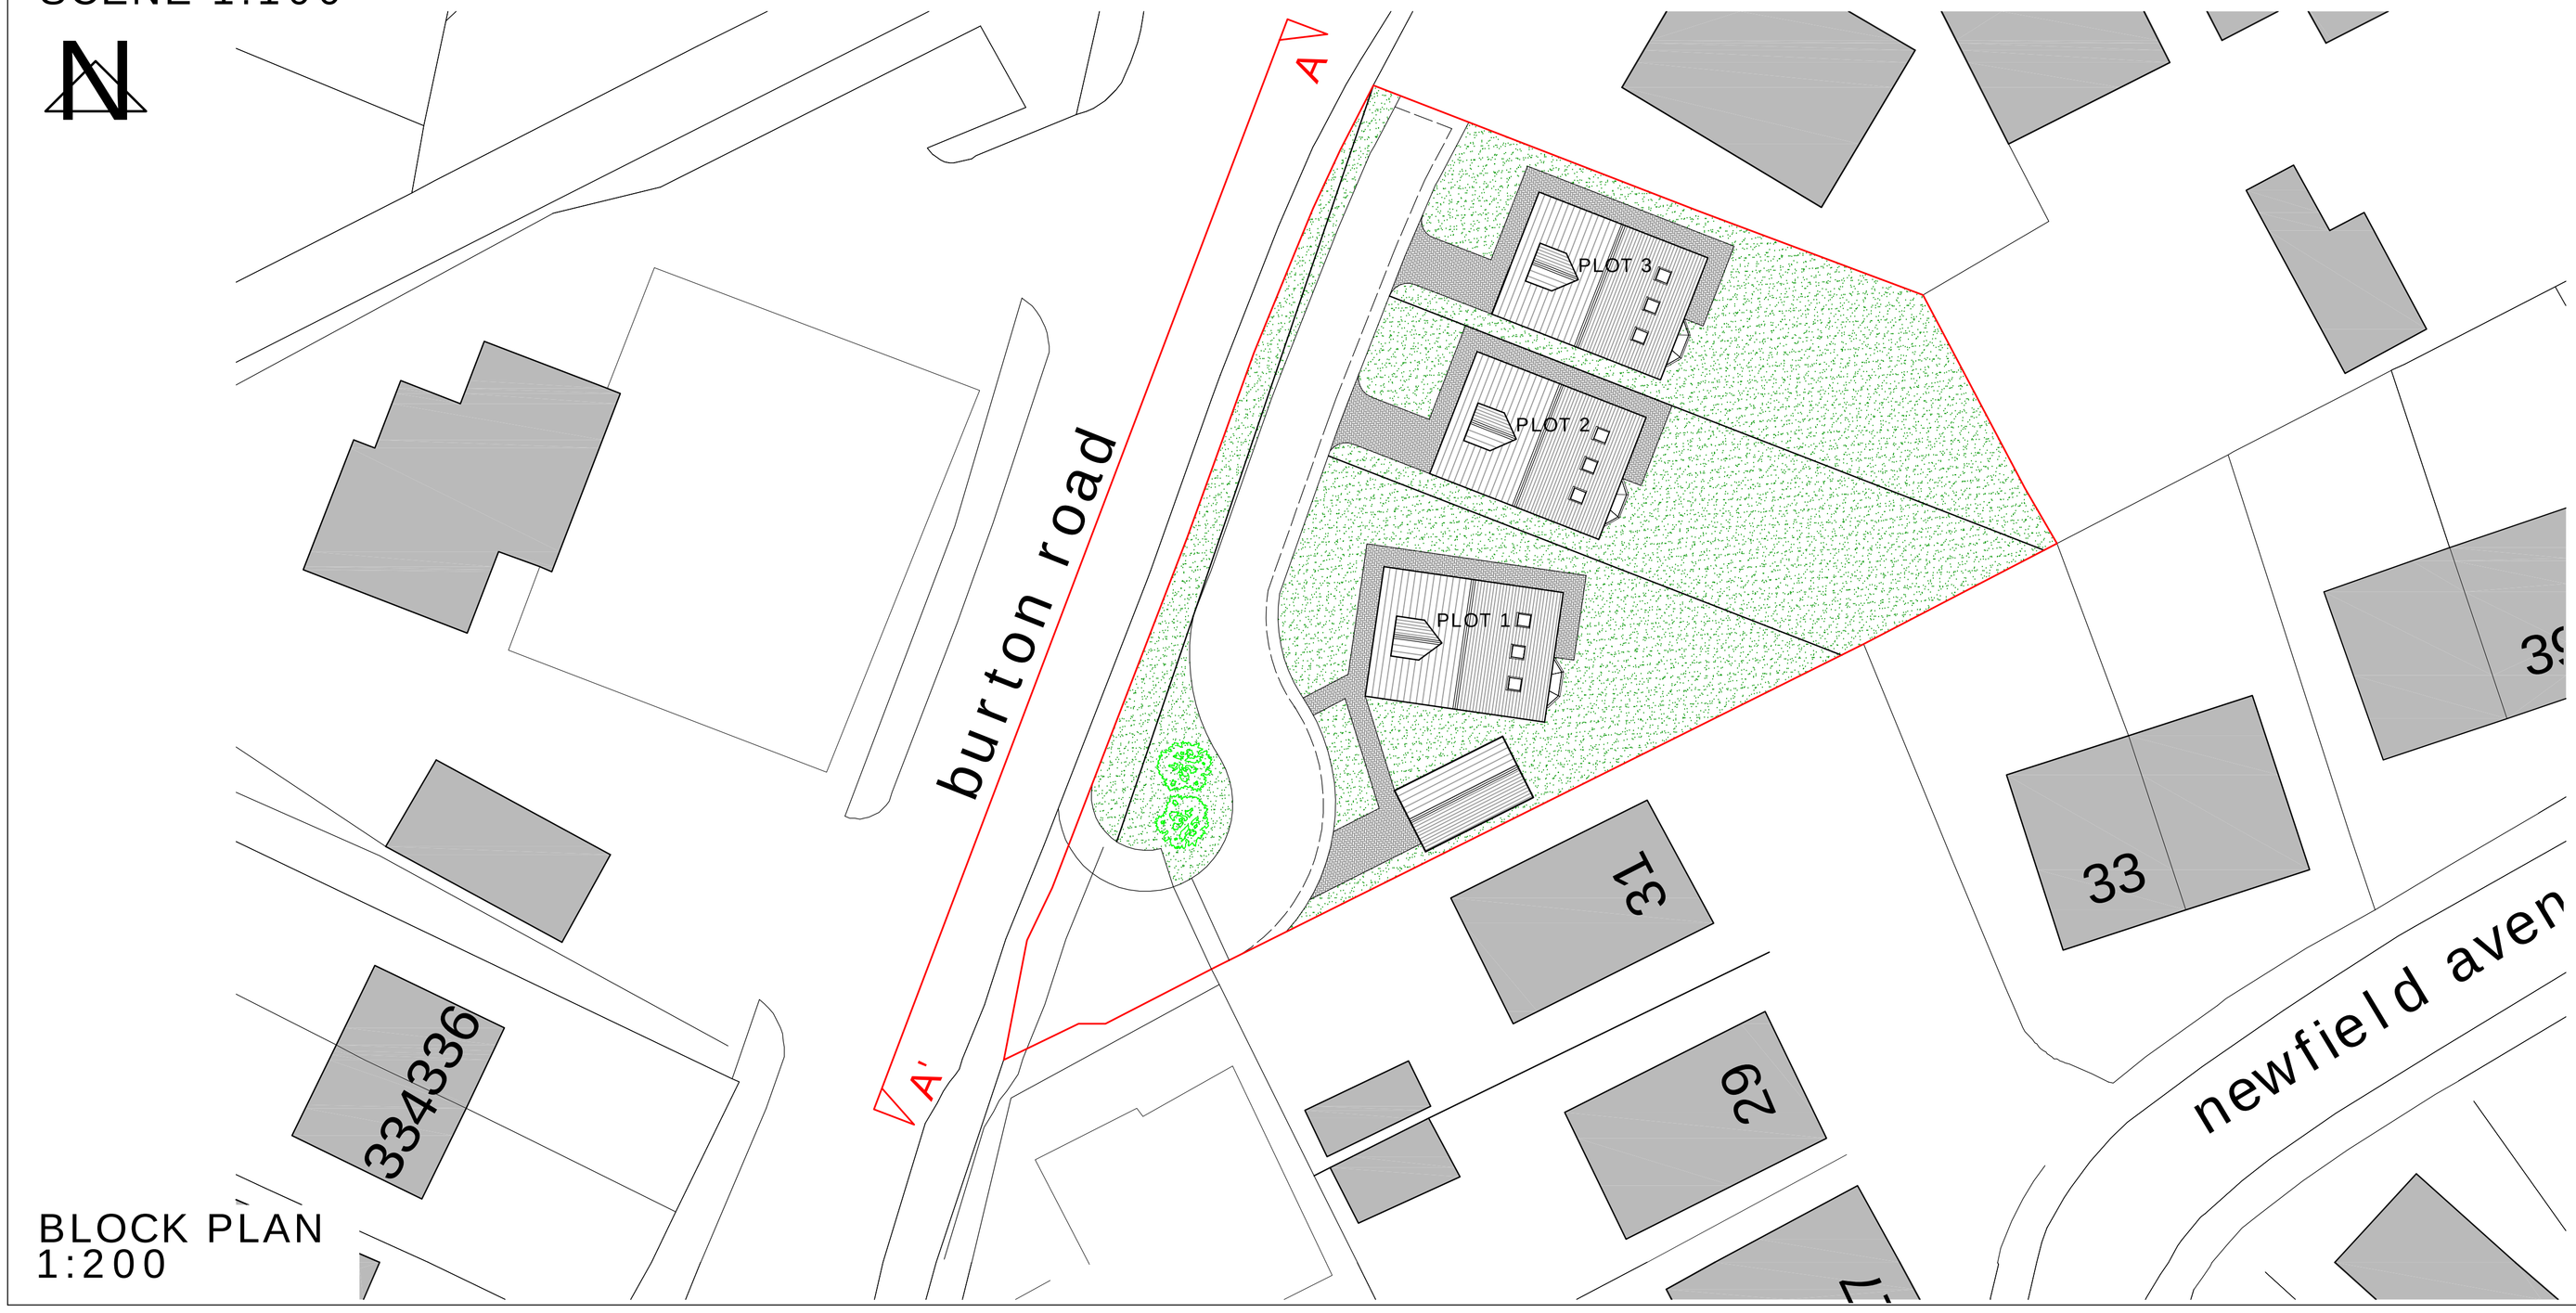

BLOCK PLAN
1:200

REVISIONS

	Date	Description	By
A	01.09	Removal of house type 1 together with alteration to the road and housing layout	SS
B	02.09	Alteration to the road and housing layout	SS

FGB Fennell, Green & Bates
MINING ENGINEERS, SURVEYORS & ENVIRONMENTAL CONSULTANTS

FENNELL, GREEN & BATES
25 Smyth Street
Wakefield
West Yorkshire
WF1 1ED

Tel - 01924 372197
Fax - 01924 385559

e-mail - fgb@fgb-surveyors.co.uk

Client
Mr Wilf Conway
243 Burton Road
Monk Bretton
Barnsley
S71 2QA

Site Name
243 Burton Road, Monk Bretton, Barnsley, S71 2QA

Project Title
Proposed Erection of 3No. Dwellings

Scale	Date	Drawn by	Checked
1:100 & 1:200	Oct 2008	SS	JC

Dwg. title
Proposed Street Scene

DWG No. BR/1193-06 | Job. no. 08-10-1193B | Rev. B

PLOT SIZE: A1. PLOT SCALE: 1: 1