


| REV | DATE | DESCRIPTION |
|---|---|---|


The contractor is to comply in all respects with the current Building Regulations and is to check all site dimensions and levels. Do not scale from the drawing, use written dimensions. To be read in conjunction with Pre-Tender Health & Safety Plan / Preliminaries Section (Section A34 etc). Ordnance Survey mapping reproduced by permission of HMSO © Controller of HM Stationery Office Crown Copyright. HMSO. OS licence No LA078404

nps group

**NPS NORTH EAST LTD**
HAVINGTON HOUSE
WHISTLER DRIVE, CASTLEFORD
WEST YORKSHIRE, WF10 5HX
TEL: 01977 608080 FAX: 01977 608081
EMAIL: enquiries@nps-ne.co.uk

| | |
|---|---|
| PROJECT: Photo Voltaic Scheme to various properties | CLIENT: Berneslai Homes |
| | CAD FILE REF: — DATE: August 2011 SCALE: 1/1250@A3 |
| SUBJECT: Saville Court Hoyland , Barnsley Location plan | REV: — DRAWN: GM CHECKED: — |
| | PROJECT N/R: AG10.113 DRAWING N/R: 01 |

© NPS. This drawing may not be reproduced in any form without prior written agreement

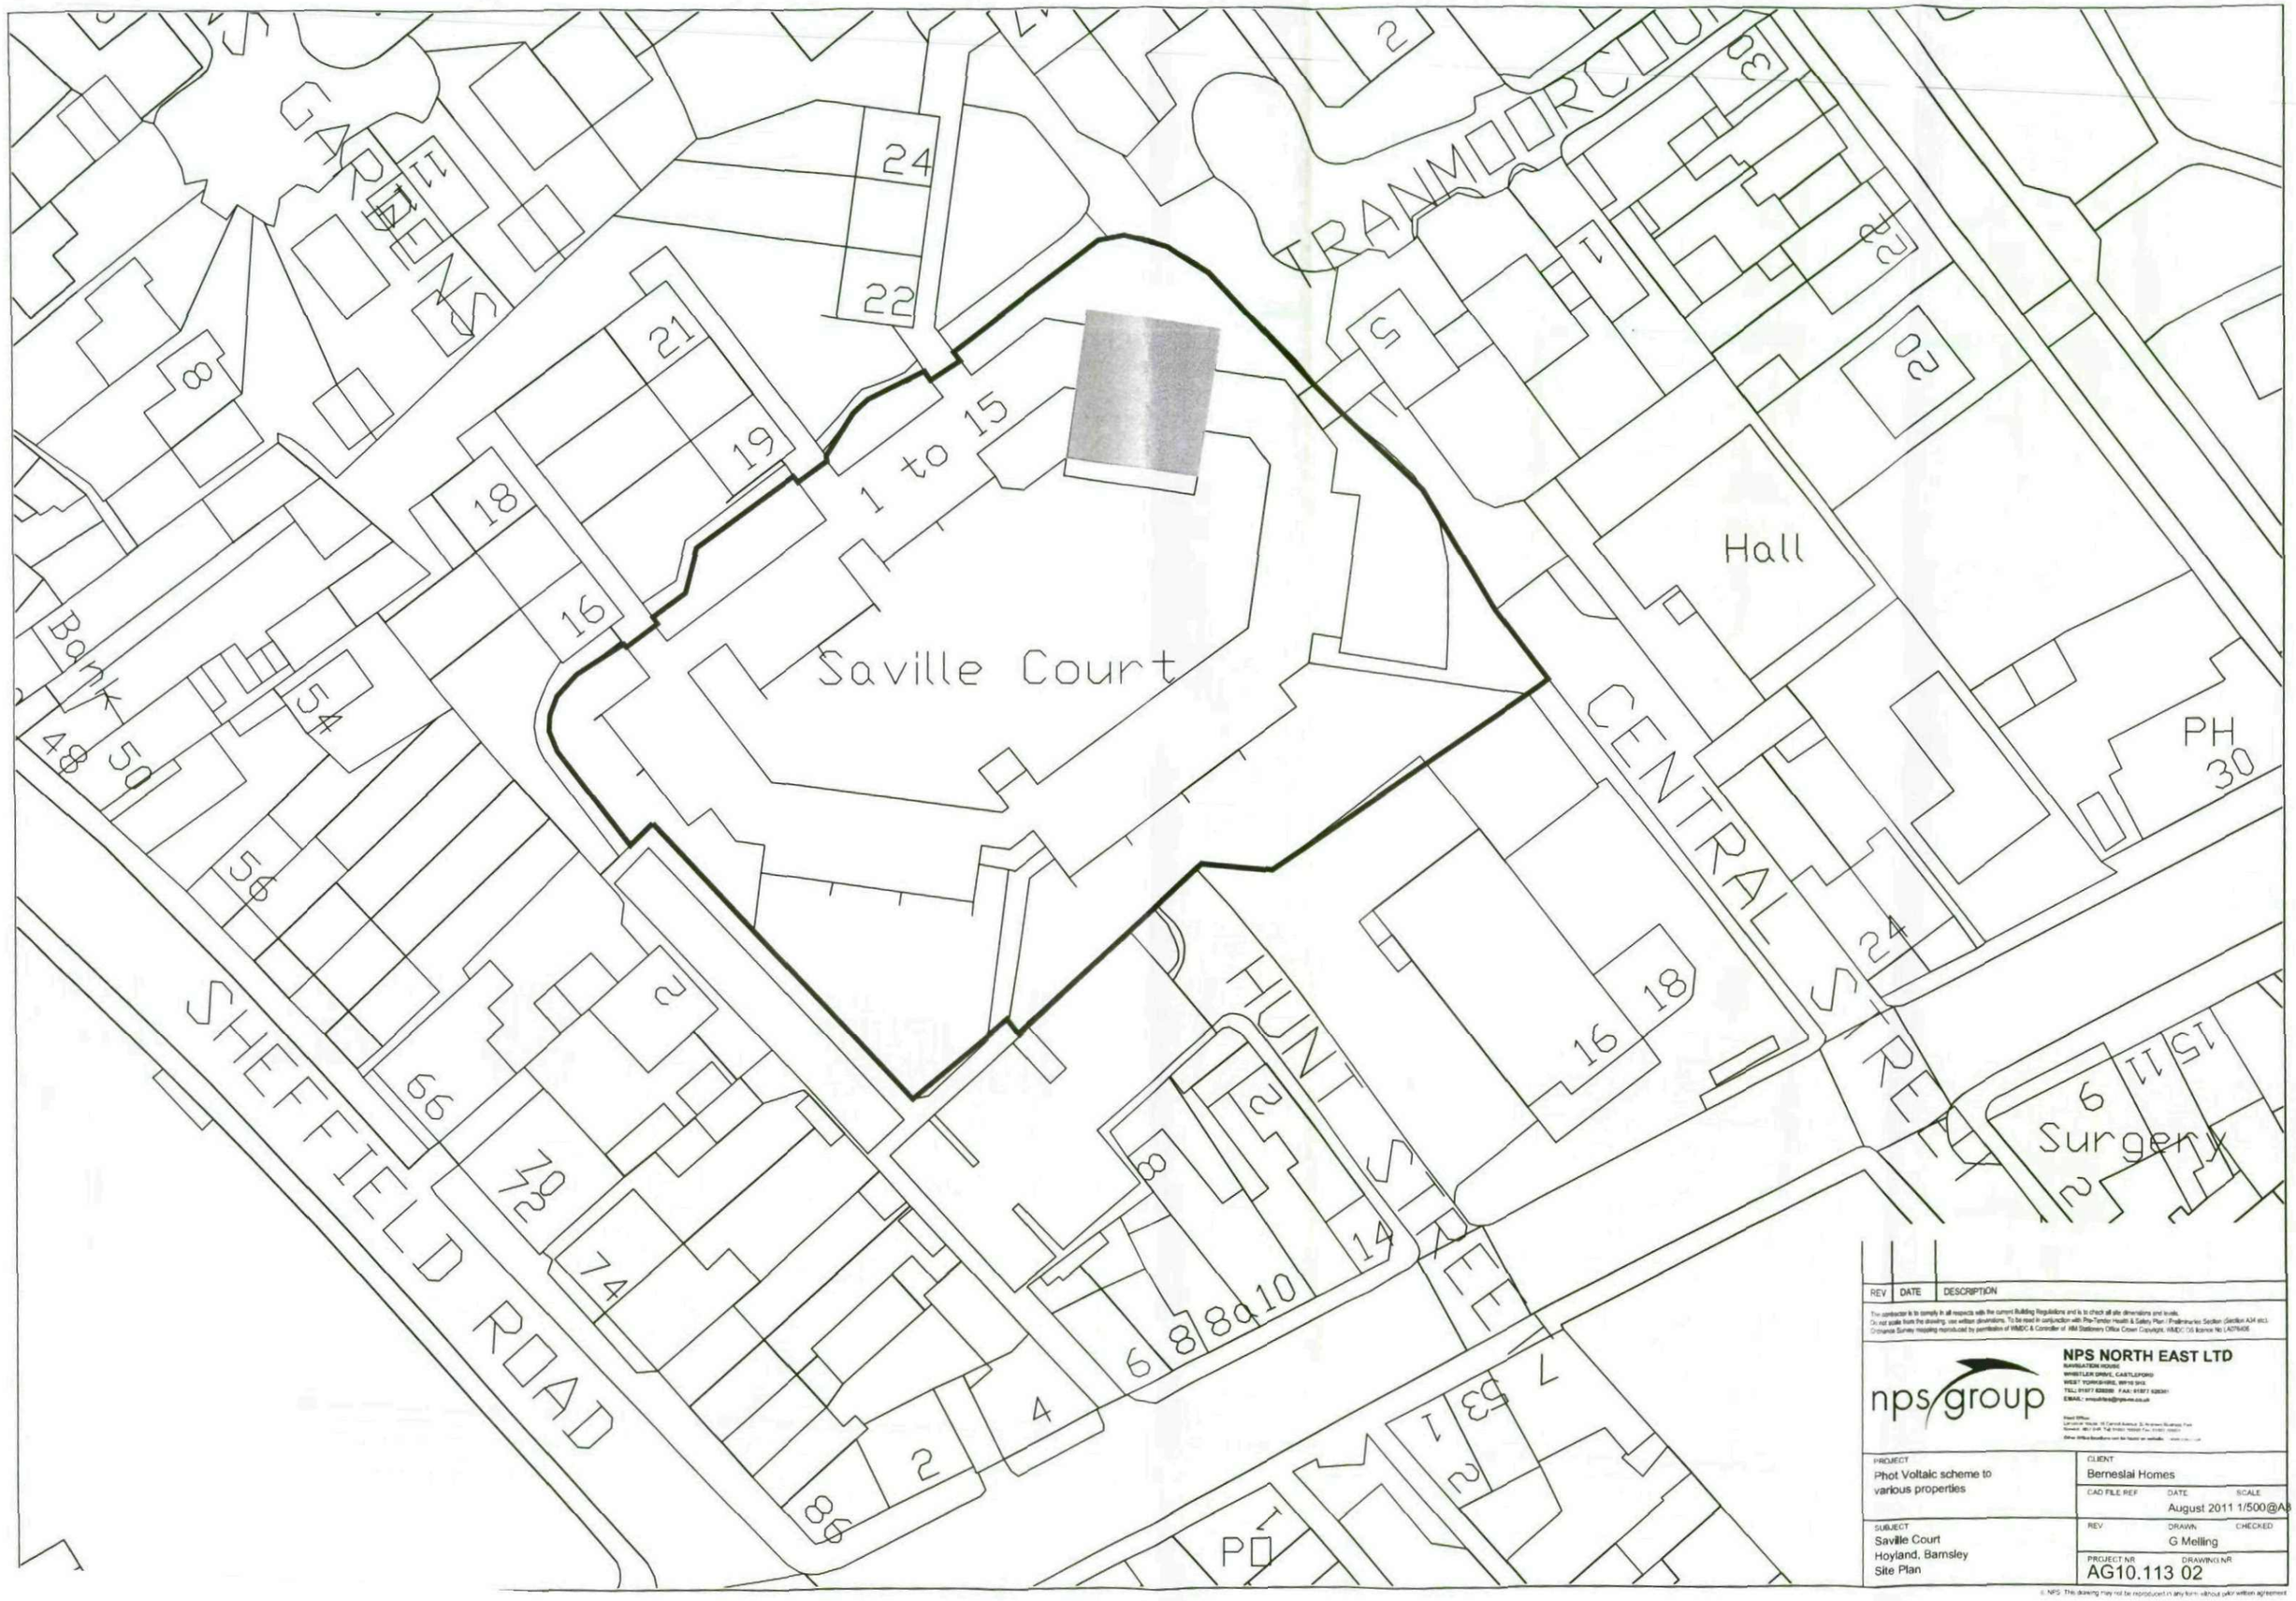

© NPS. This drawing may not be reproduced in any form without prior written agreement