
DRAWING BASED ON:
1. AEW_4138_0970_0050F (2010 Re-image)
2. AEW_4138_0970_0004H (2010 Re-image)
3. AEW_5335_0970_0050 (2012-2013 Office Move)
4. AEW_5590_0970_0004 (2014 SBS)
5. AEW_5590_0970_0020 (2014 SBS)

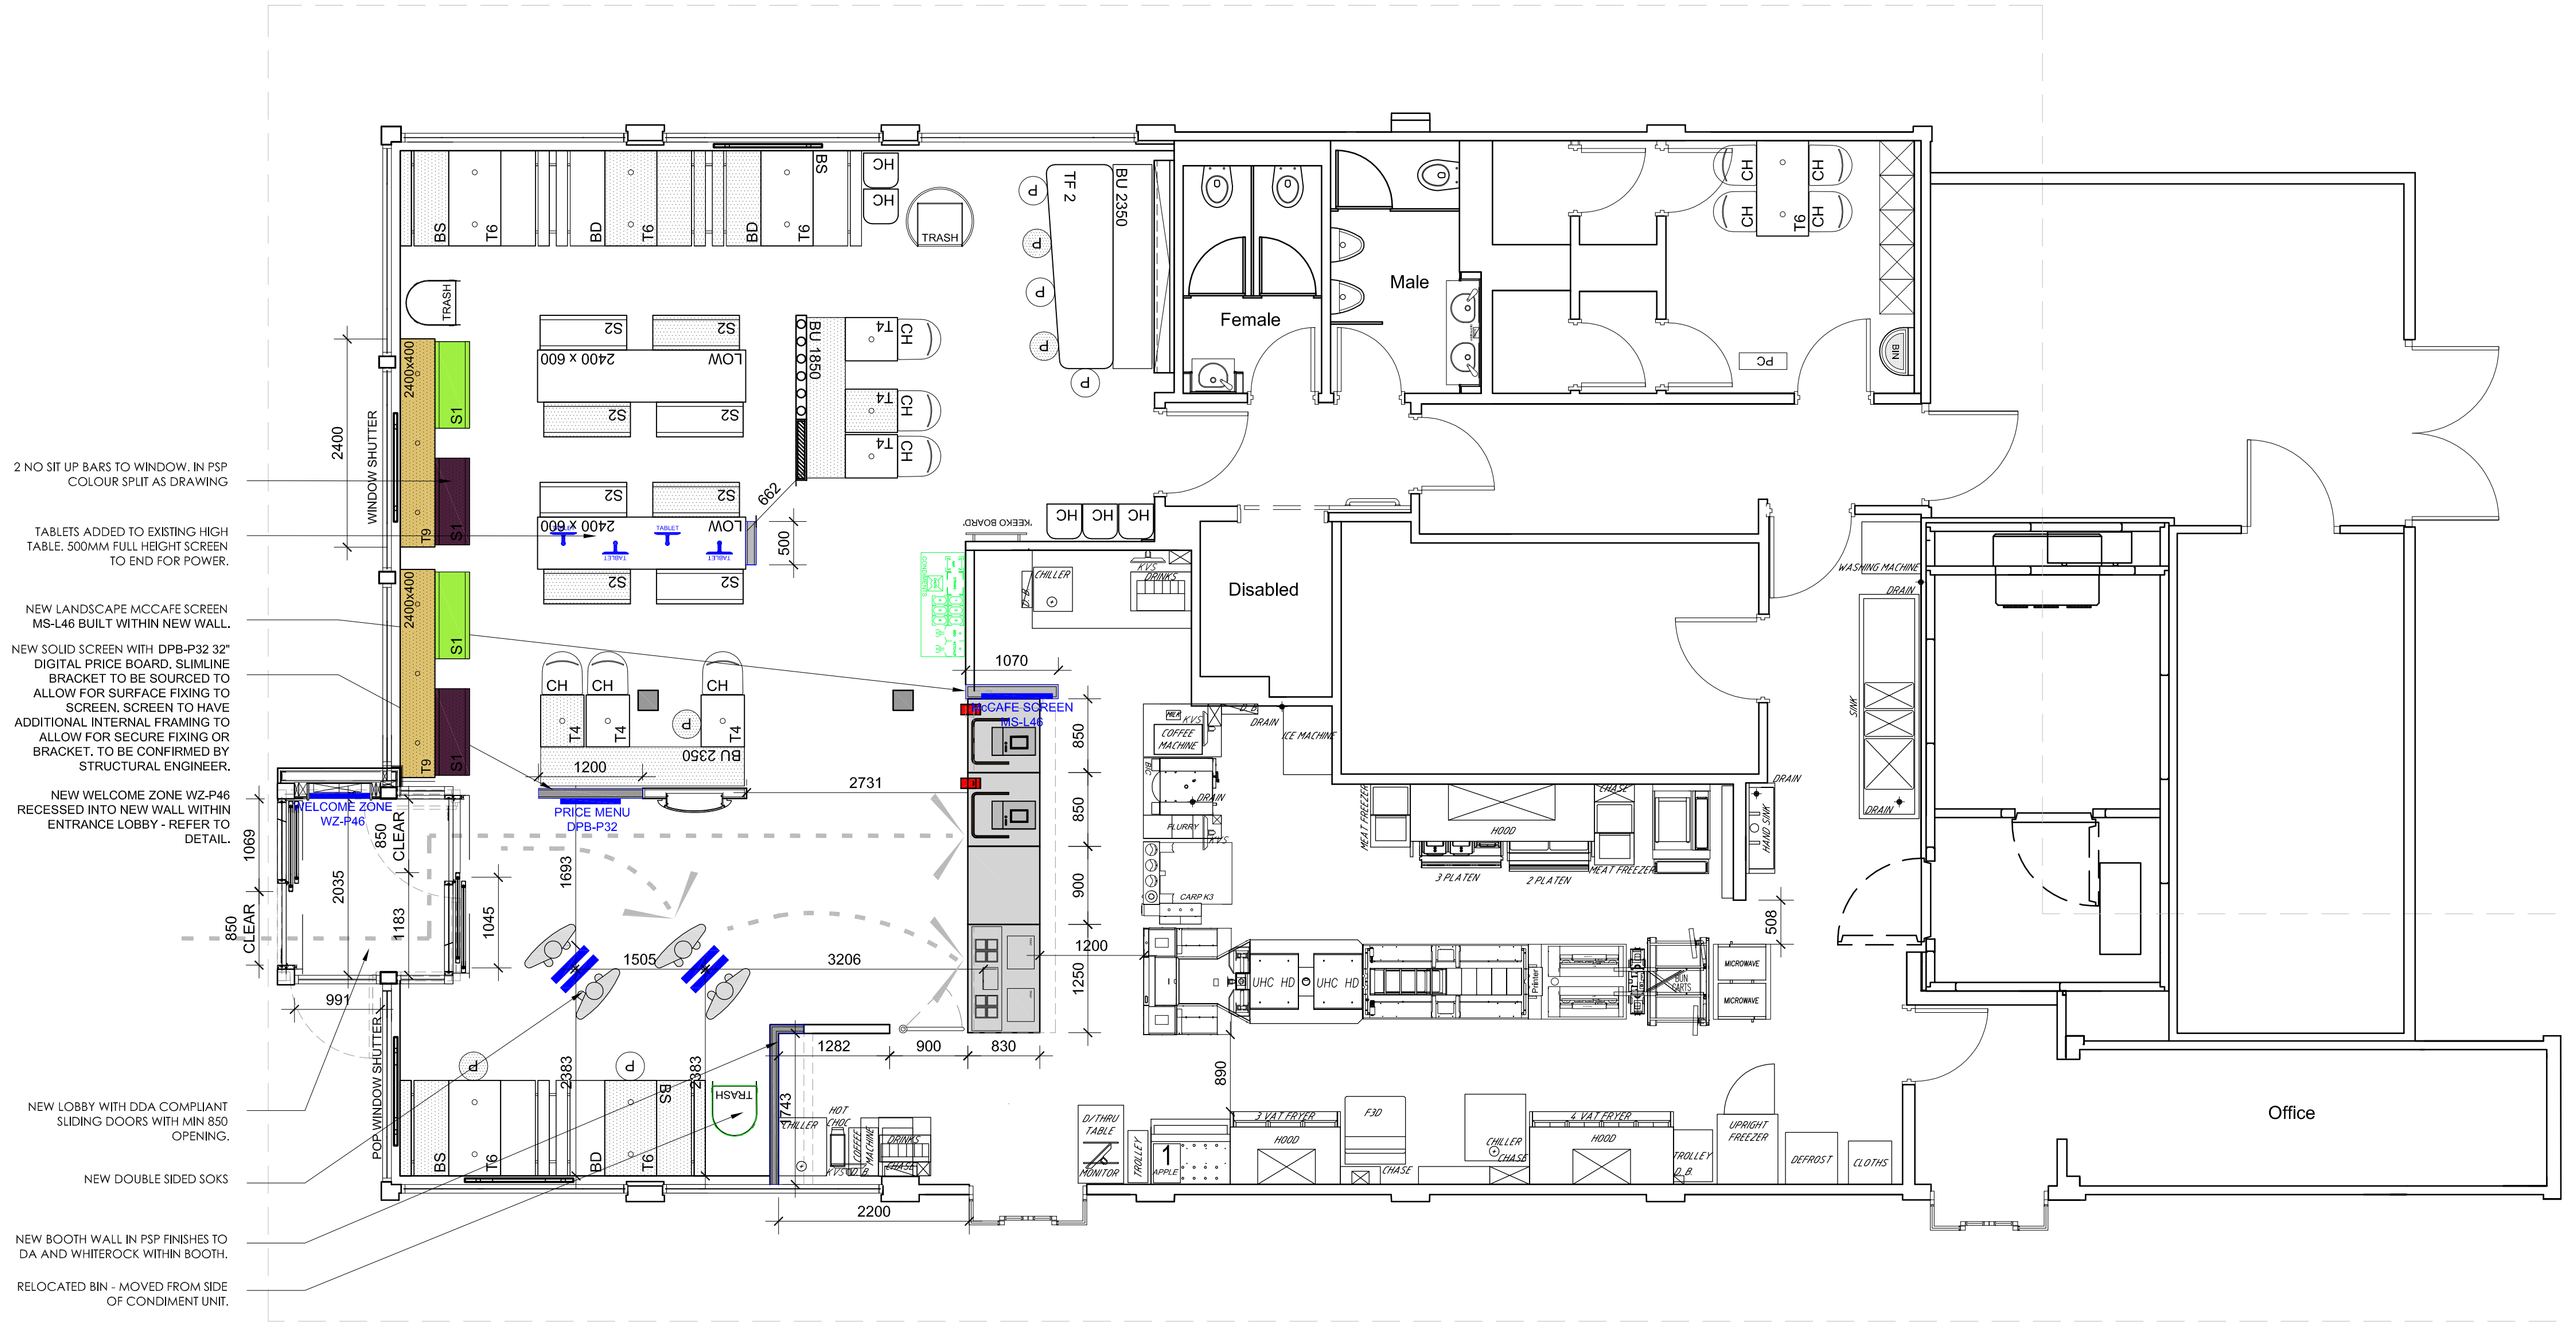

PROPOSED GA PLAN - SBS / MFY/ DPS
Scale @ 1:50

PARTITIONS - ALL 2575mm HIGH / ALL 120mm DEEP
PARTITION FINISHES: PLEASE REFER TO FINISHES PLAN

	1200 x 360mm STRAW & NAPKIN DISPENSER
	1200 x 360mm STRAW & NAPKIN DISPENSER WITH 2NO. GASTRONOME POTS
	1200 x 500mm CONDIMENT UNIT WITH STRAWS & NAPKINS, 6NO. GASTRONOME POTS & 2 ASSET PUMPS, BIN, CORIAN STRAW HOLDER AND NAPKIN
	SLIDING SHUTTER WITH OR WITHOUT ADVERTISING
HMP HMC	1200mm HAPPY MEAL UNIT AND SEPARATE SURROUNDING PARTITION- 'GRASS' GRAPHIC TO REAR
B1 B2	1200mm OR 700mm SLATTED MODULE SCREENS 'GRASS' GRAPHIC TO REAR. PURPLE ABET 832 TO FRONT FACE
B3	1200mm SLATTED MODULE SCREEN. PURPLE ABET 832 TO BOTH SIDES.
B4 B5	1200mm OR 700mm SLATTED MODULE SCREENS. TIMBER TO BOTH SIDES.
C1 C2	1200mm OR 600mm COLUMN MODULE SCREENS.TIMBER LAMINATE AND LAQURED MDF FINISH
A1	700mm SOLID MODULE SCREEN. TIMBER TO BOTH SIDES

SUNDRY ITEMS - ALL SET 800mm AFFL TO UNDERSIDE

	670x540mm KEEKO COLOURING BOARD
	700x700mm 'DID YOU KNOW' BOARD

CREWROOM

T4	(T4) TABLE 600x500mm WITH 1NO. POWDER COATED PEDESTAL FOR FLOOR FIXING.
CH	(CH) CHAIR
	LOCKERS NEW - BY MS STORAGE (GREY & GREY). EXISTING - RESPRAY GOOSEWING GREY.
	LOW LEVEL BIN CLEAR-WAY SLIM BIN FROM AMBEROL

WC ITEMS

	CUBICLES DOORS: POLYREY C015 BERGERAC CENTRE PANELS: POLYREY M003 MARYLAND FONCE IPS PANELS: POLYREY C015 BERGERAC
HD	HAND DRYER: FREE ISSUE BY LAUK
SD	SOAP DISPENSER: FREE ISSUE BY LAUK

CHAIRS & POUFFES

CH	DINING CHAIR: VITRA - EAMES PLASTIC EVEN SPLIT IN COLOUR, RANDOMLY DISTRIBUTED: LIME YELLOW REF: DSX 440 024 02 WHITE REF: DSX 440 024 02 PURPLE REF: PANTONE 5115C
ACH ACH	FEATURE ARMCHAIR: ARTIFORT - LIBEL SKAI GRIFFINE SIRIUS MAC LIMONE REF. 010 58 009 SKAI GRIFFINE SIRIUS MAC BORDEAUX REF. 010 58 010
P P	POUF Ø32cm SKAI GRIFFINE SIRIUS MAC LIMONE REF. 010 58 009 SKAI GRIFFINE SIRIUS MAC BORDEAUX REF. 010 58 010
HC	(HC) HIGH CHAIR

TRASH BINS

	TRASH COLUMN Ø780 AVAILABLE HEIGHTS 2525mm SINGLE LOW LEVEL TRASH BIN 1270x630x530mm

TABLES
HATCHED TOPS (25%) - BURGUNDY (ABET LAMINATES- PRINT 832 SEI BURGUNDY
BLANK TABLE TOPS (75%) - TIMBER (RESOPAL 4439-60 PLYWOOD)

TF 2	(TF 2) FAMILY TABLE 2350x775mm WITH 3NO. 75MM SILVER POWDER COATED LEGS FOR FLOOR FIXING TOP FINISHED- RESOPAL 4439-60 LAMINATE TABLE TO SIT 730mm AFFL.
T4	(T4) TABLE 600x500mm WITH 1NO. 75MM SILVER POWDER COATED PEDESTAL FOR FLOOR FIXING.TABLE TO SIT 730mm AFFL.
T5 T5 T6 T6	(T5) TABLE 600x600mm WITH 1NO. 75MM SILVER POWDER COATED PEDESTAL FOR FLOOR FIXING. TABLE TO SIT 650mm AFFL.
T6 T6	(T6) TABLE 1100x600mm WITH 2NO.75MM SILVER POWDER COATED PEDESTALS FOR FLOOR FIXING. TABLE TO SIT 730mm AFFL.
SIT UP 2400 x 600	(ST UP) 2400x600mm 3NO. 75MM SILVER PEDESTALS
SIT UP 2400 x 600	(ST UP) 1200x600mm 2NO. 75MM SILVER PEDESTALS
T7 2400 x 600	HIGH SIT-UP TABLE TABLE TO SIT 1100mm AFFL.
T7 2400 x 600	(T7) 2400x600mm 3NO. 75MM SILVER PEDESTALS (T8) 1200x600mm 2NO. 75MM SILVER PEDESTALS LOW COMMUNAL TABLE TABLE TO SIT 730mm AFFL.
T9 T9 T10 T10	(T9) 2400x400 3NO. 75MM SILVER PEDESTALS (T10) 1200x400 2NO. 75MM SILVER PEDESTALS STAND-UP BAR BAR TO SIT 1100mm AFFL.
T11 T11	(T11) 1000mm DIAMETER WITH 1NO. 75MM SILVER POWDER COATED PEDESTALS FOR FLOOR FIXING. TABLE TO SIT 730mm AFFL.

BENCHES
HATCHED SEATS - BURGUNDY (SKAI GRIFFINE BORDEAUX REF. 010 58 010
BLANK SEATS - LIME GREEN (SKAI GRIFFINE LIMONE REF. 010 58 009)

BD BD	(BD) DOUBLE BENCH 1100x1160mm
BS BS	(BS) SINGLE BENCH 1100x560mm
BU 1850 BU 2350 BU 3150 BU 1850 BU 2350 BU 3150	(BU) 'U' BENCHES TO FIX TO FLOOR INDEPENDENTLY OF SCREENS WITH 20MM CLEARING GAP. THREE SIZES AVAILABLE: 1850mm 2350mm 3150mm
S1 S1	(S1) HIGH BENCHES 1000x400mm
S2 S2	(S2) LOW BENCHES 1000x400mm
BU 2350	(BU) 'U' BENCH 2350mm (LIME) AND APPLE IMAGE ANGLED PARTITION STAND ALONE

WINDOW SHUTTERS

GP	GP - POPPY GRAPHIC INTERNALLY/ TIMBER EXTERNALLY.
GSL	GSL - SPOLDGE GRAPHIC INTERNALLY/ TIMBER EXTERNALLY.
GB	GB - BARCODE GRAPHIC INTERNALLY/ TIMBER EXTERNALLY.
DEC T	T - TIMBER INTERNALLY/ TIMBER EXTERNALLY.
DEC P	P - PURPLE INTERNALLY/ TIMBER EXTERNALLY.

SCREEN LOCATION	SIZE	CODE
DIGITAL PRICE BOARD	32"	DPB-P32
DRIVE THRU WELCOME ZONE	46"	WZ-P46
MENU BOARDS - DIGITAL TRANSLITES	40" OR 46"	MB-P40 MB-P46 MB-L40 MB-L46
McCAFE SCREEN	46"	MS-P46 MS-L46
ORB	32"	ORB-L32

WC SCHEDULE
SANITARY PROVISION REQUIRED FOR BS6465:2006

		EXISTING	BS6465 - REQUIRE
MALE WC	2NO. WC'S FOR UP TO 150NO. MALES	1	2
	1NO. URINAL PER 60NO. MALES	2	2
	1NO. WHB FOR EVERY 1NO. WC & EVERY 5NO. URINALS	2	3
FEMALE WC	2NO. WC'S FOR FIRST 30NO. FEMALE & 1NO. FOR EVERY 30NO. AFTER	2	2
	1NO. WHB FOR EVERY WC	1	2

AREAS SCHEDULE	EXISTING	PROPOSED
TOTAL COVERS	68	68
QUEUE	2620	2720
PATH	1845	1670
DINING AREA INTERNAL AREA (m²)	88 m²	88 m²
WC INTERNAL AREA (m²)	10 m²	10 m²
CREW ROOM INTERNAL AREA (m²)	8 m²	8 m²

COLOUR REFERENCE

	NEW KITCHEN EQUIPMENT
	NEW MARKETING COMPONENTS
	NEW FURNITURE ITEMS
	RETAINED IN EXISTING LOCATION
	MOVED TO NEW LOCATION
	REMOVED AND DISCARD

REV.	DATE.	DRAWING REVISIONS.	BY.	CHECKED

GENERAL NOTES:
All works are to be undertaken in accordance with the Building Regulations and the latest British Standards.
All proprietary materials and products are to be used strictly in accordance with the manufacturers recommendations.
All dimensions to be checked on site prior to construction.

PROPOSED DEVELOPMENT AT
WOMBWELL LANE, STAIRFOOT
BARNSLEY SOUTH YORKSHIRE

STORE No :-
0970

ON BEHALF OF :-
McDonald's Restaurants Ltd

DRAWING TITLE :-
Proposed GA
With MFY Kitchen & Std DPS

DRAWN BY	CHECKED BY	DRAWING No.	REV No.
JR	DP	6019_0970_0101	-

SCALE & SIZE 1:50@A1 | DATE 15.05.15

AEW Architects
Zenith Building
Spring Gardens
Manchester M2 1AB
t. +44 (0) 161-214 4370
f. +44 (0) 161-214 4371