


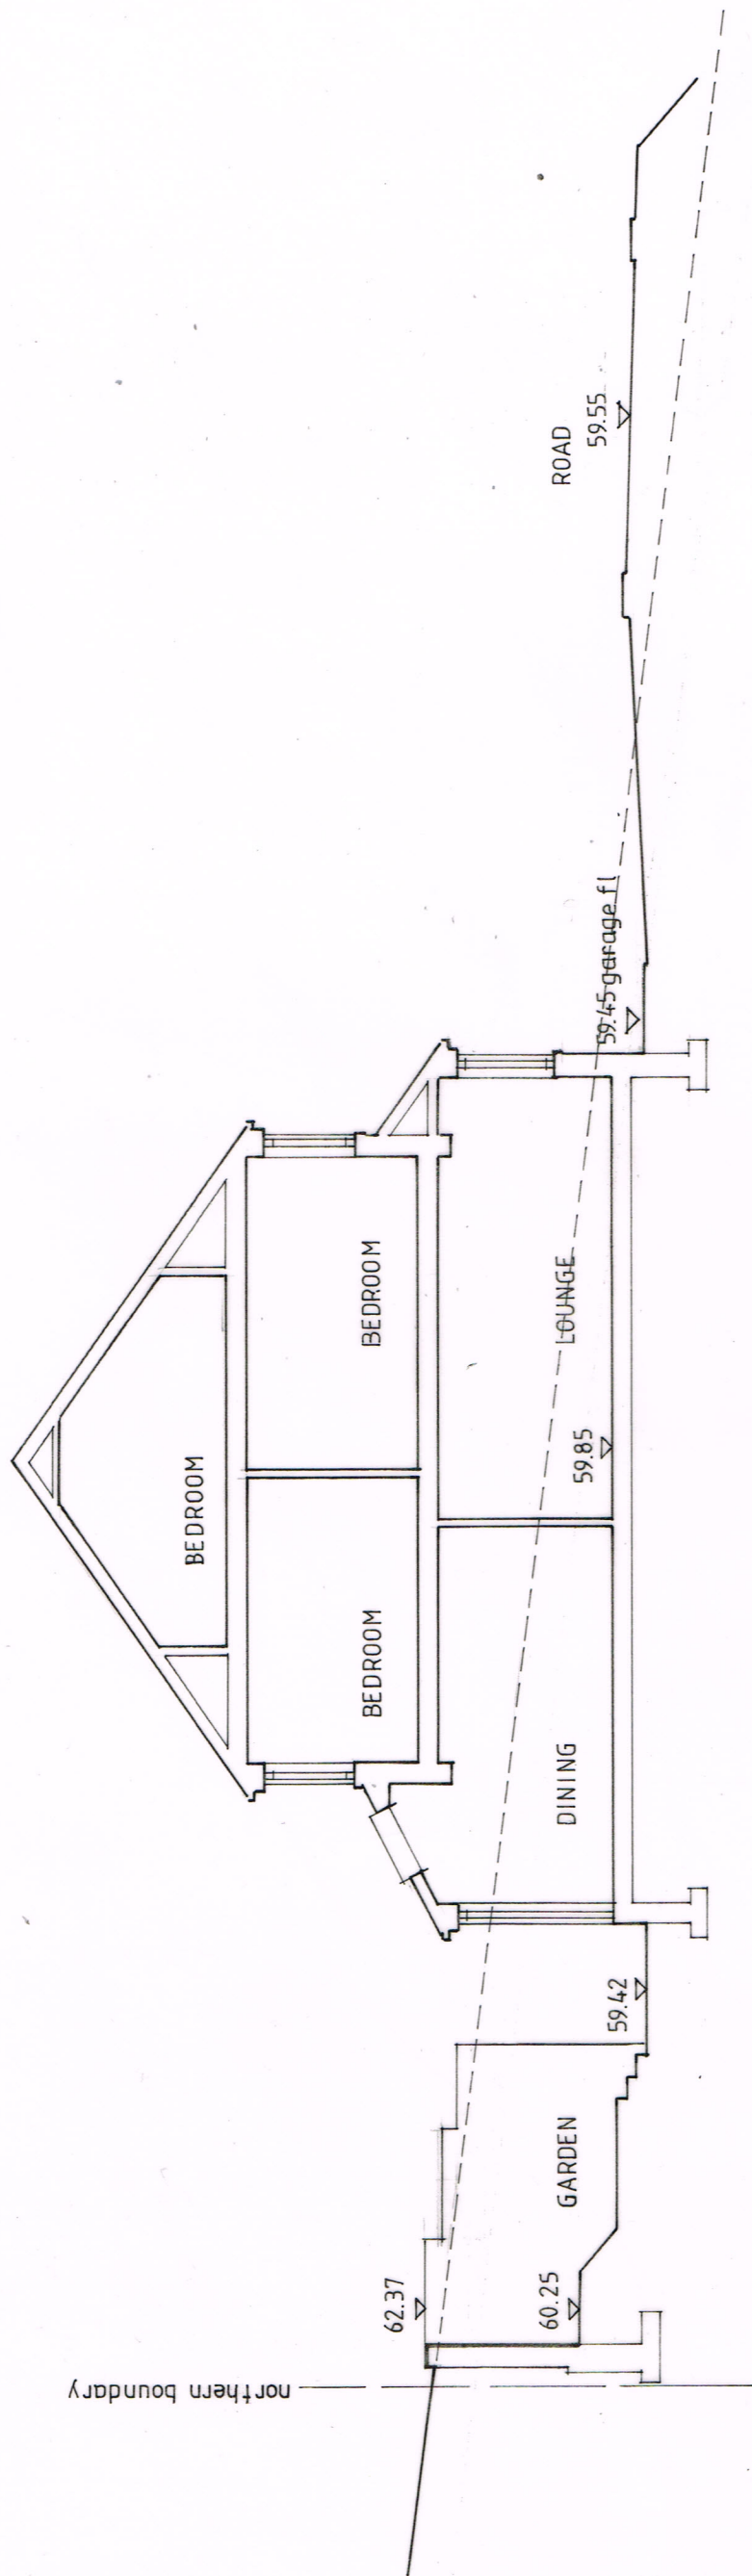

Section 1:1 refer to dwg. 2301:1

Levels are based on datum contained in planning permission ref 2014/0814
Read this drawing in conjunction with dwg 2301:1 Site Layout

rev.	description	date

The contractor shall check all dimensions on site and report discrepancies before work commences.
No dimension shall be scaled off this drawing.
©copyright of this drawing is retained by A.L. Turner
Plot 8 is part of a larger residential development granted planning permission under fpa reference 2014/0814.

client	Logan Developments Ltd
project	Plot 8, Land off Oaklea Close, Staincross, Barnsley, S75 6LY
title	Site Section 1:1

A L Turner + Associates
CHERRY TREE HOUSE LEVISHAM, NORTH YORKSHIRE, YO18 7NL
mob: 07976 397307
tonyturner829@btinternet.com
www.yorkshirearchitectural.co.uk

date:	scale:	size:	drawn:
12.2015	1:100	A3	AL.T