




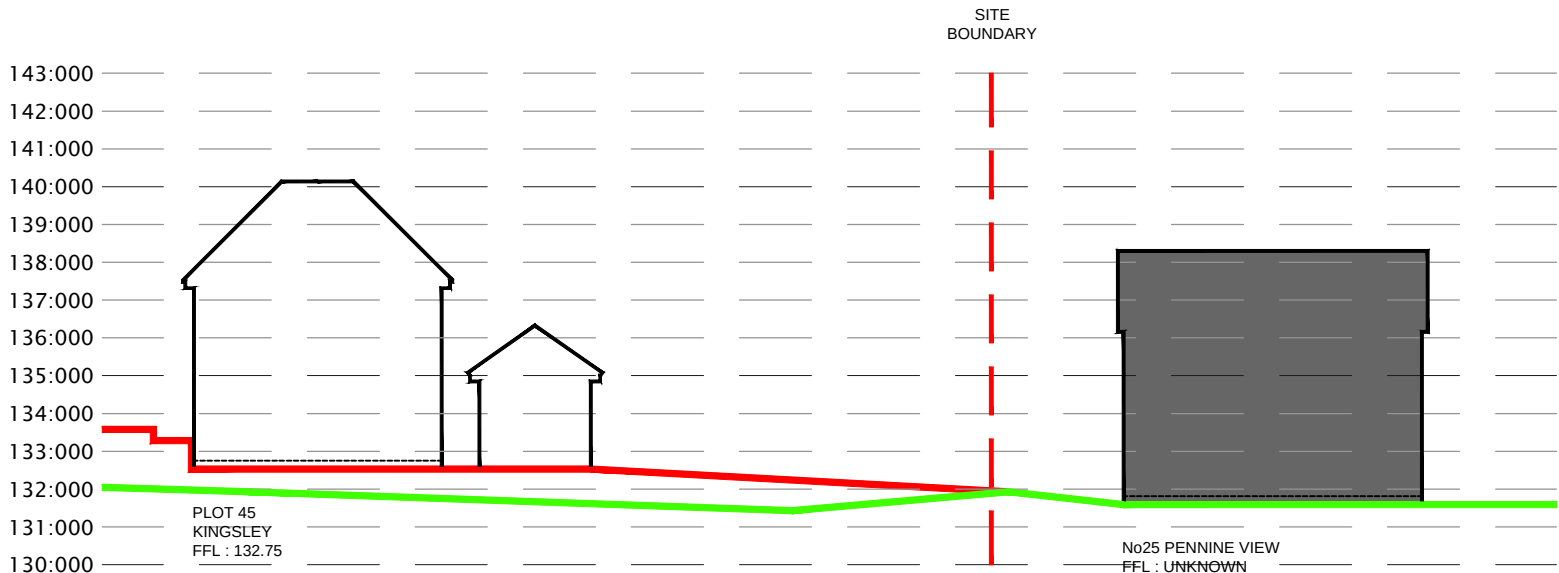


Section 1-1

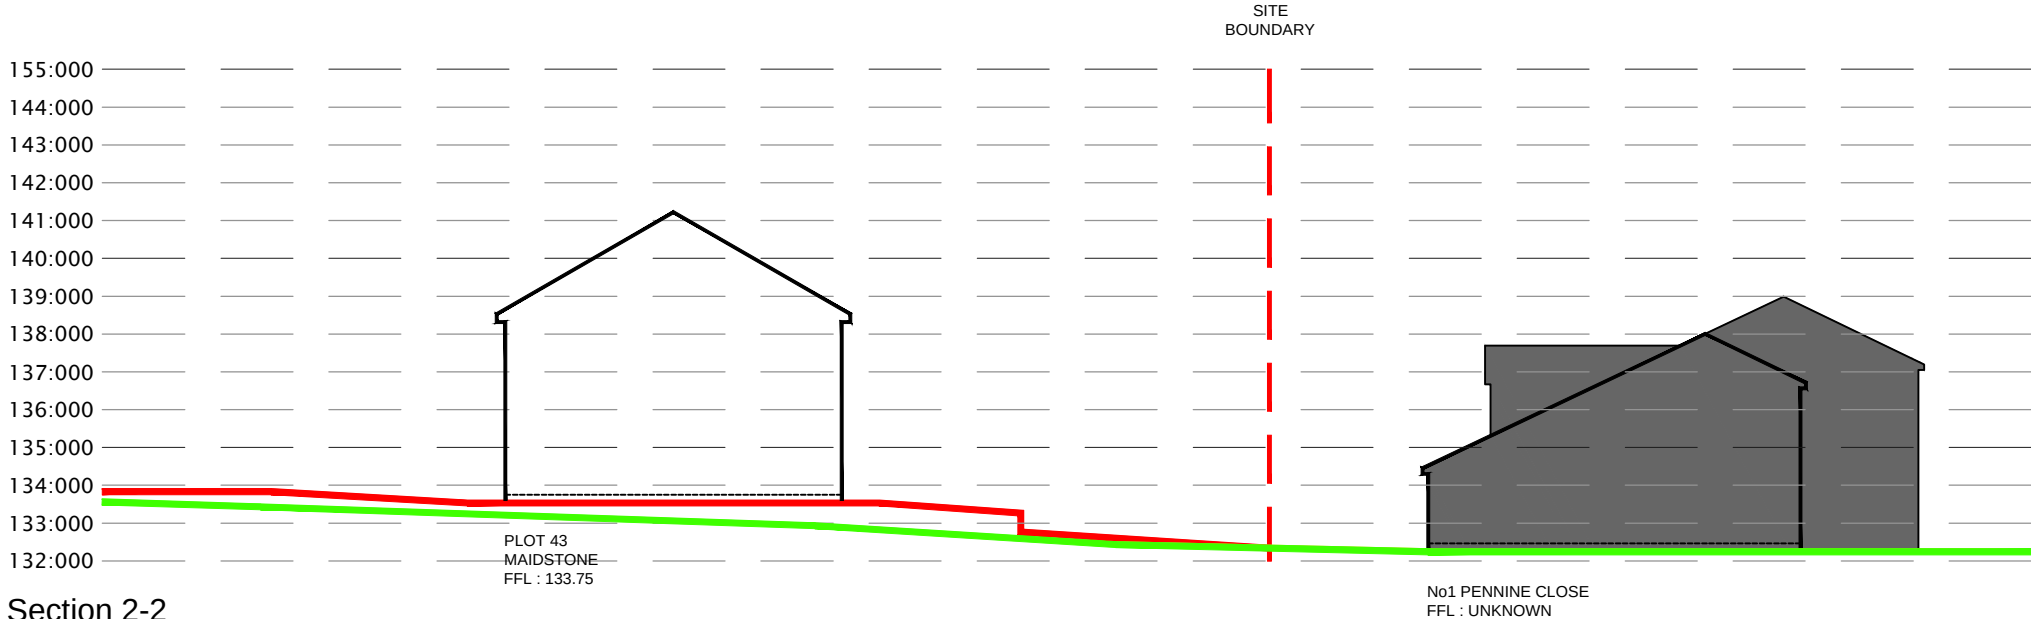

Section 2-2

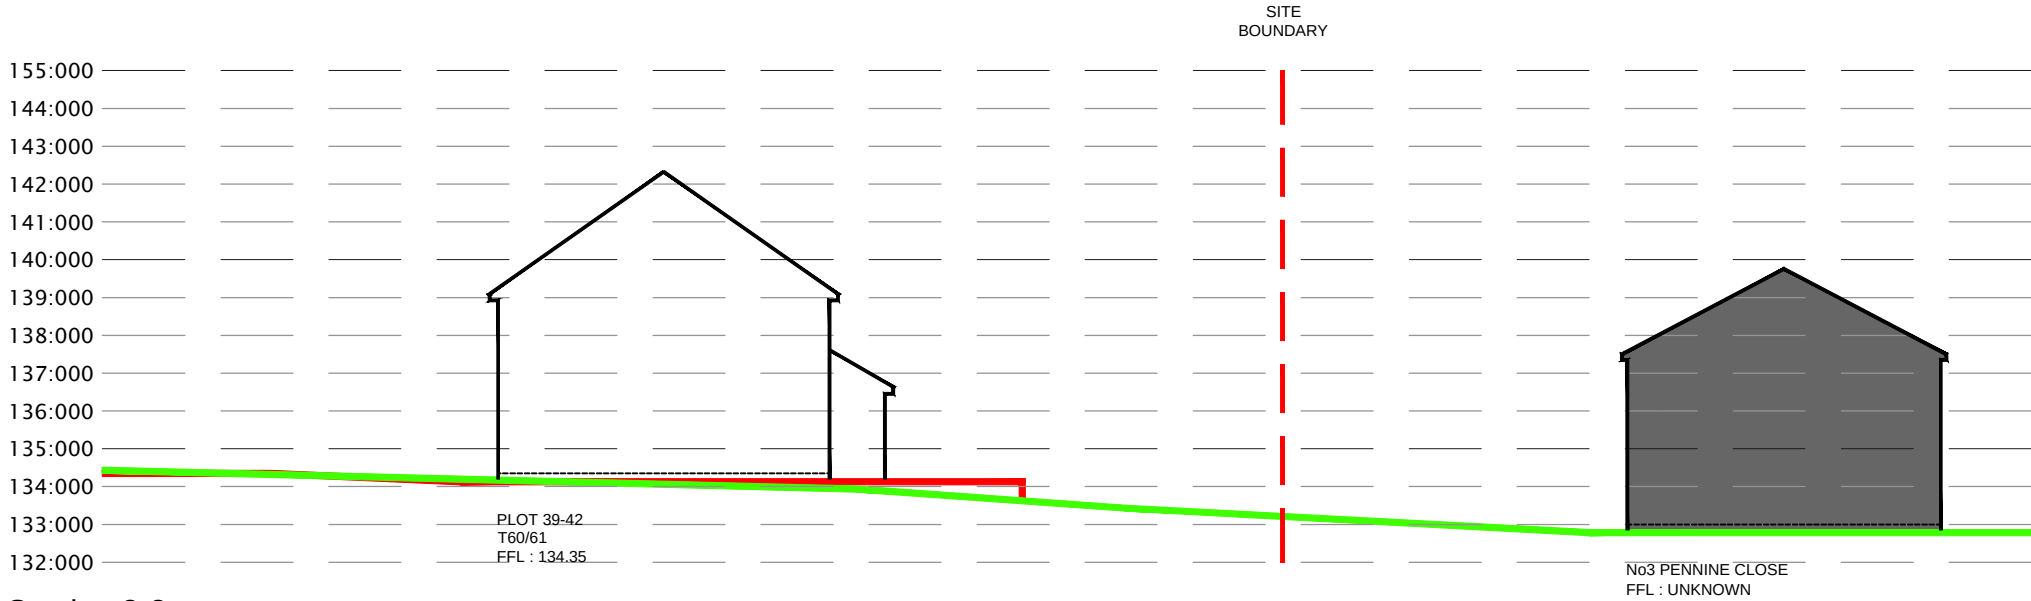


Section 3-3

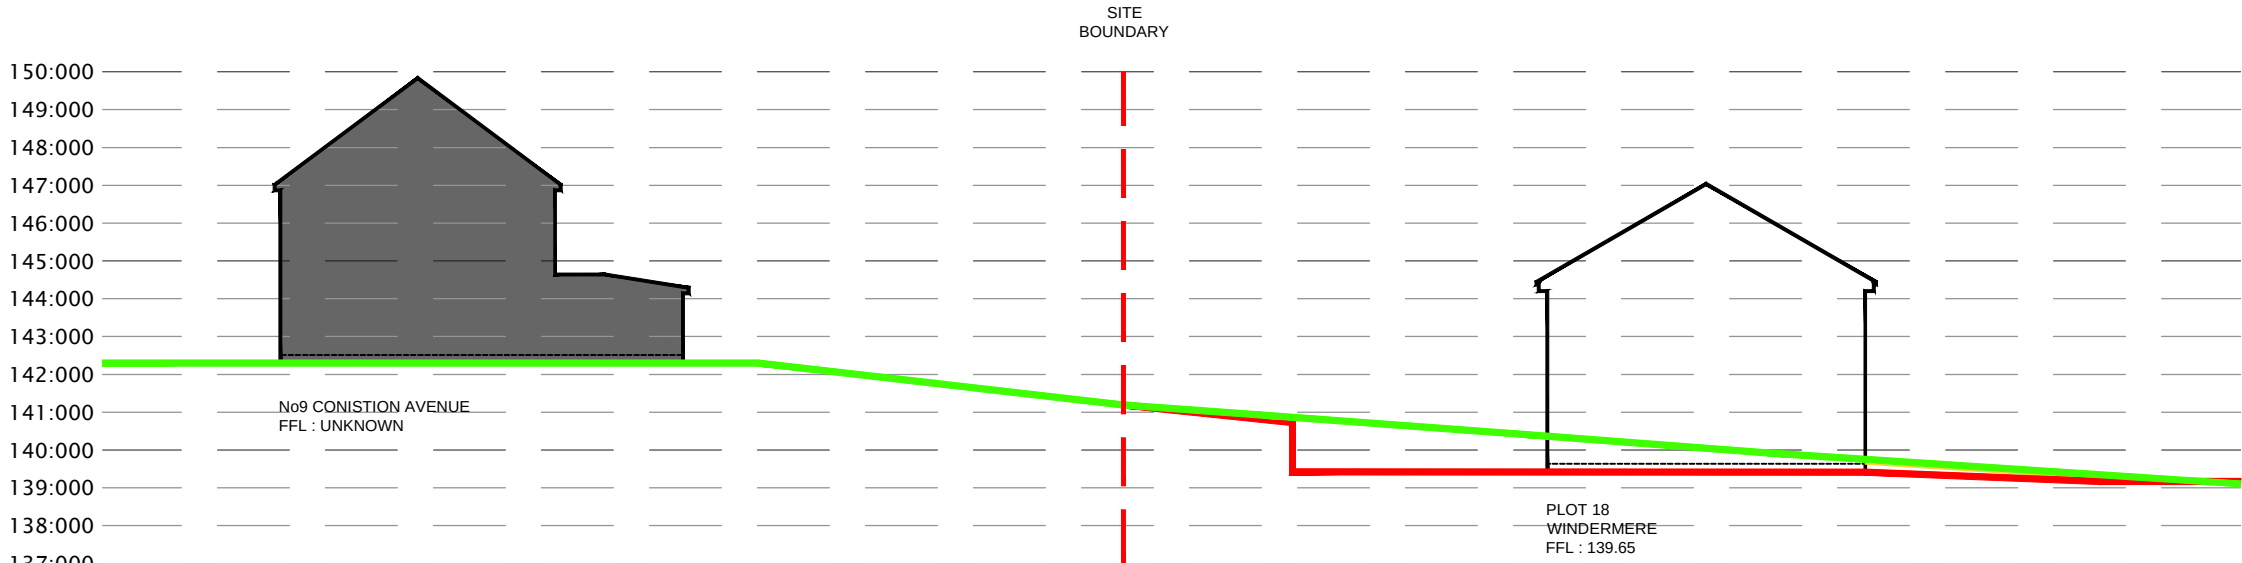

Section 4-4



SITE LAYOUT NOT TO SCALE

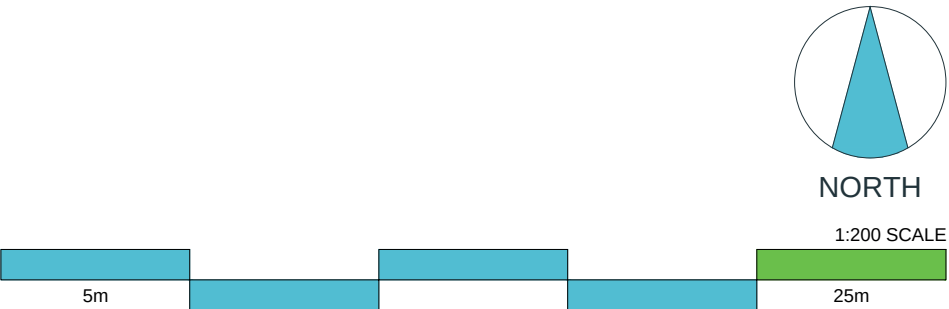

06 / SITE SECTIONS

Do not scale off this drawing - Only figured dimensions to be taken from this drawing. Drawings based on Ordnance Survey and/or existing record drawings - Design and Drawing content subject to Site Survey, Structural Survey, Site Investigations, Planning and Statutory Requirements and Approvals. Authorised reproduction from Ordnance Survey Map with permission of the Controller of Her Majesty's Stationary Office. Crown Copyright reserved.

Rev	Date	Description	Drawn	Check
 <div>Architecture Planning Urban Design Landscape</div>				
CLIENT: BARRATT LEEDS		DRAWING NUMBER: P21:5394:06		
PROJECT: LAND SOUTH OF CONISTON AVENUE		SCALE @ A2: 1:200		
DRAWING: SITE SECTIONS		DRAWN: JP	DATE: DEC '21	
		CHECKED: LM	DATE: DEC '21	
JRP Associates 14 Mariner Court, Calder Park, Wakefield, WF4 3FL				
T 01924 383322 E info@jrpassoc.co.uk W jrpassoc.co.uk				