
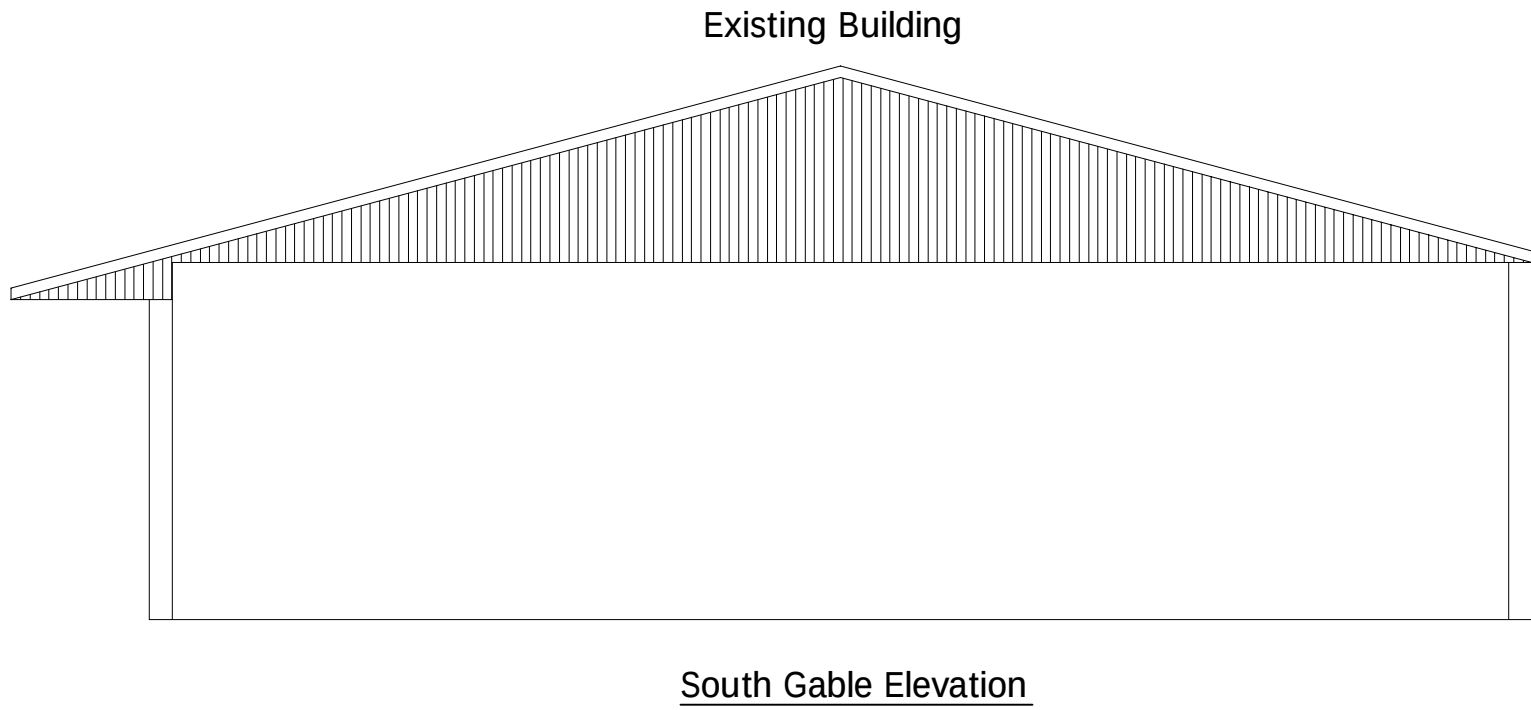
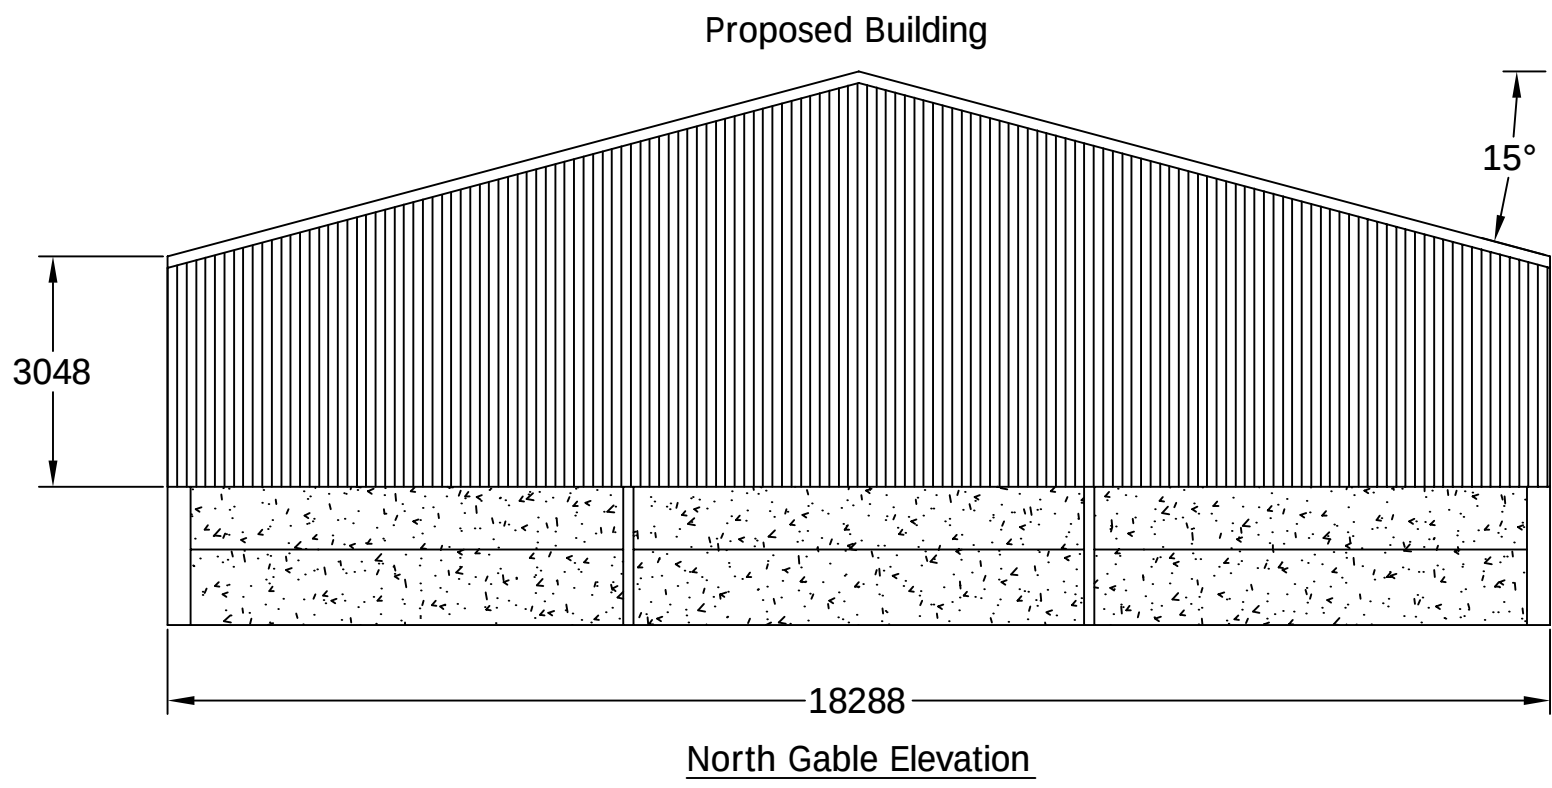
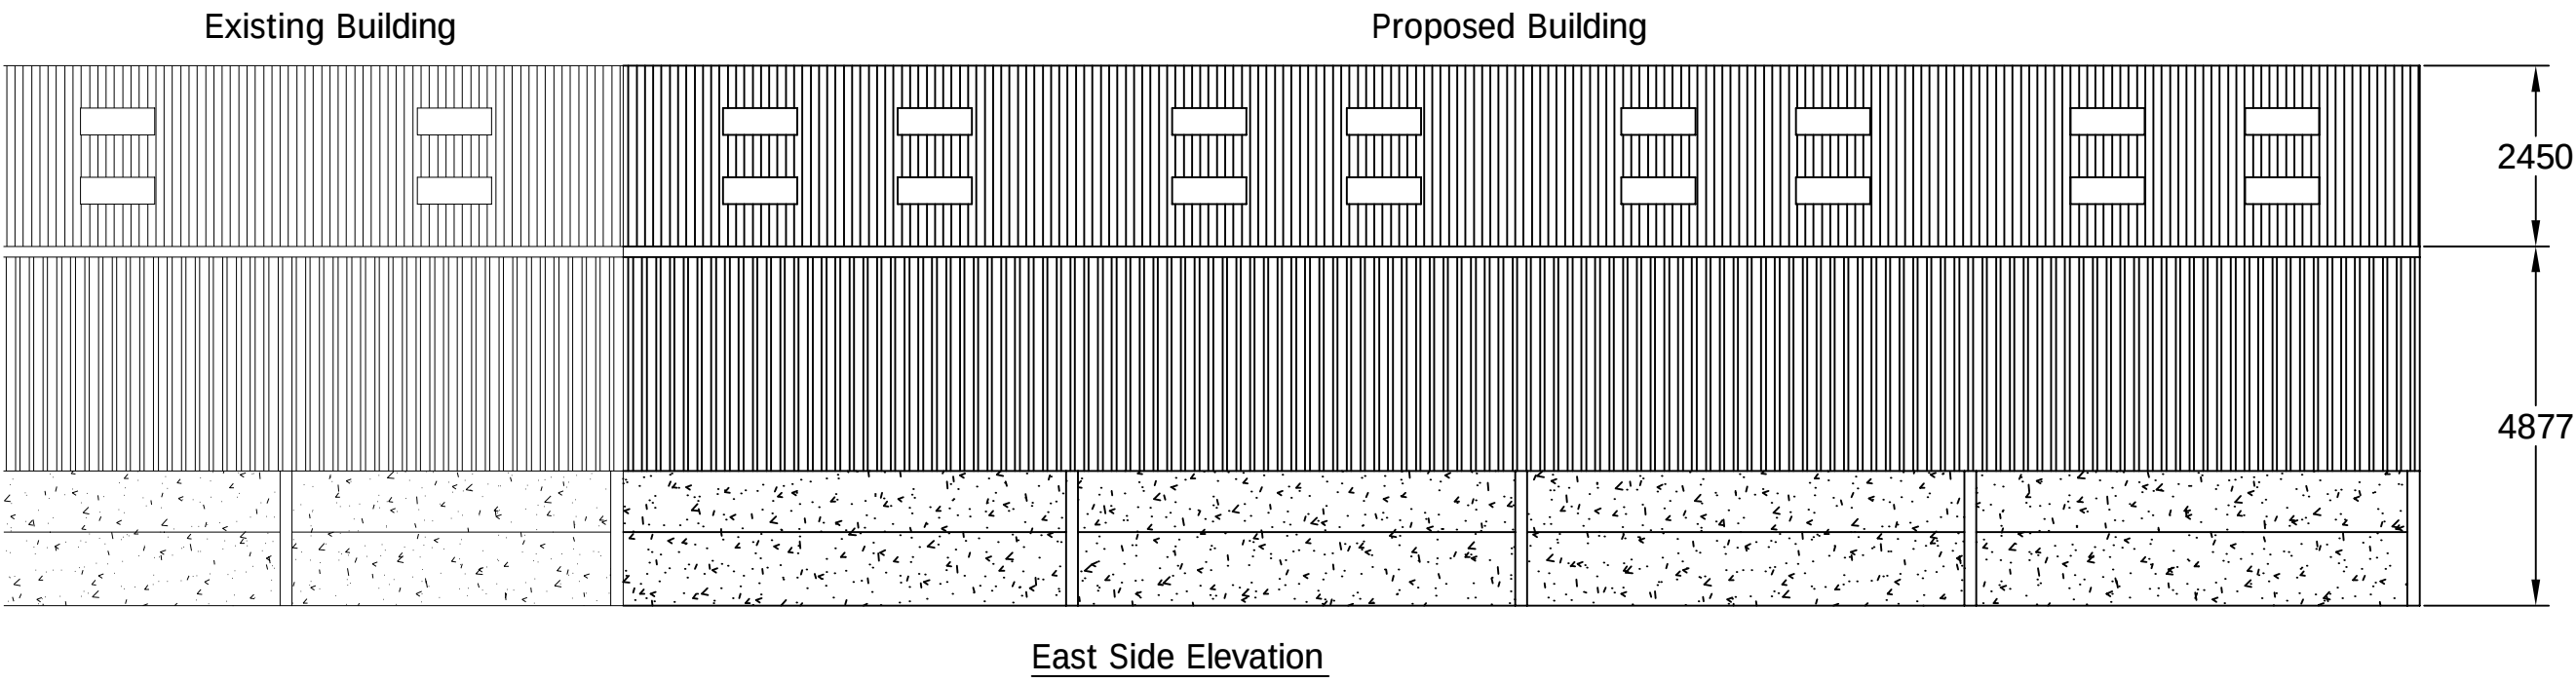


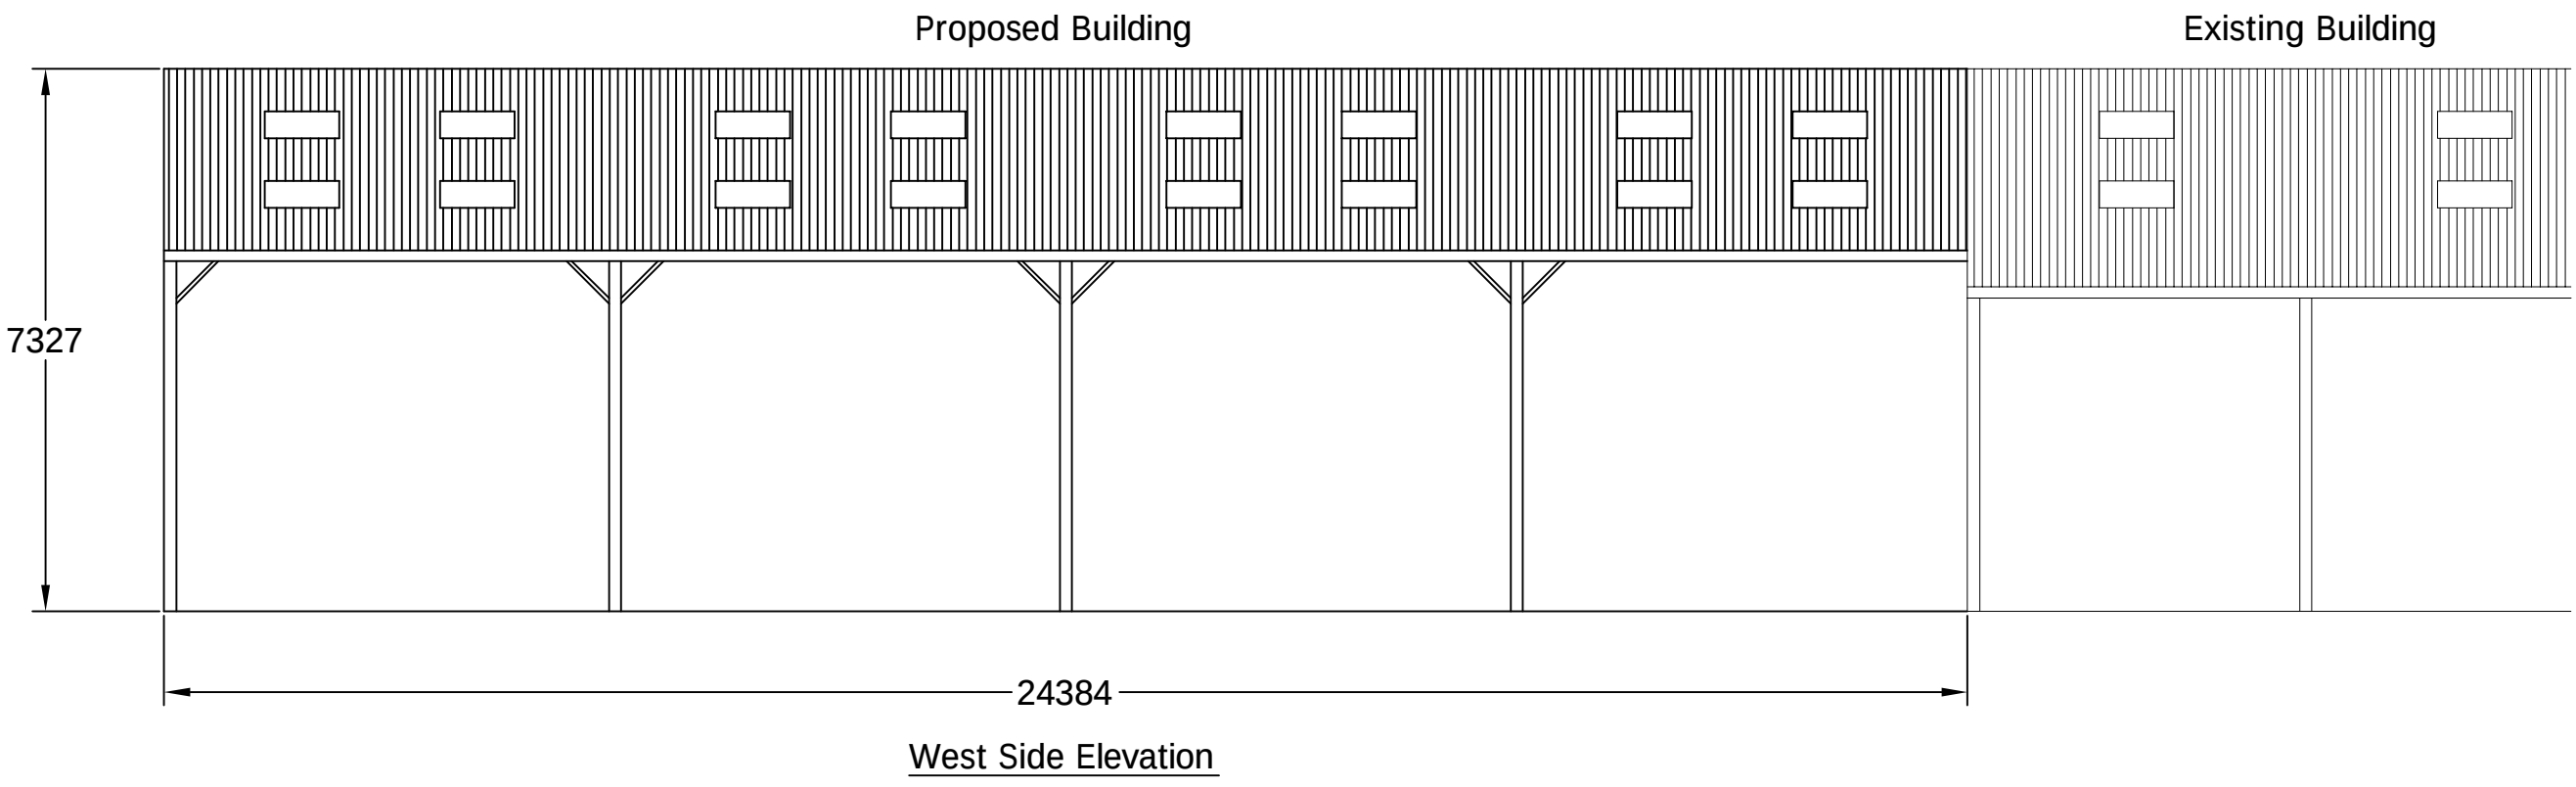

- Roof sheeting to be Natural coloured fibre cement sheeting to match existing.
- Vertical cladding to the East side elevation to be dark stained treated Yorkshire boarding to match existing.
- Vertical cladding to the North gable elevation to be polyester coated box profile steel sheeting coloured Vandyke Brown (08B29) to match existing.
- Below cladding to be pre-stressed concrete panels to match existing.
- All dimensions are stated in mm

Rev.	Revision Description	Drn	Chkd	Appd	Date
© Copyright ALLEN & HUNT LTD Construction Engineers Narlow Works, Thorpe, ASHBOURNE. DE6 2AT Tel: 01335 350419 Fax: 01335 350533					
Client: R Seels & Son Highgate House Farm, Goldthorpe, Rotherham. S63 9EY					
Project: Proposed Agricultural Building					
Title: Elevation Details					
Drawn by: Dianne Critchlow		Designed by:		Checked:	
Date: 23/04/13		Index No.:		Approved:	
Scales: 1:100 @ A1					
Drawing No: 957-001				Revision	