
CODD BOTTLE SCULPTURE
STAIRFOOT - S70 3PE.


EBC SKETCH Nº EBC00854-100(P1)
21 MARCH 2021.

FOUNDATIONS.

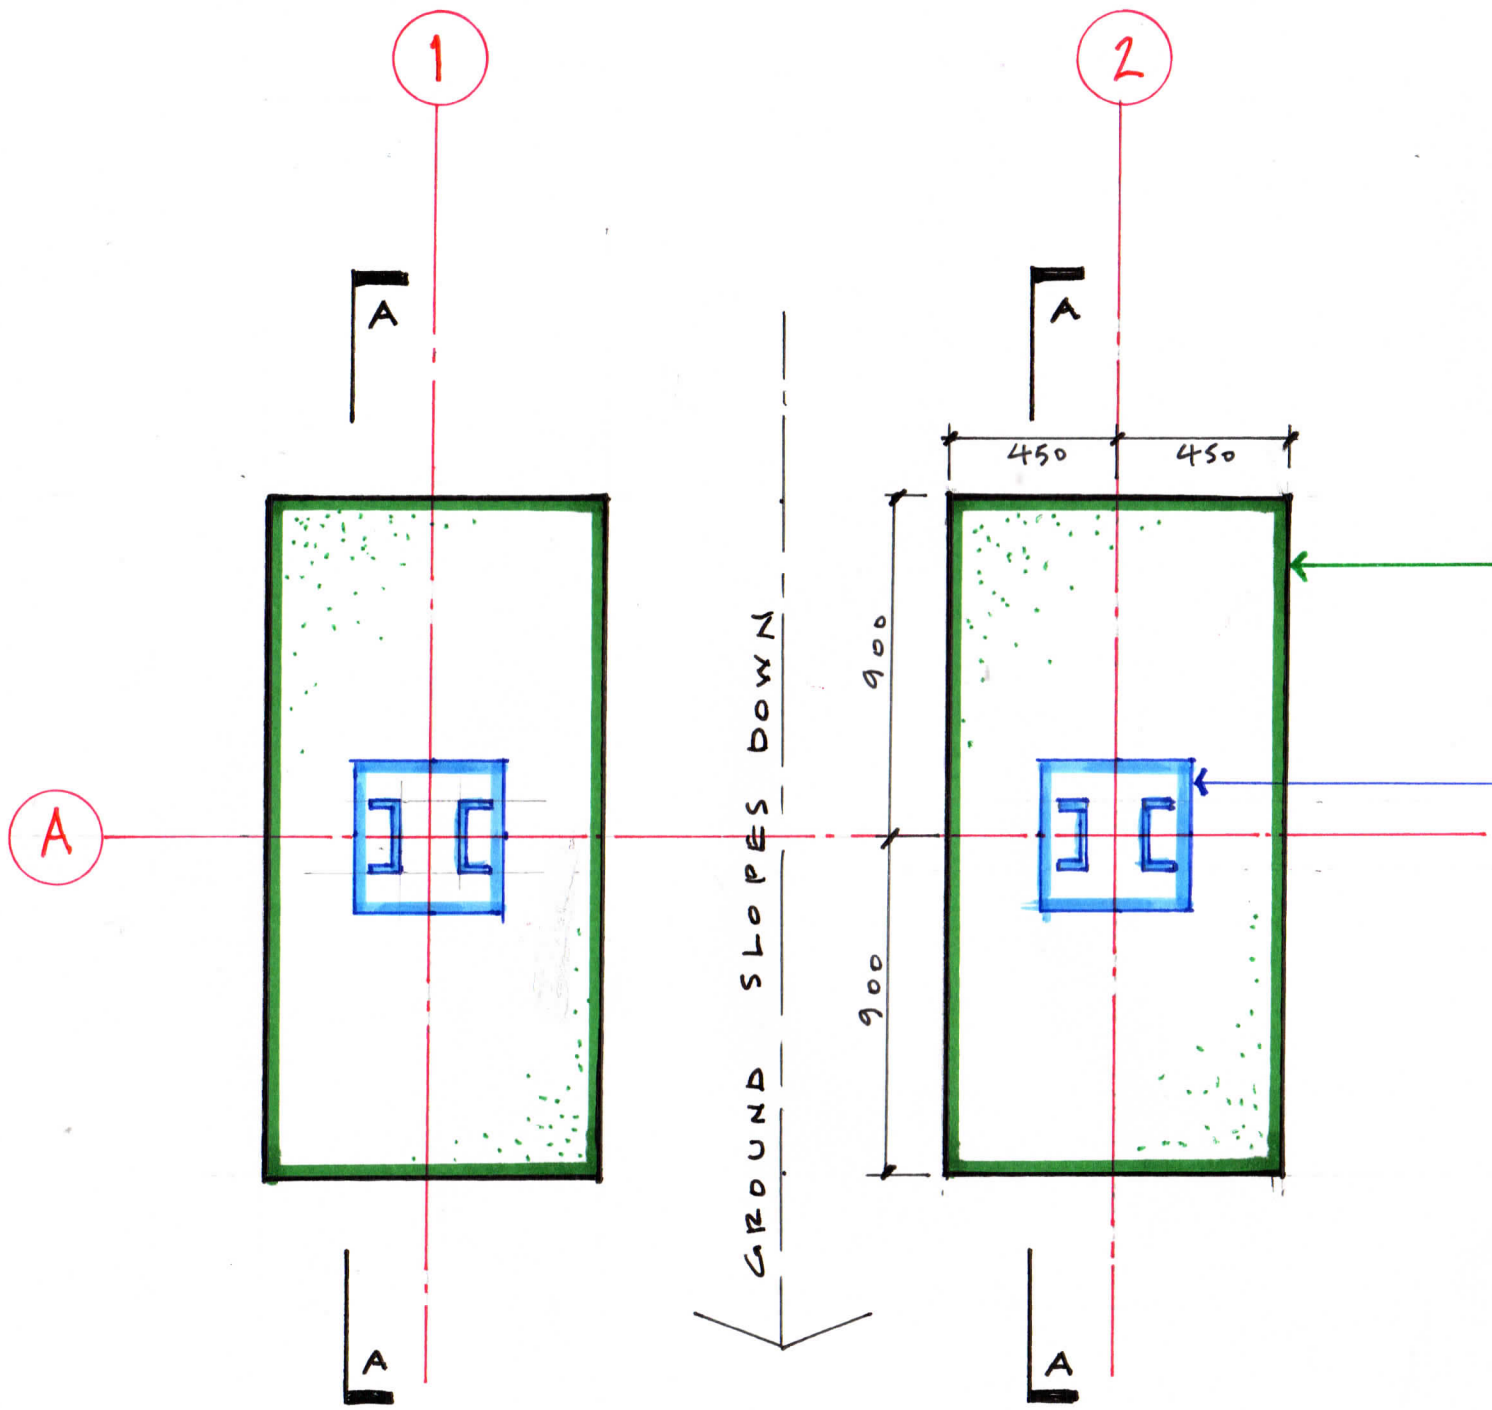

PLAN SHOWING CONCRETE BASES

SCALE 1:20

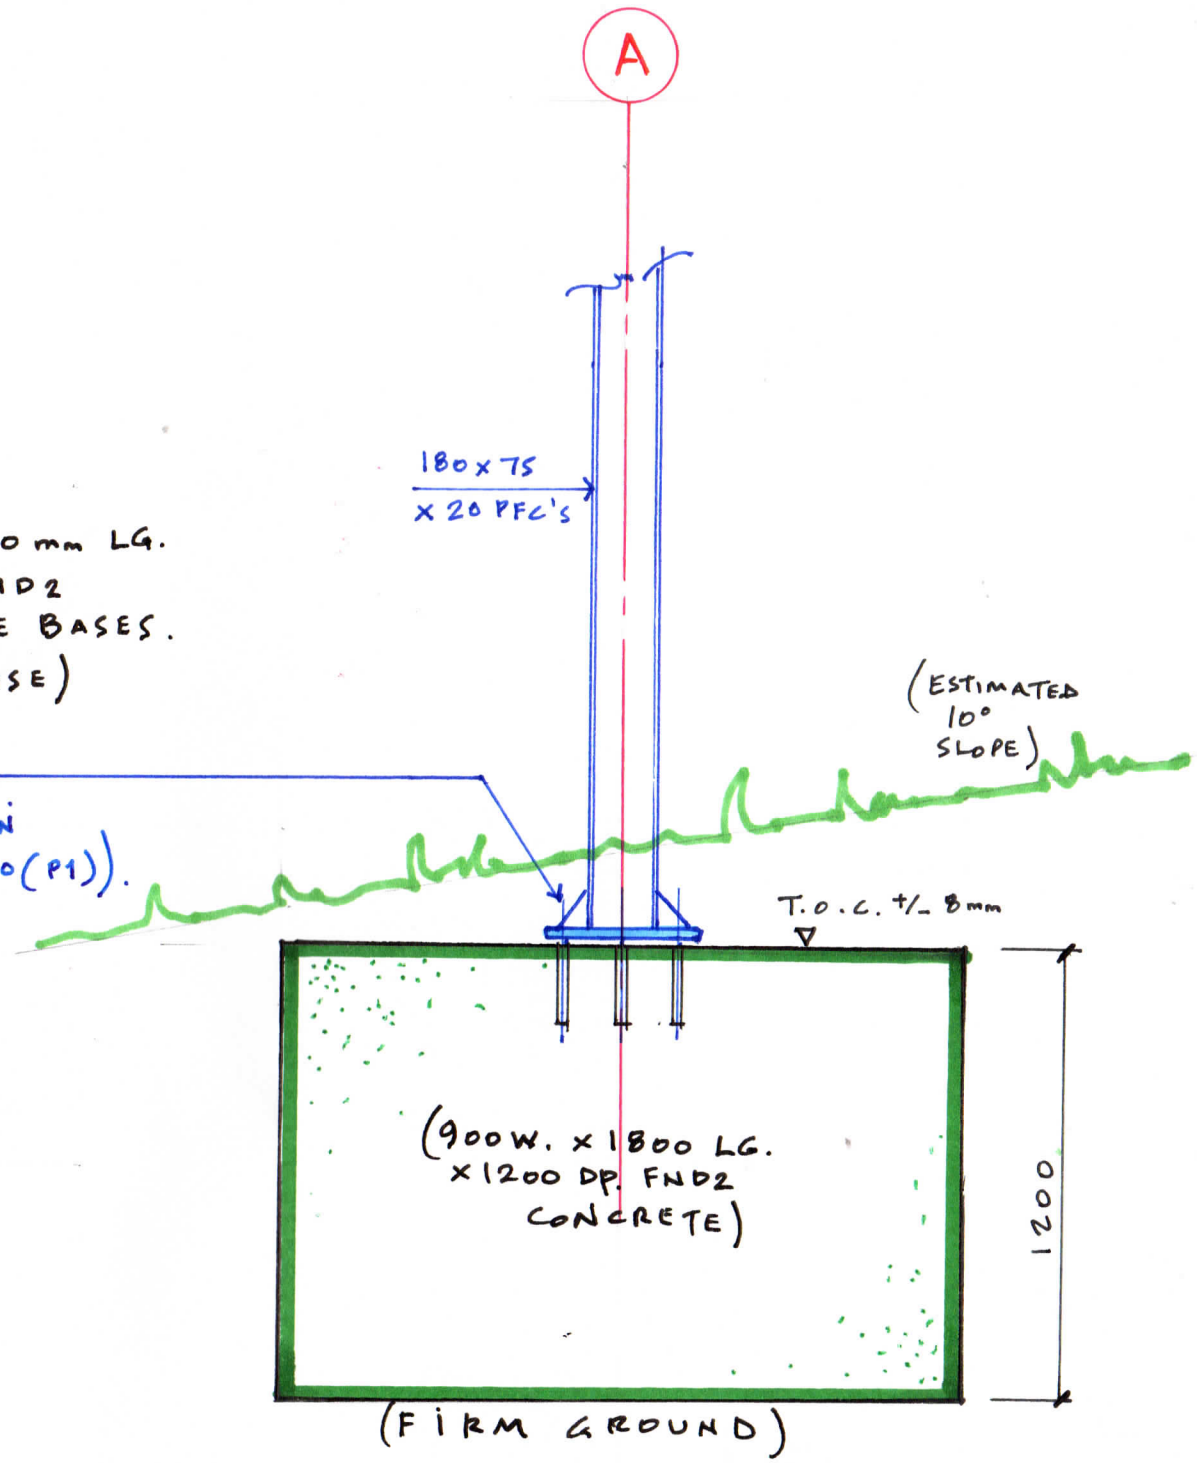


SECTION A-A

SCALE 1:20

CODD BOTTLE SCULPTURE
STAIRFOOT - S70 3PE.


EBC SKETCH Nº EBC00854-400(P1)
21 MARCH 2021.

BASEPLATES.

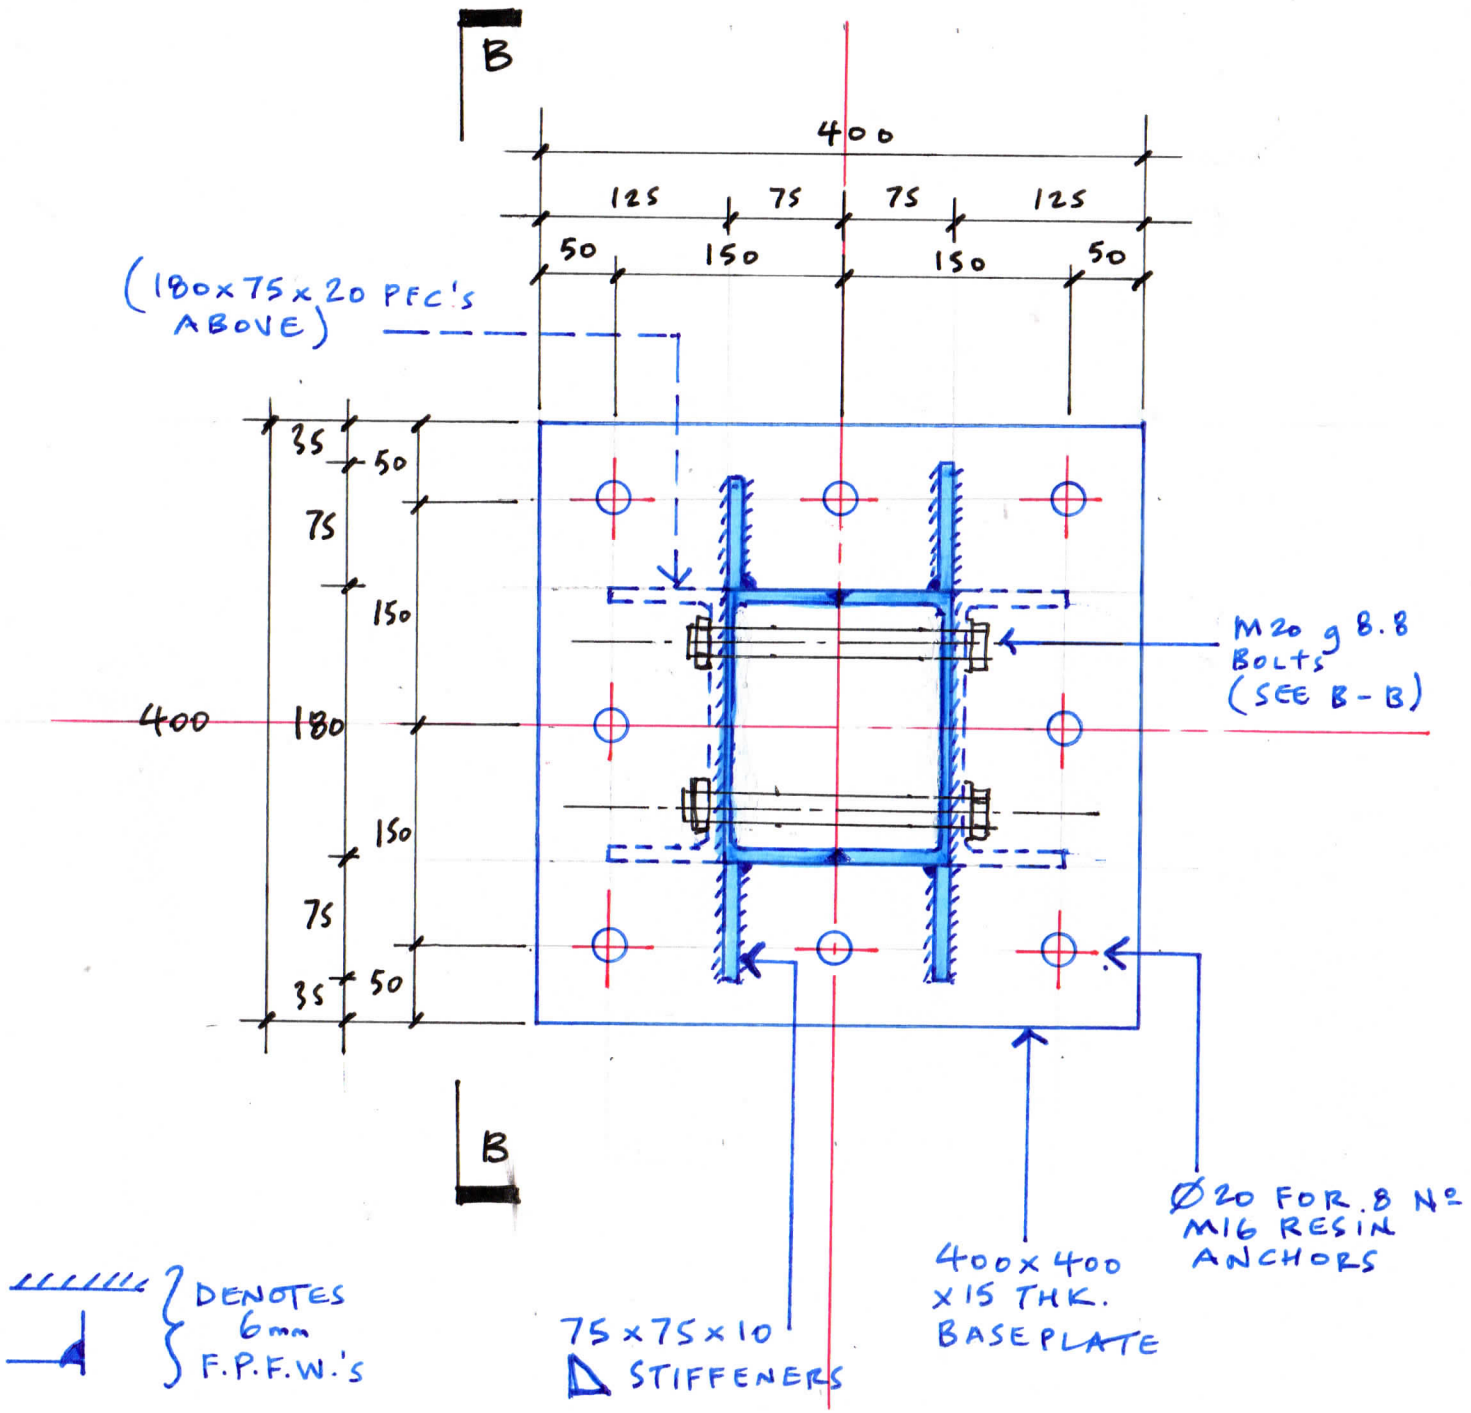


PLAN ON BASEPLATES

SCALE 1:5

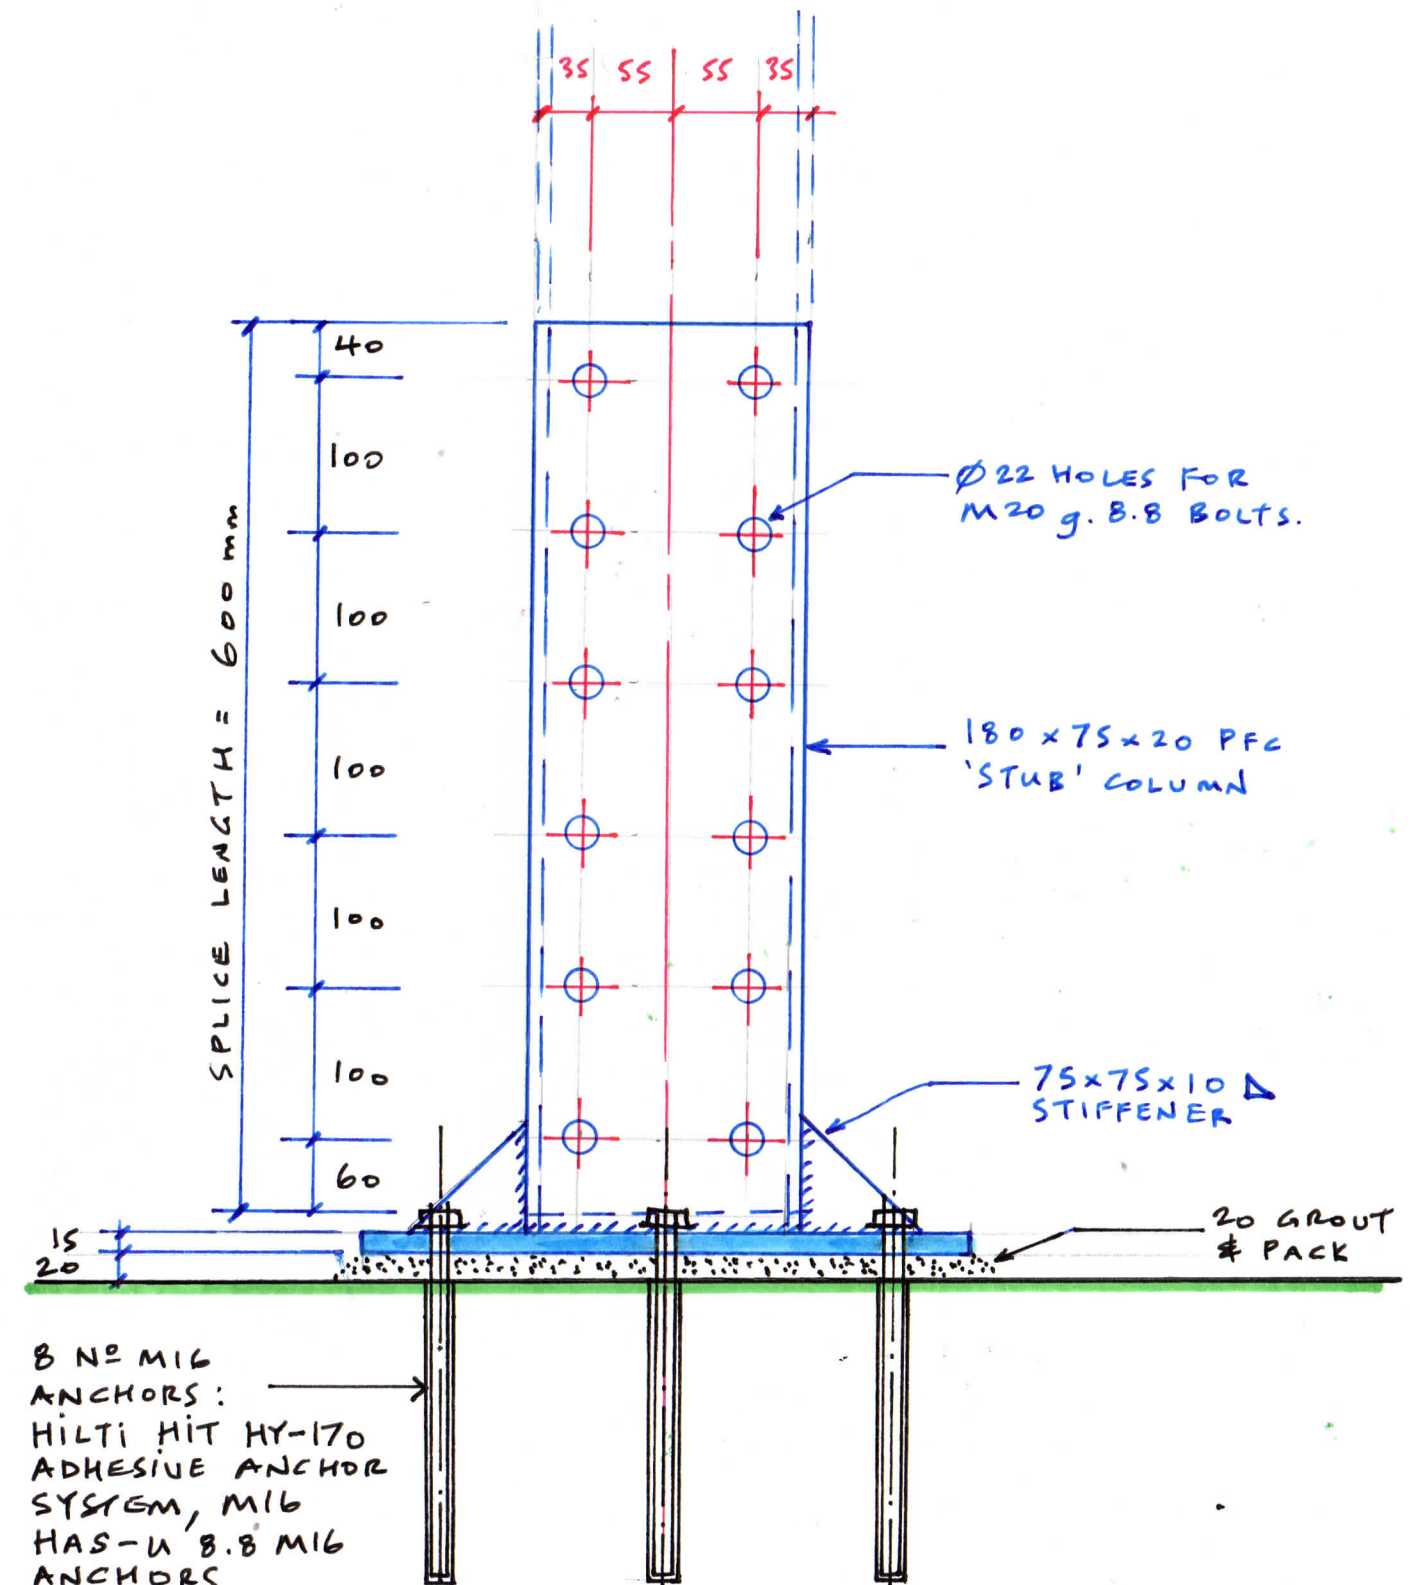

SECTION B-B @ BASE


SCALE 1:5

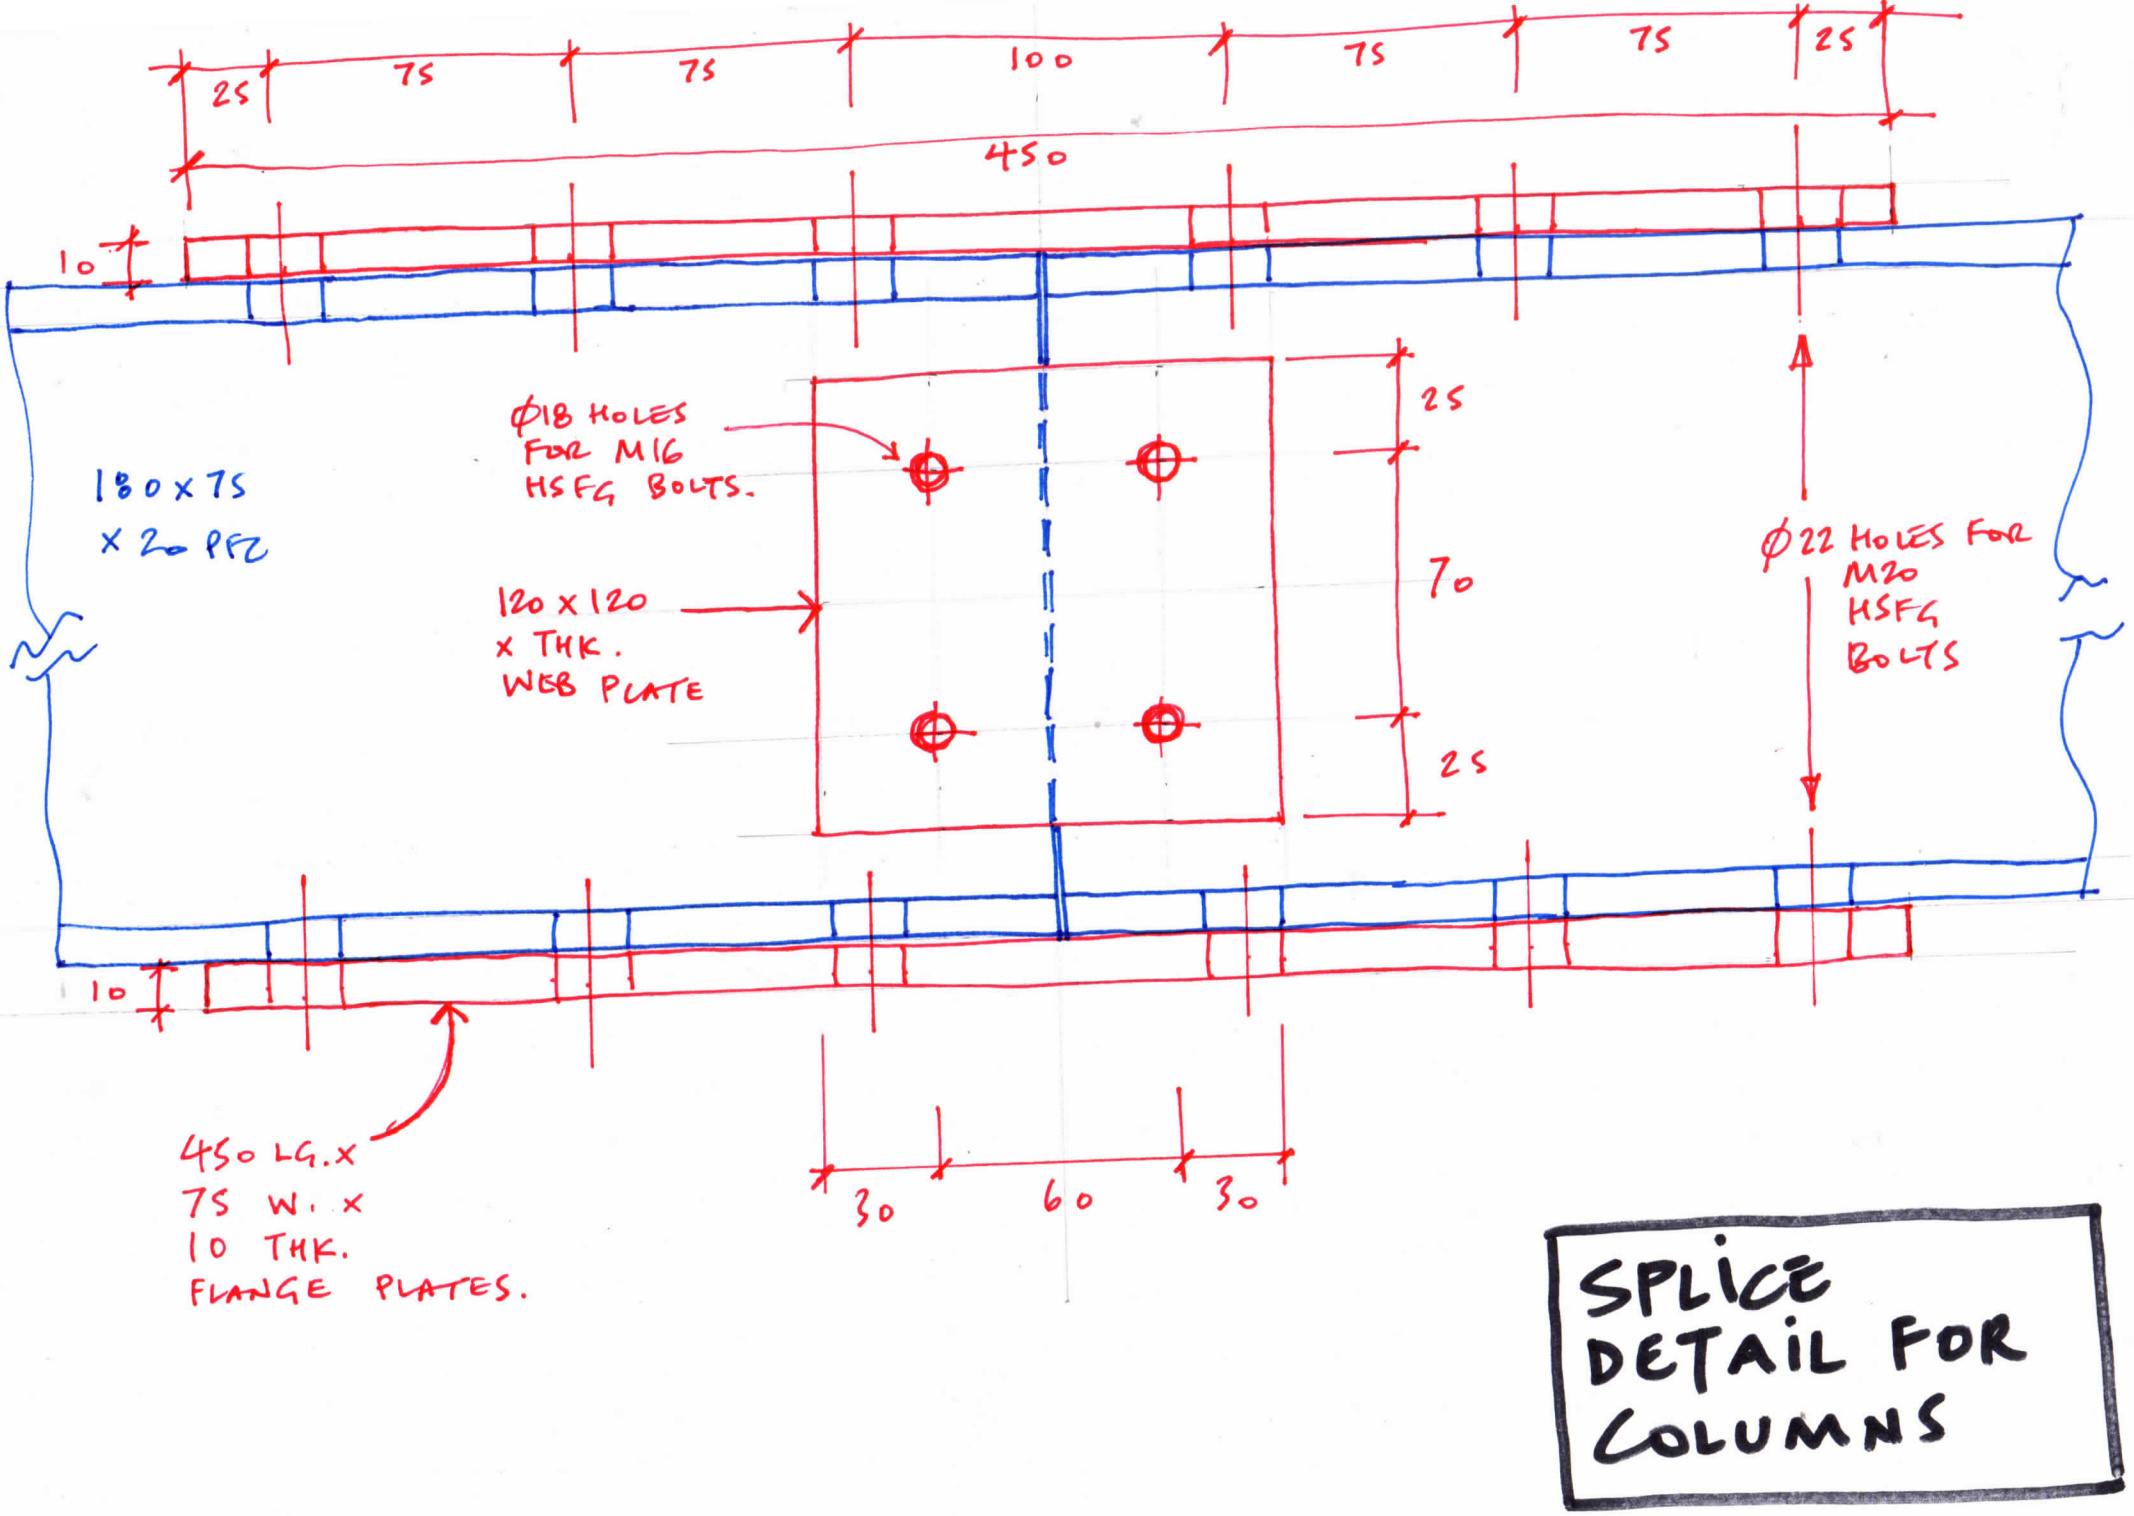

SPLICE DETAIL FOR COLUMNS

CODD BOTTLE SCULPTURE
STAIRFOOT - S703PE

EBC SKETCH Nº EBC00854-401(P1)
25 MARCH 2021
COLUMNS

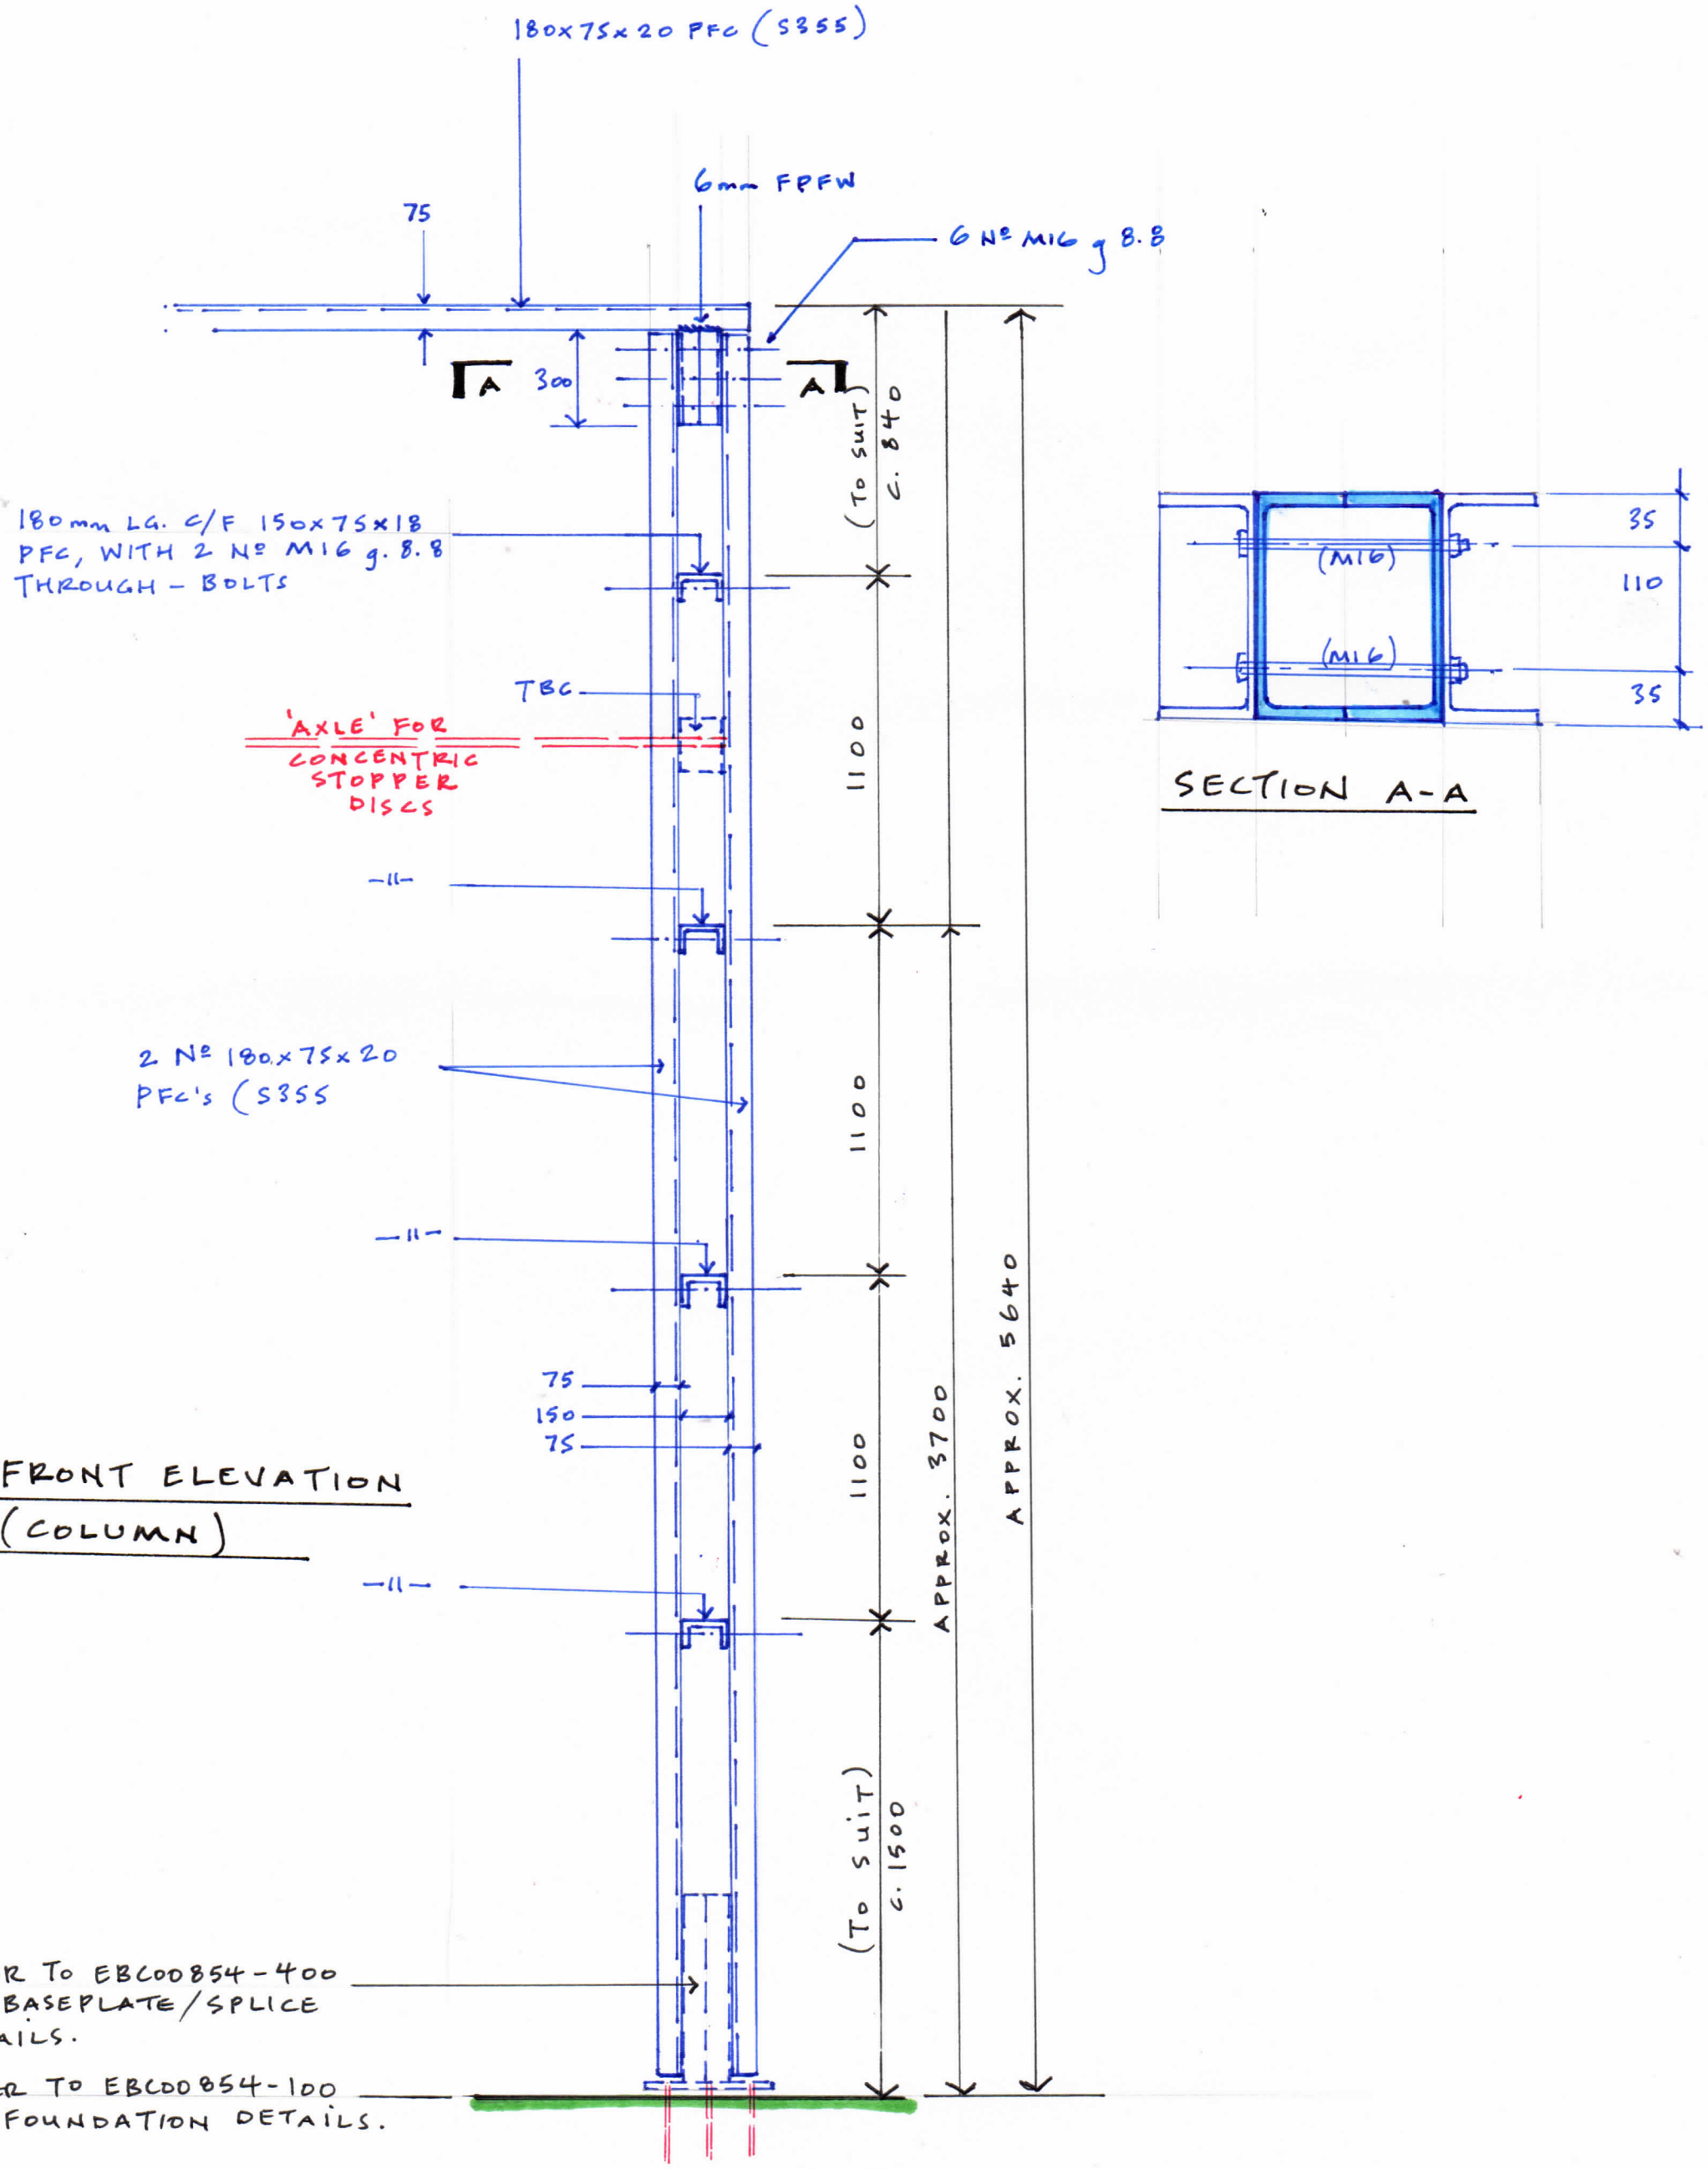

SECTION A-A