NOTE: ALL DIMENSIONS SHOWN ARE PROVISIONAL DIMENSIONS ONLY & SHOULD NOT BE READ AS EXACT MEASUREMENTS.
THESE MAY NEED TO BE ALTERED DUE TO SITE CONSTRAINTS/ INSPECTION
THE DRAWINGS AND DESIGN ARE THE COPYRIGHT OF YCP LTD & SHOULD NOT BE RE-PRODUCED WITHOUT PRIOR PERMISSION

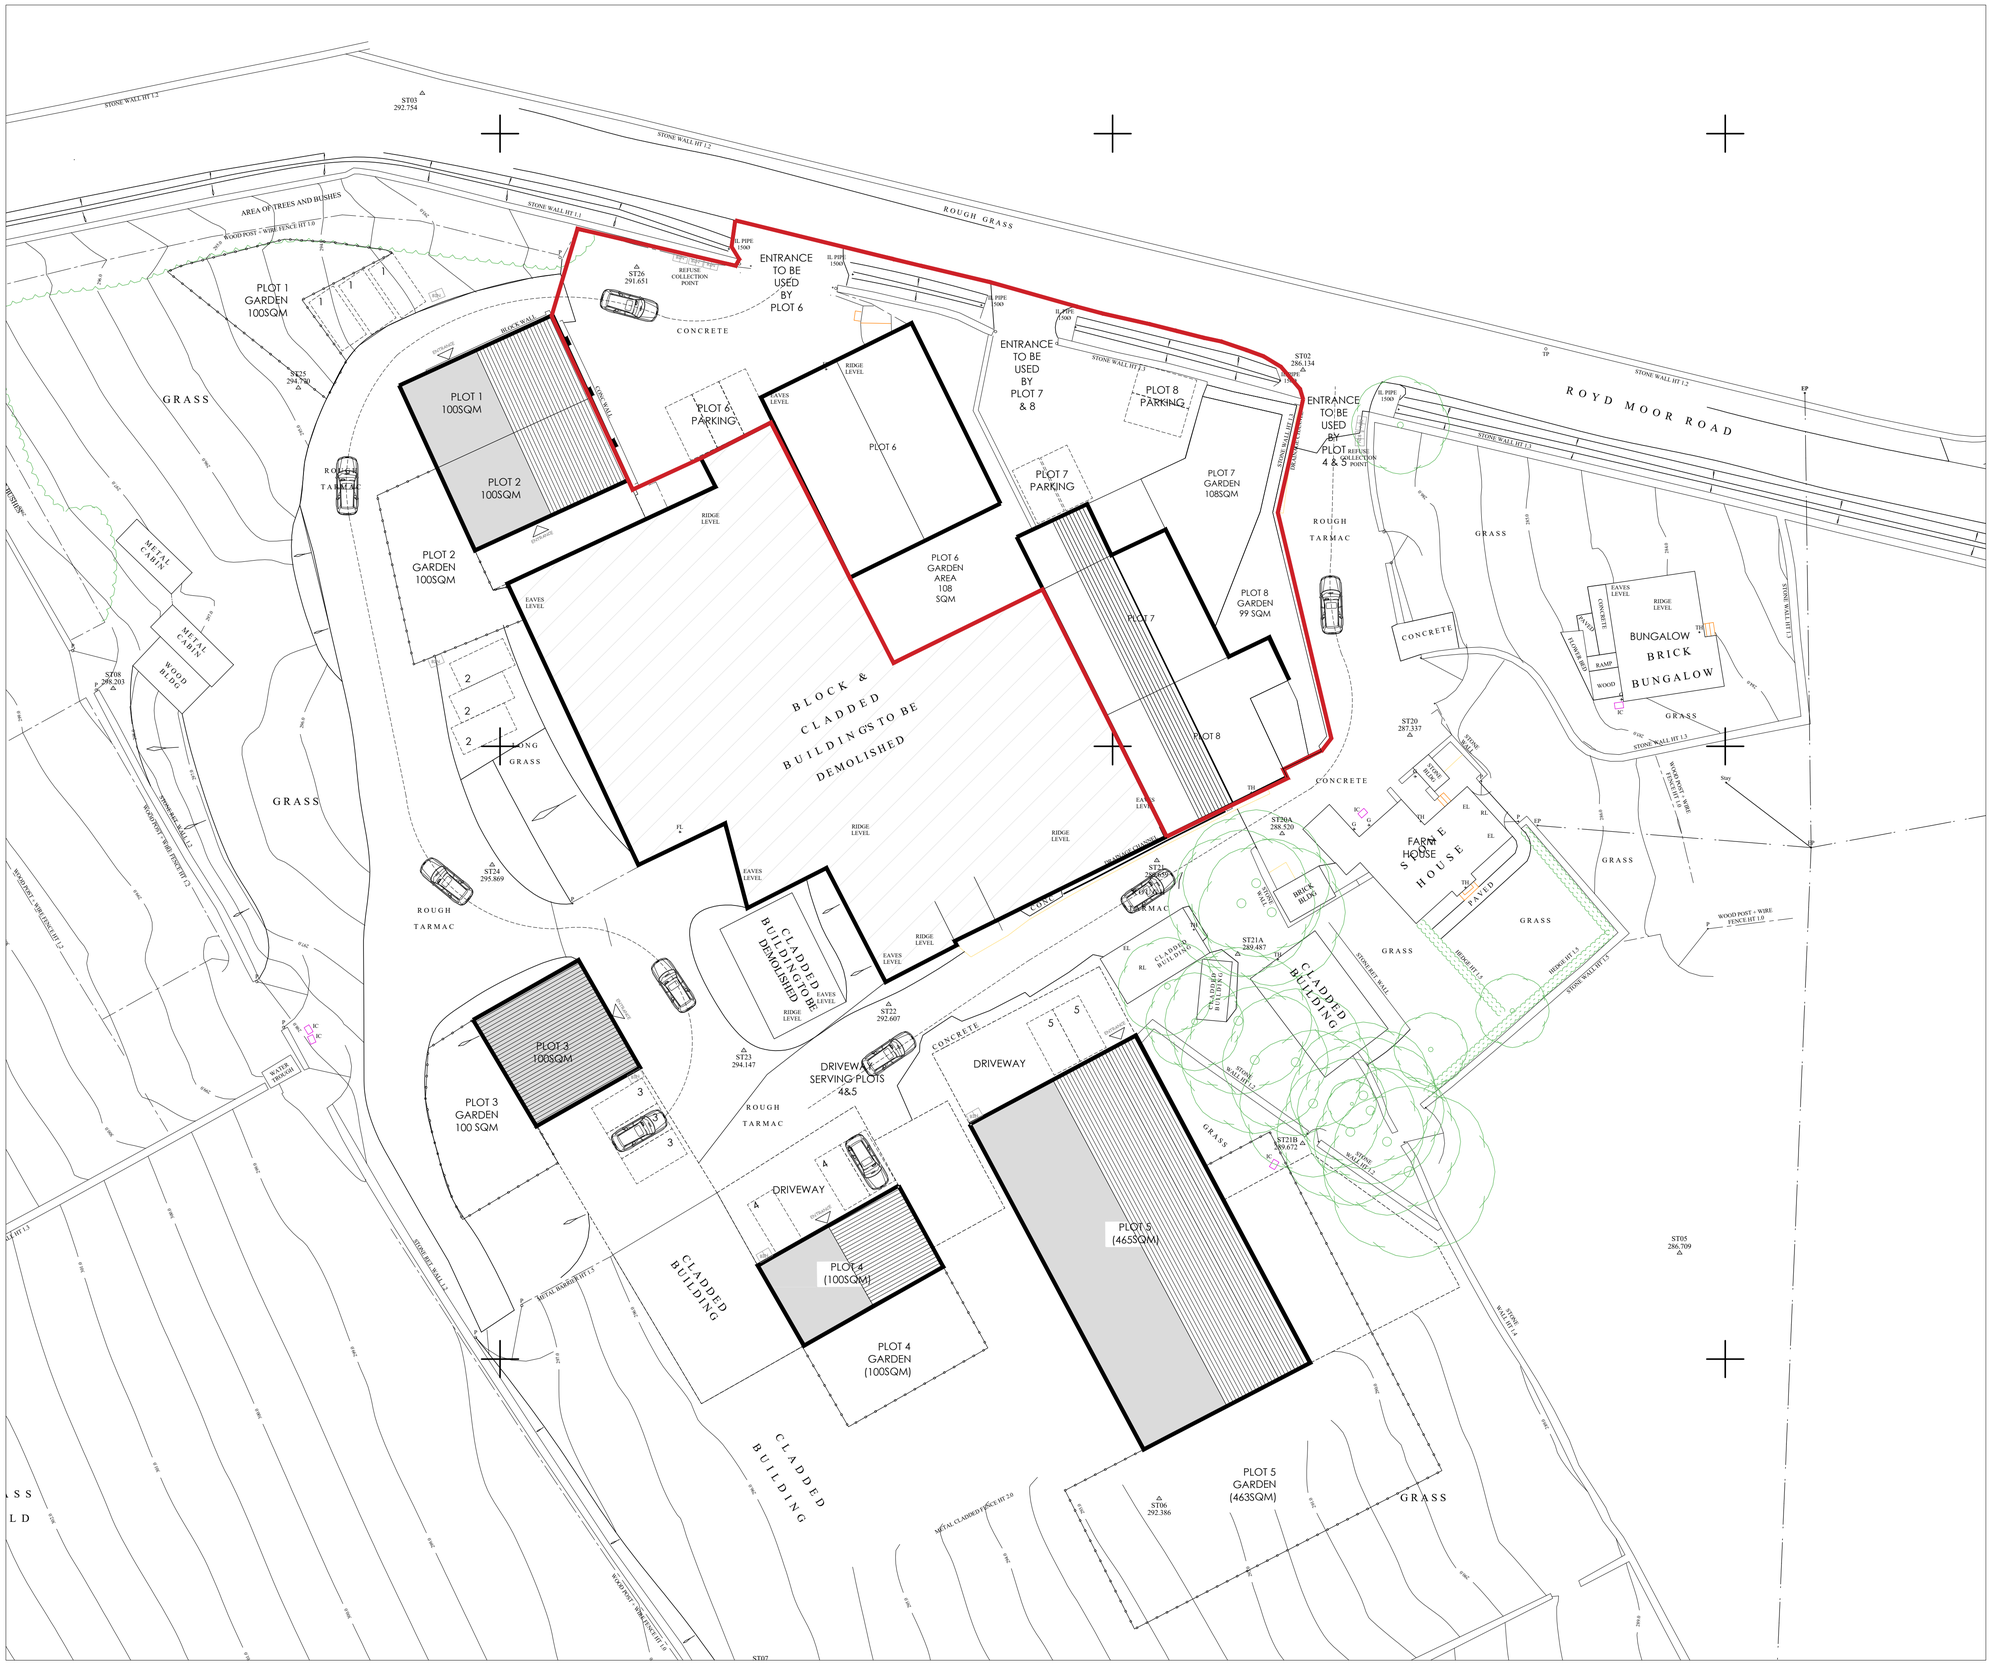

DRAWING DESCRIPTION
PROPOSED SITE PLAN
PLOTS 6 7 8

JOB TITLE
ROYD MOOR FARM, ROYD MOOR ROAD THURLSTONE

CLIENT
KINGSMAN HOMES

DRAWN BY	SCALE 1:250 @ A1	
DATE DEC 2023	DRAWING NO. 2036- 00-06	REVISION B
CHECKED		

L'Arche Developments (Yorkshire) Ltd
3 The Studio
The Old Brickworks
Penistone S36 7HZ
mail@larchedevelopments.co.uk
Company Reg:01455594 VATReg: 141638355
Claire Parker-Hugill 07973726469 & Emma Hanks 07759724443