



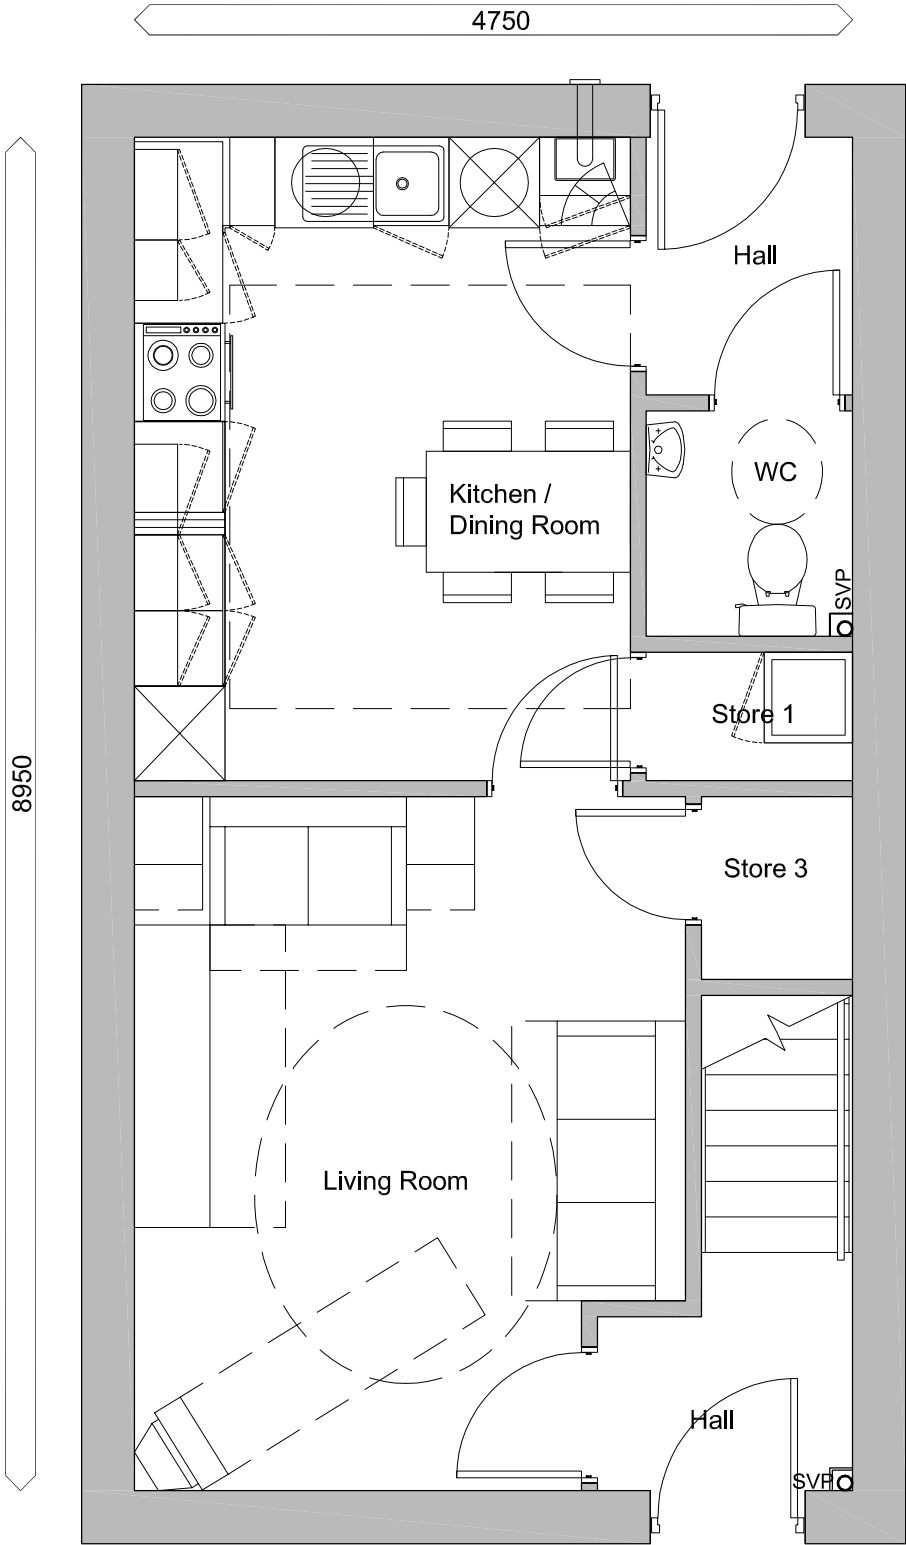

Ground Floor  
85m<sup>2</sup>

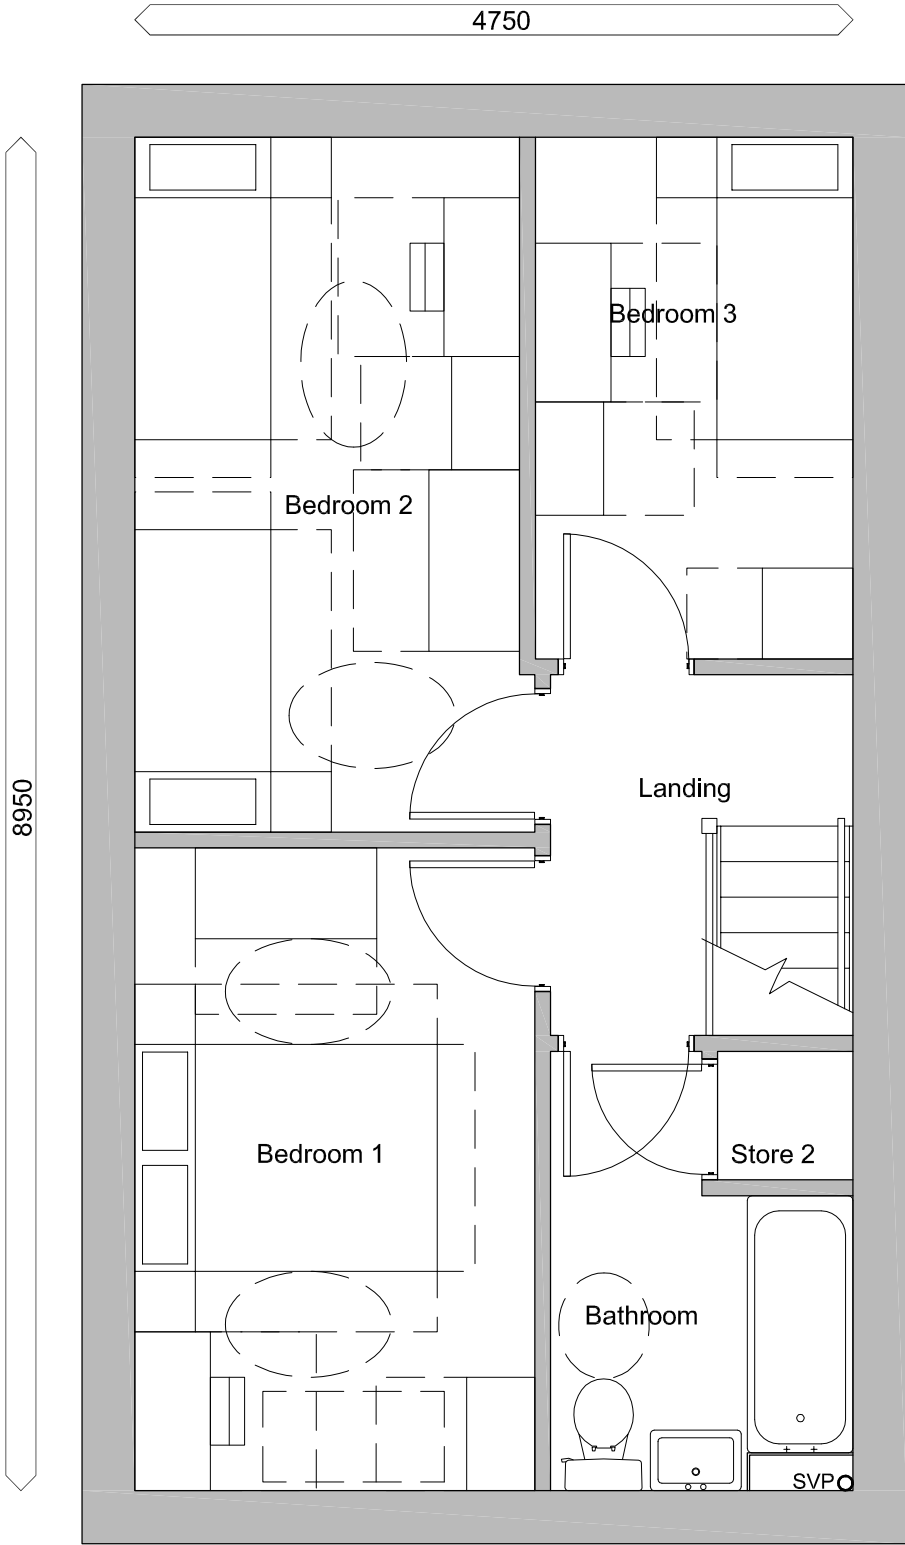

First Floor



© Acanthus WSM Architects

The general contractor is responsible for the verification all dimensions on site and the architect is to be informed of any discrepancy.

The status of Information contained in a computer copy of this drawing shall be limited to that conveyed by the paper copy.

Design Criteria

Site to comply with the following design criteria subject to confirmation of the form of construction and assessment by an external accredited assessor.

- Design and Quality Standards: (G) General needs.
- Code for Sustainable Homes Level: (3)
- ☐ BREEAM Rating: (NA)
- ☐ Lifetime Homes: (No)
- Building For Life Minimum Score: (12) Standard Development
- Secured by Design: (S) Buildings and Site

Revisions:

Internal Layout  
3B5P - Type B  
Newstead Rd, Athersley  
Leeds & Yorkshire  
Housing Association

|                                      |                                              |
|--------------------------------------|----------------------------------------------|
| Drawing Status                       |                                              |
| <input type="checkbox"/> preliminary | <input checked="" type="checkbox"/> planning |
| <input type="checkbox"/> Information | <input type="checkbox"/> tender              |
| <input type="checkbox"/> comment     | <input type="checkbox"/> construction        |
| <input type="checkbox"/> approval    | <input type="checkbox"/> record/as built     |
| Scale                                | 1:50 @ a3                                    |
| Date                                 | October 2013                                 |
| Drawn/Checked                        | JDK/JRW                                      |
| Dwg.No                               | 2791.01.151                                  |

Woodhall, Woodhall Lane, Leeds LS28 5NY. TEL. 0113 239 3414. FAX 0113 256 9688. E-Mail.. architects@acanthuswsm.com