

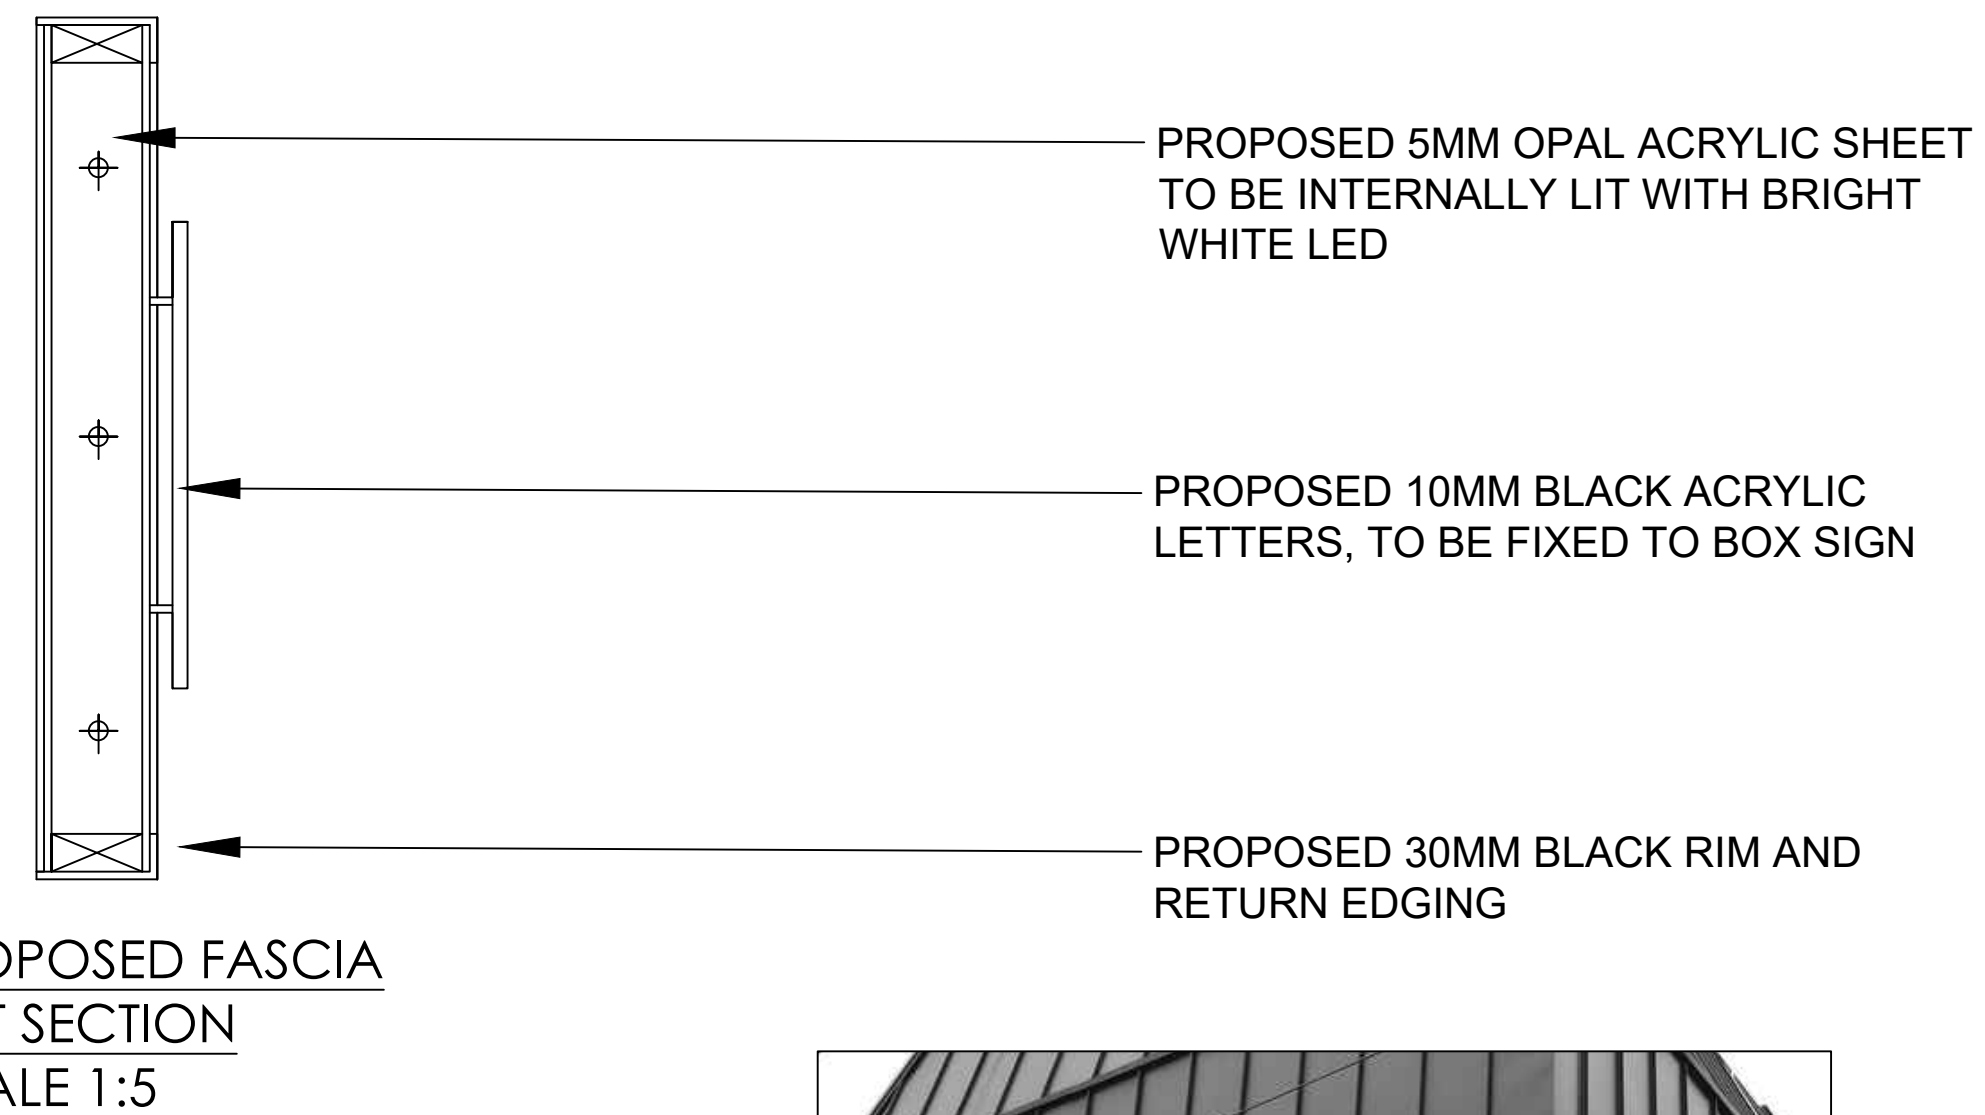
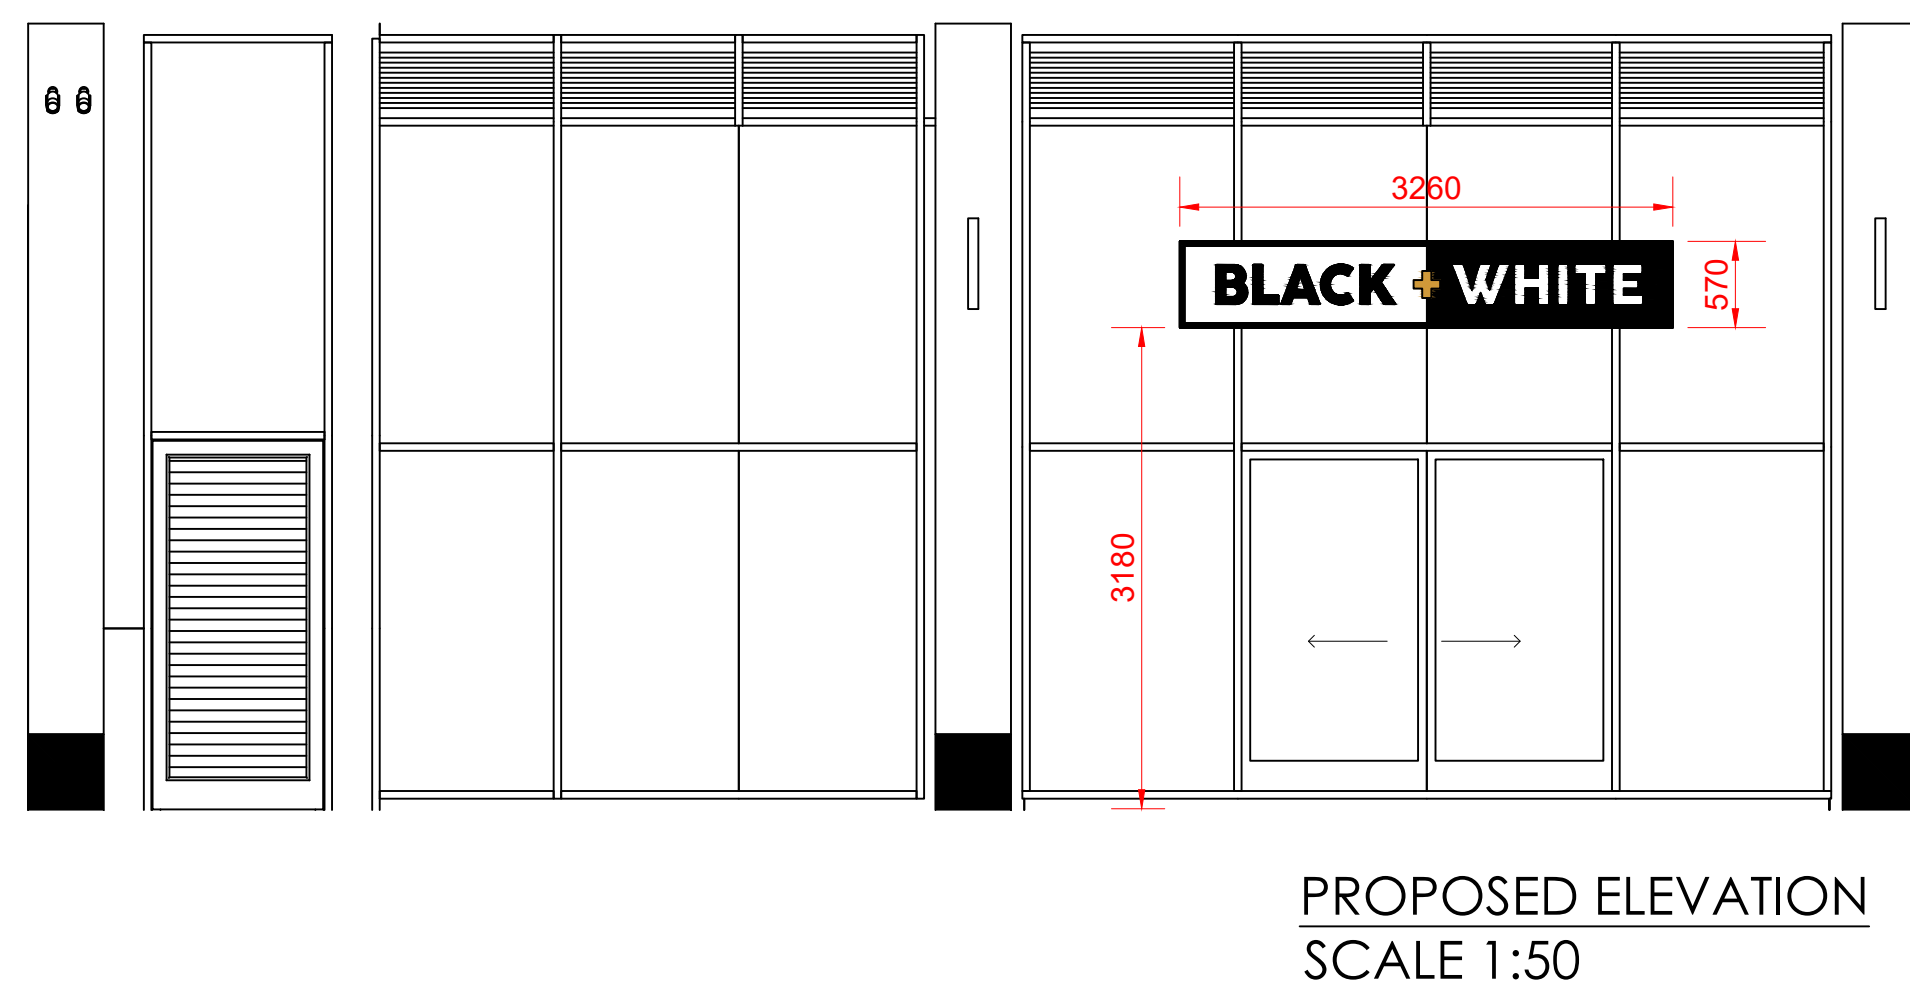
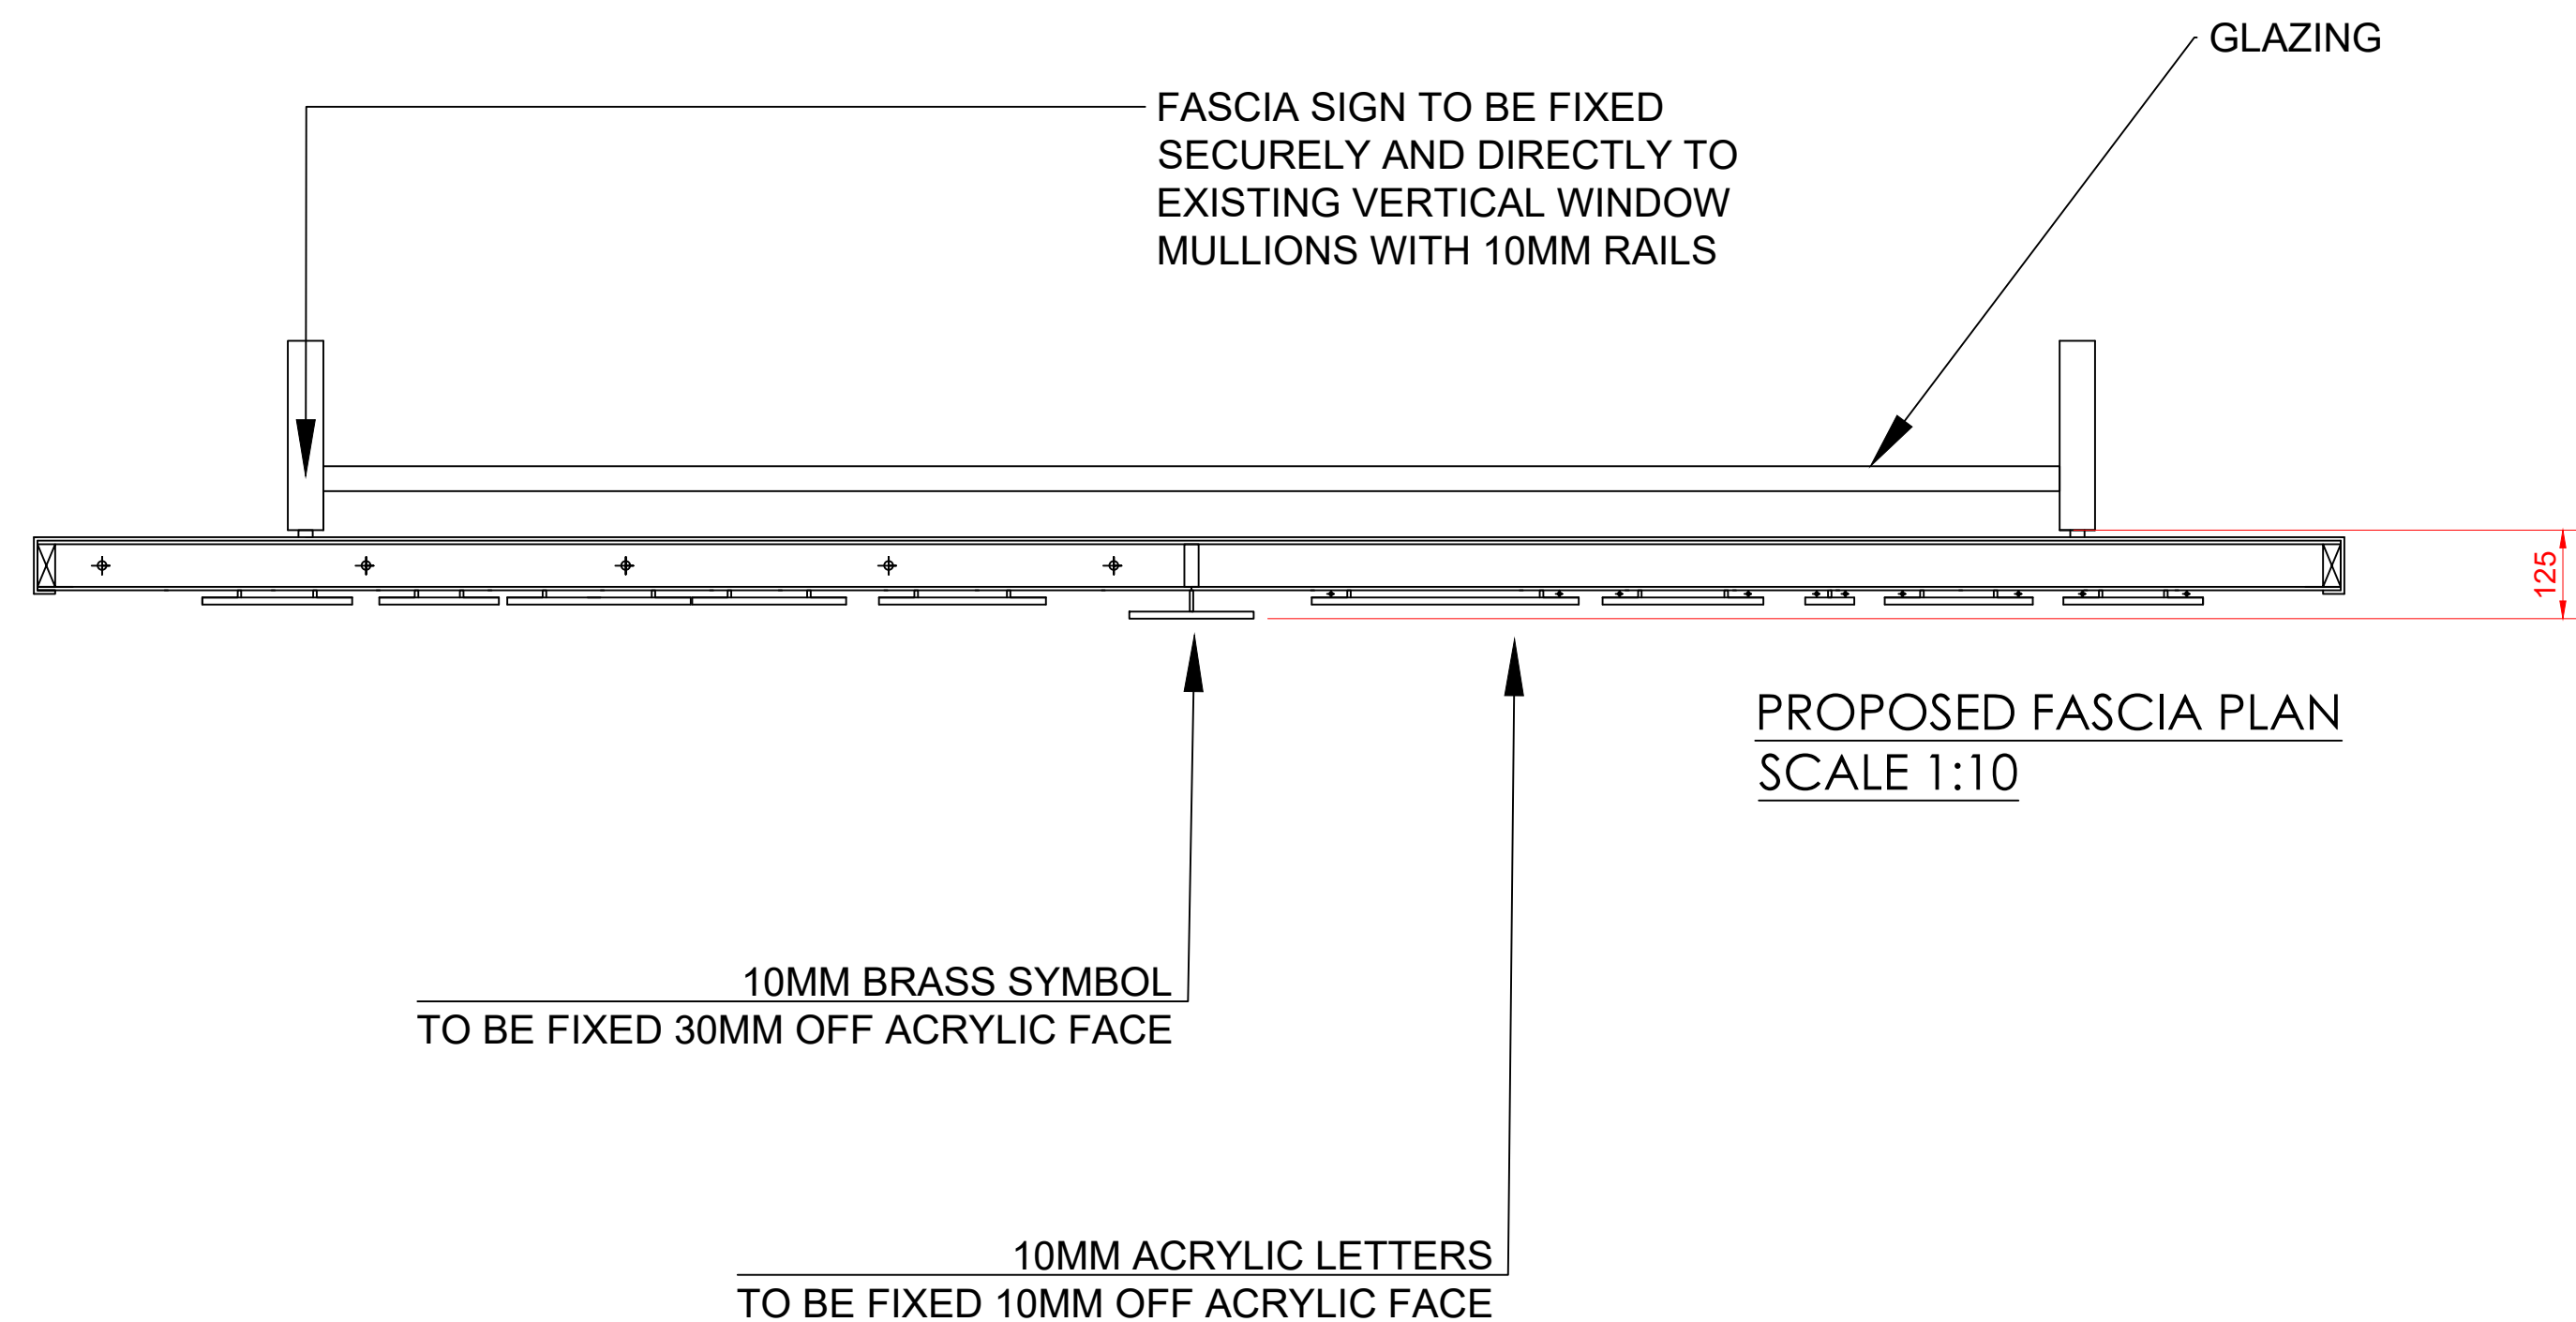


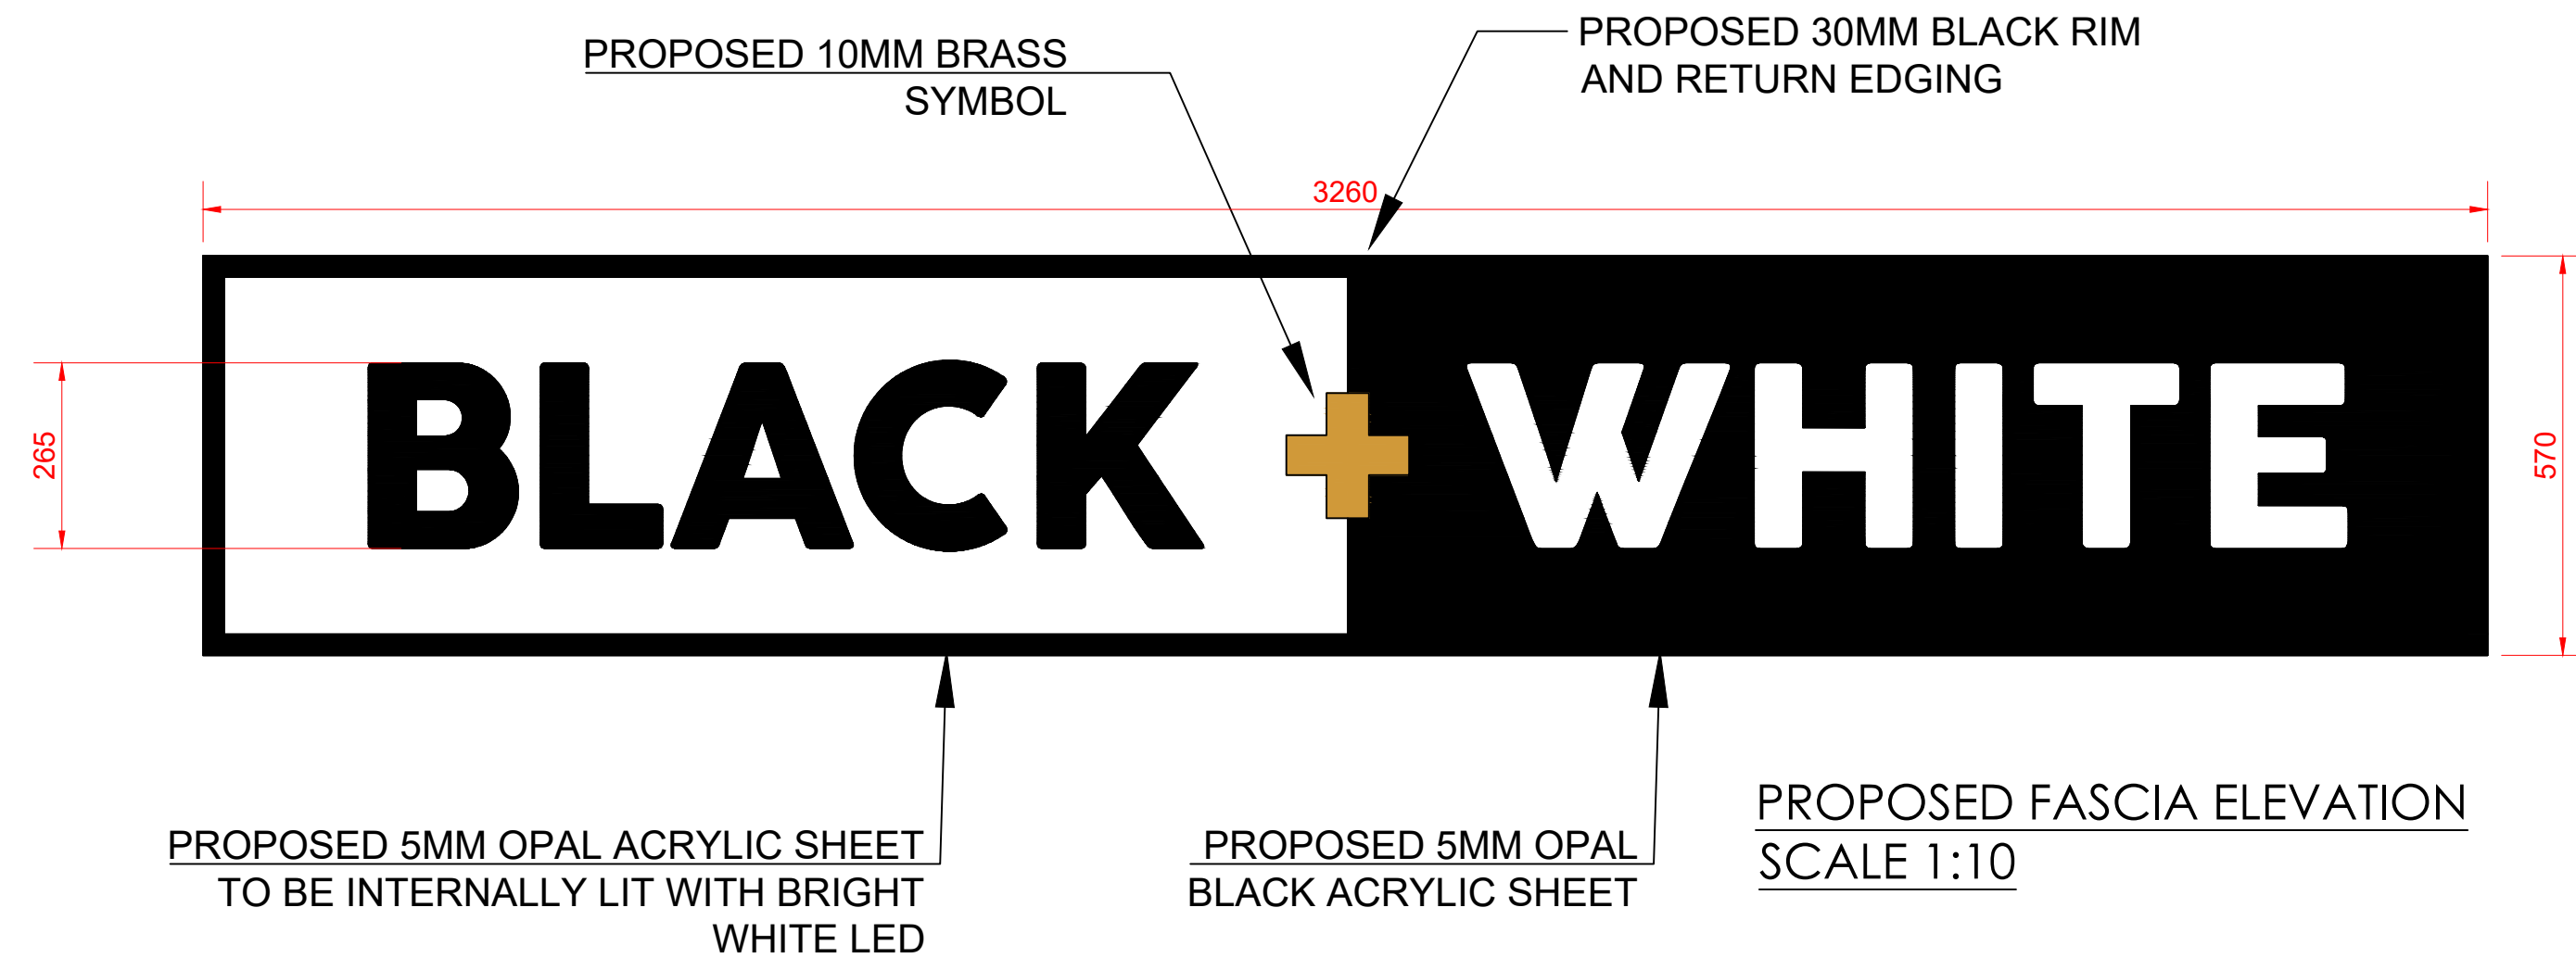

EXAMPLE IMAGE NOT TO SCALE

BLACK ACRYLIC LETTERS ON OPAL ILLUMINATED BACKGROUND

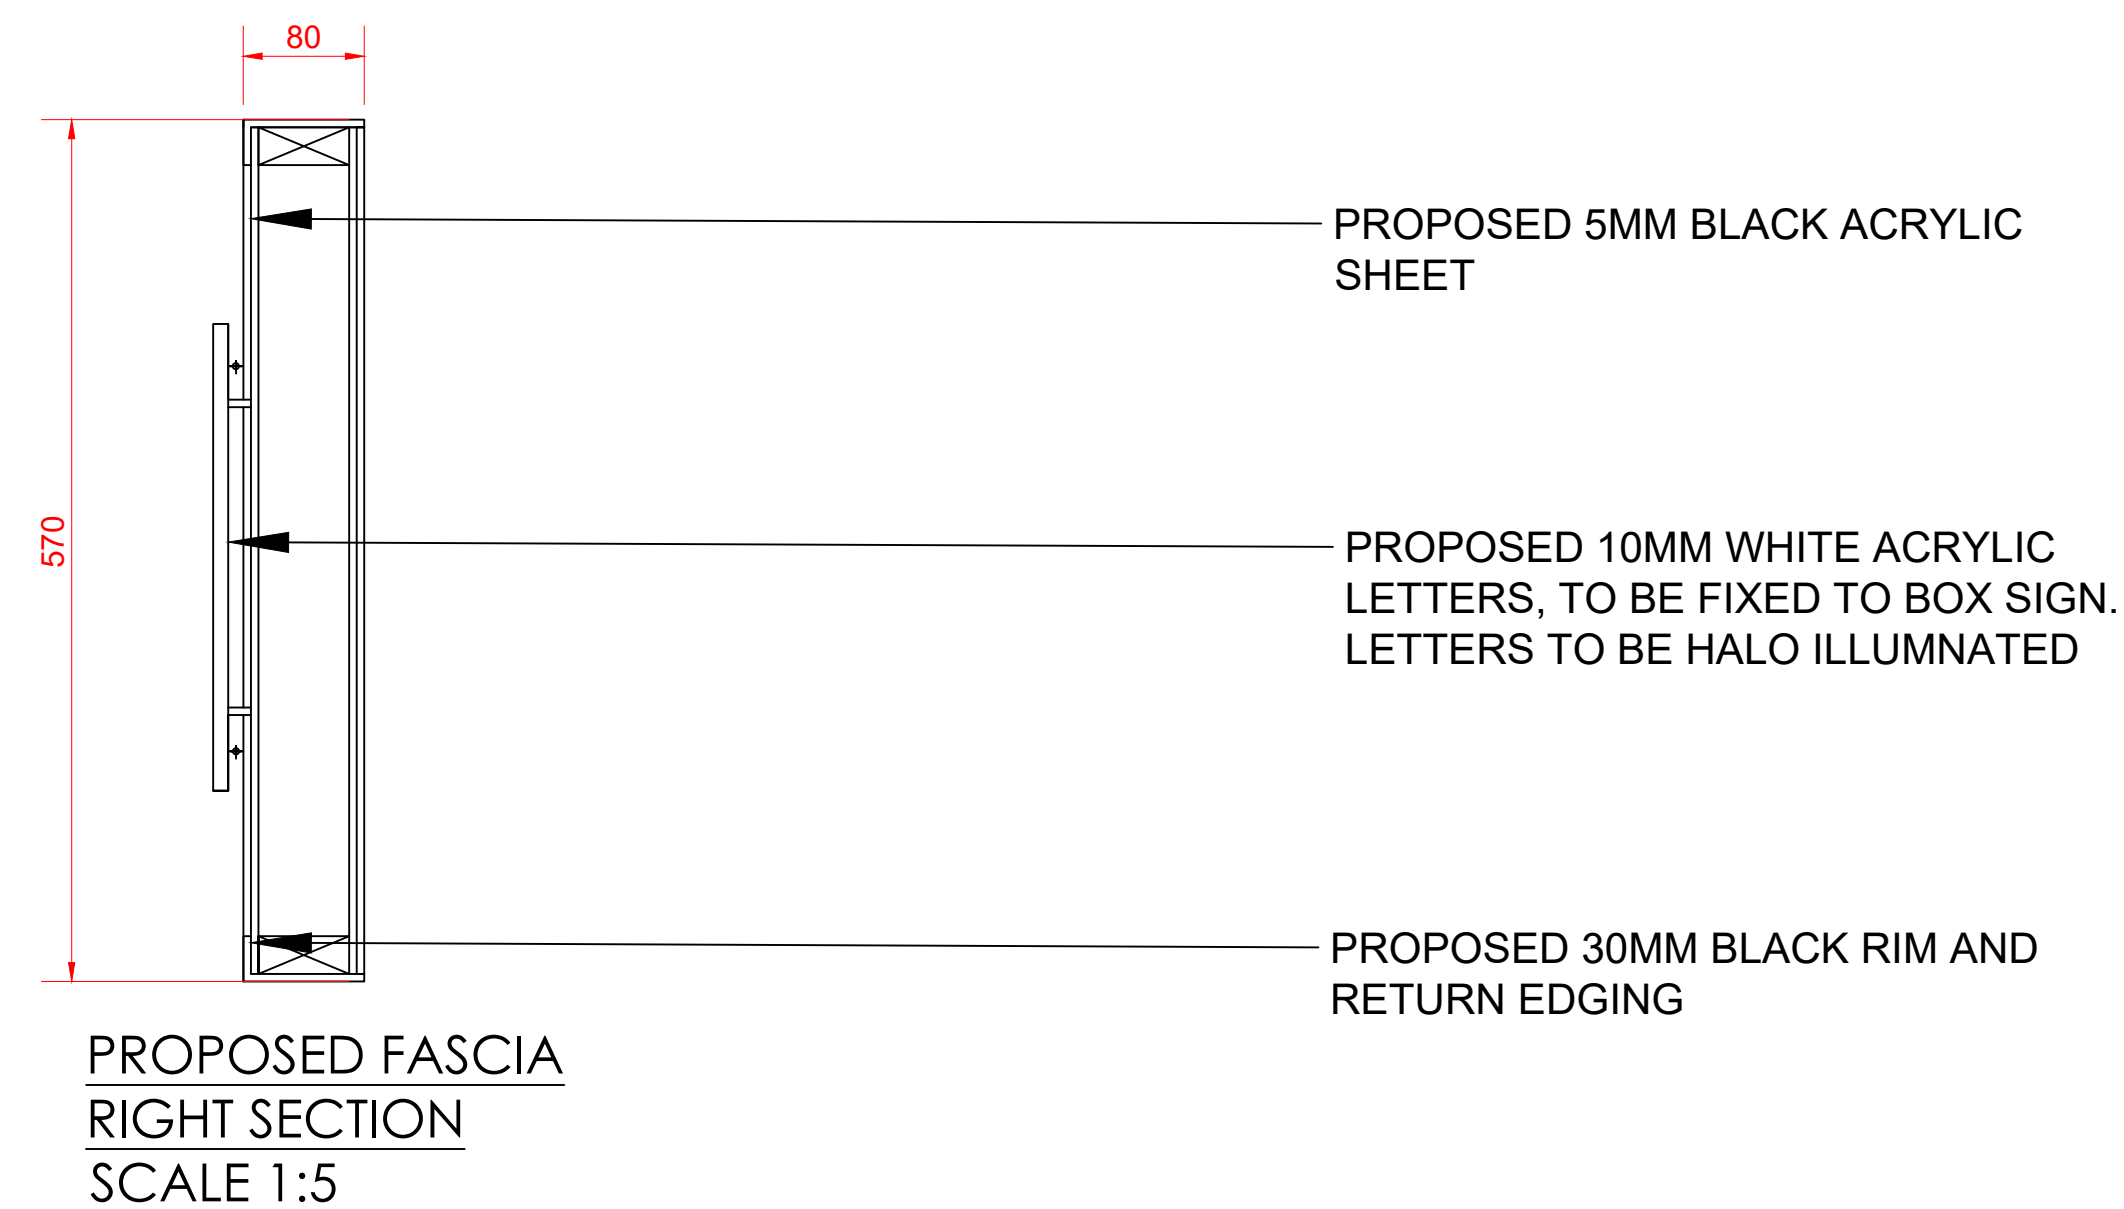

EXAMPLE IMAGE NOT TO SCALE

HALO ILLUMINATED WHITE LETTERS ON BLACK ACRYLIC SHEET



Notes:

REV.	DESCRIPTION:	BY:	DATE:
STATUS:			

	www.3C-UK.com 07505825615 Penistone 1 Regent Court St Marys Place Penistone S36 6DT
--	---

CLIENT:	3C GROUP PENISTONE 1 PENISTON S36 6DT
ARCHITECT:	3C GROUP PENISTONE 1 PENISTON S36 6DT

SITE:	BLACK AND WHITE THE GLASSWORKS
TITLE:	PROPOSED SIGNAGE

SCALE AT A1:	DATE:	DRAWN:	CHECKED:
N/A	07/04/22	AG	CC
PROJECT NO:	DRAWING NO:	REVISION:	
002	3C/BW/002/01		