
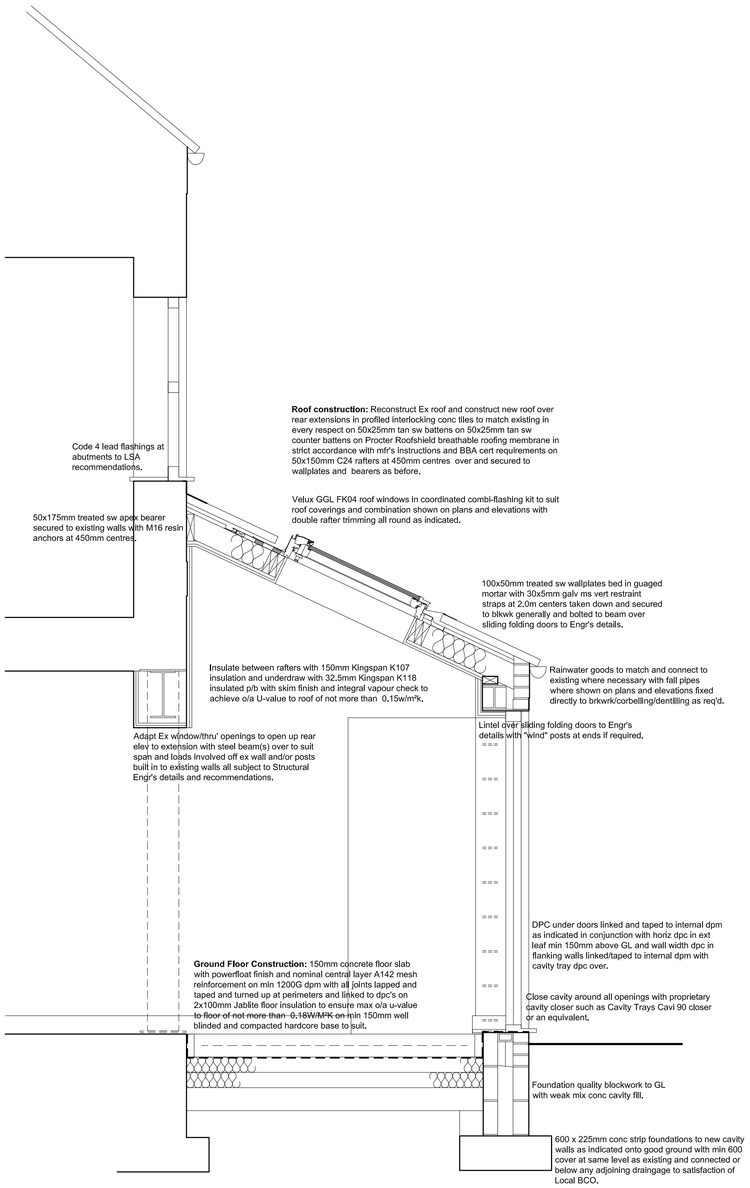


SECTION THRU' REAR EXTENSION @ 1:20

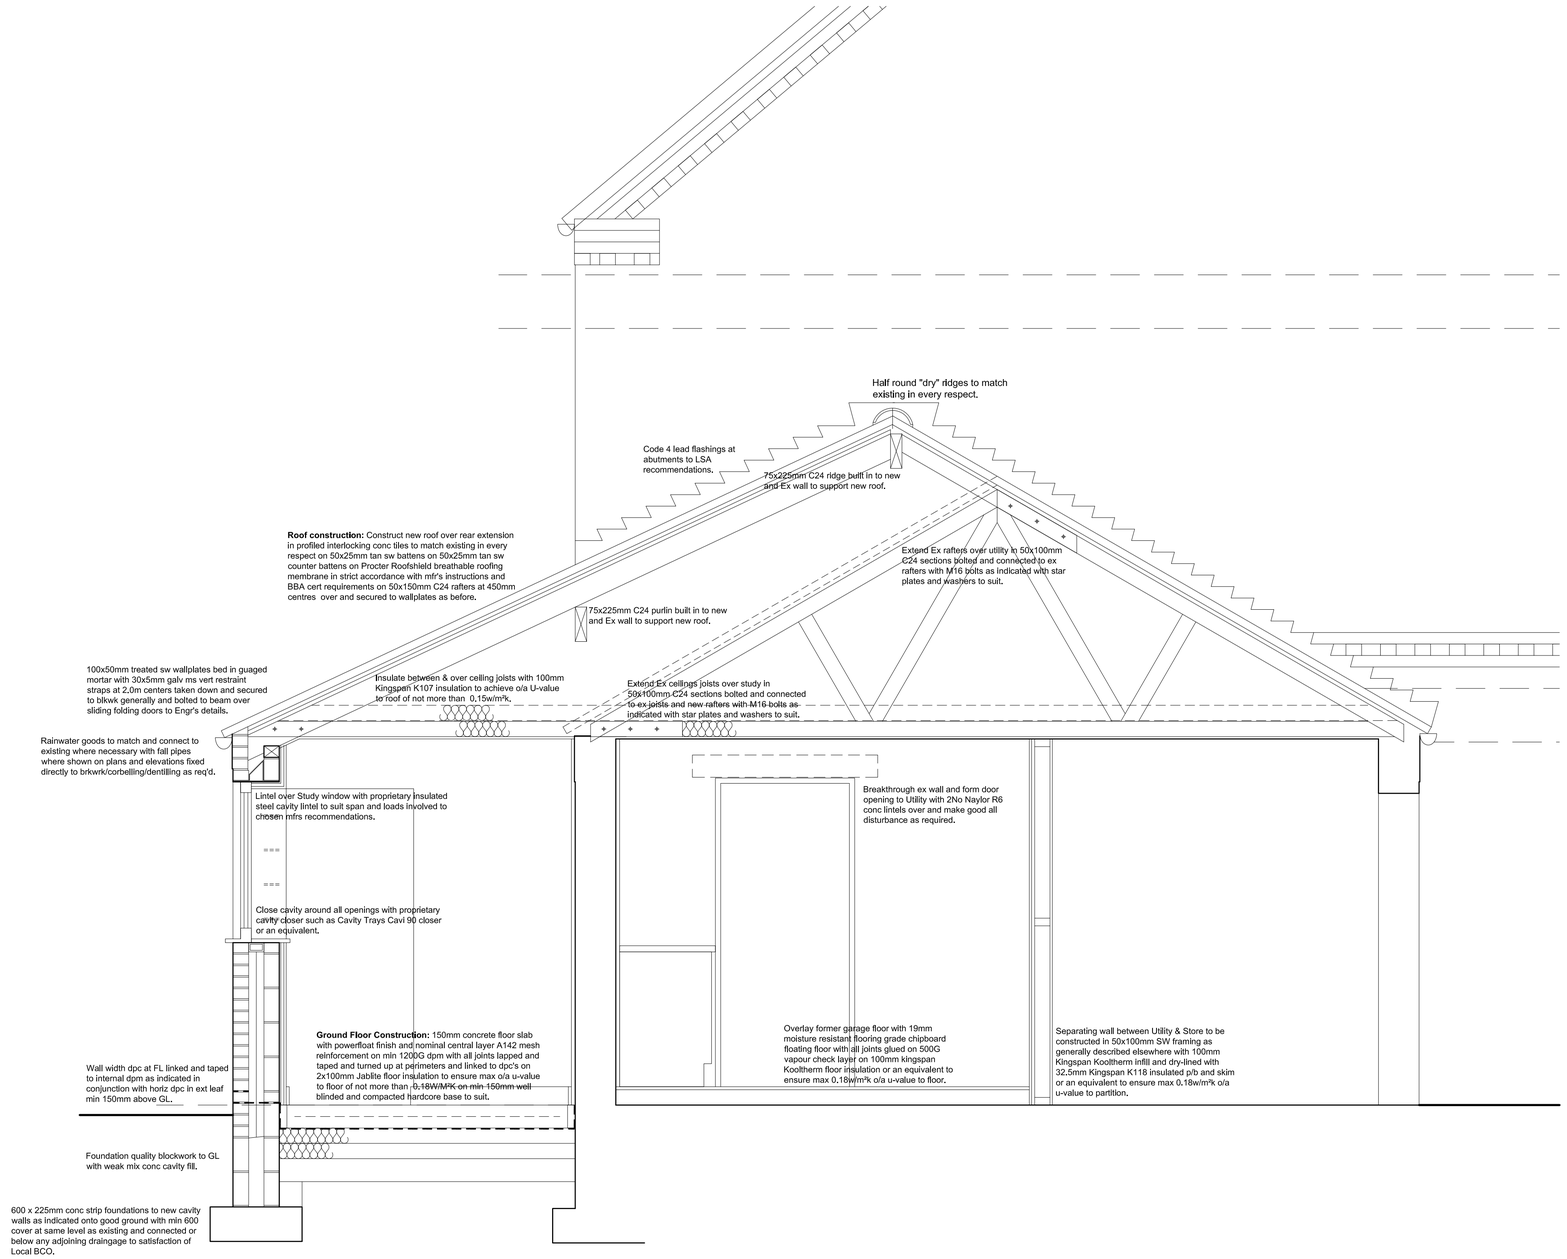

SECTION THRU' STUDY EXTENSION @ 1:20

Revision	Date.	Description.
-	--/--/---	-

PROPOSED EXTENSIONS & ALTERATIONS, 4 TUNSTALL CLOSE, WOMBWELL, BARNSLEY, S73 0LQ.

DETAILED PROPOSALS 2

Sections.

Mr & Mrs Hartley.

Building Design Services

JE Architectural Ltd
23 Windmill Road, Wombwell,
Barnsley, S73 8PW.
Tel: 01226 754507
Email: jealtd@btconnect.com

This drawing and the copyright is the Architectural Company's property and maybe used or reproduced only by agreement. All Dimensions in Millimetres Unless specified otherwise and subject to verification on site.

Scale: 1:20/50 @ A1	Date: JULY 2022
Ref: 202132	Drwg No: 03

0 cm | 2 cm | 4 cm | 6 cm