FRONT ELEVATION

REAR ELEVATION

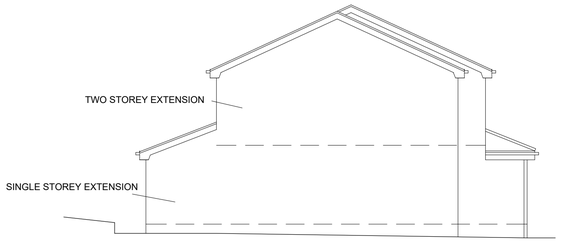

SIDE ELEVATION (L)

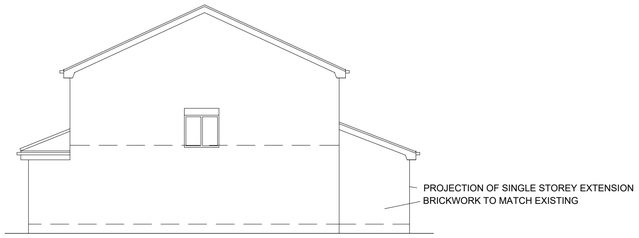

SIDE ELEVATION (R)

ELEVATIONS SCALE 1:100

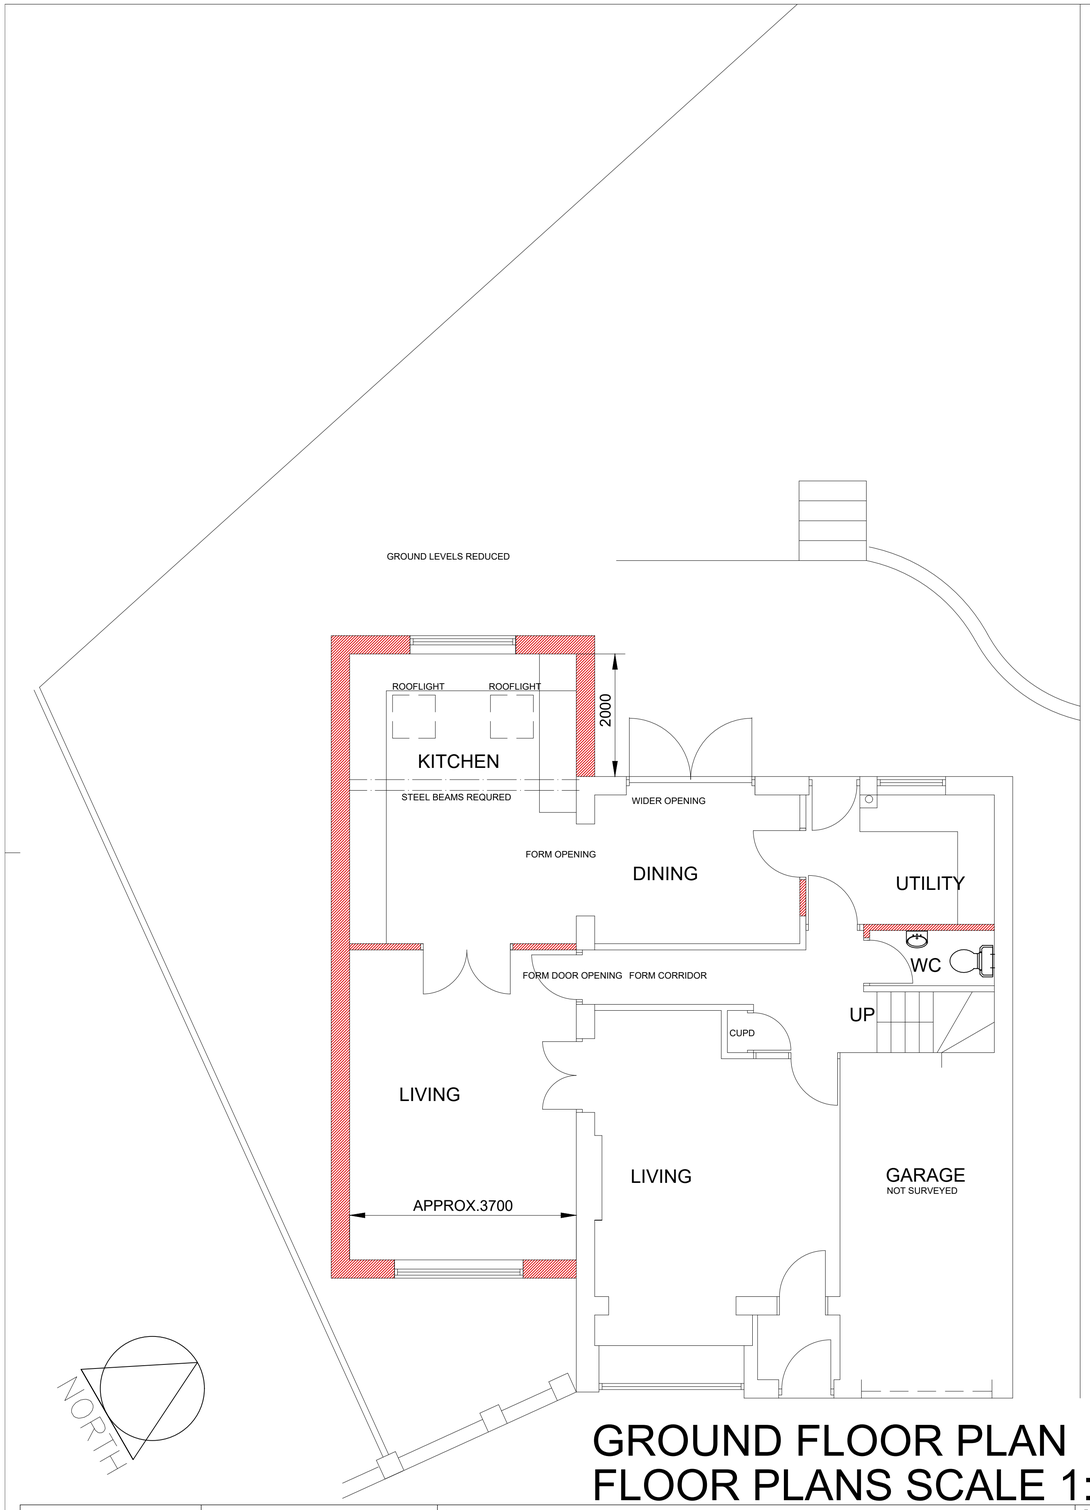

GROUND FLOOR PLAN

FLOOR PLANS SCALE 1:50

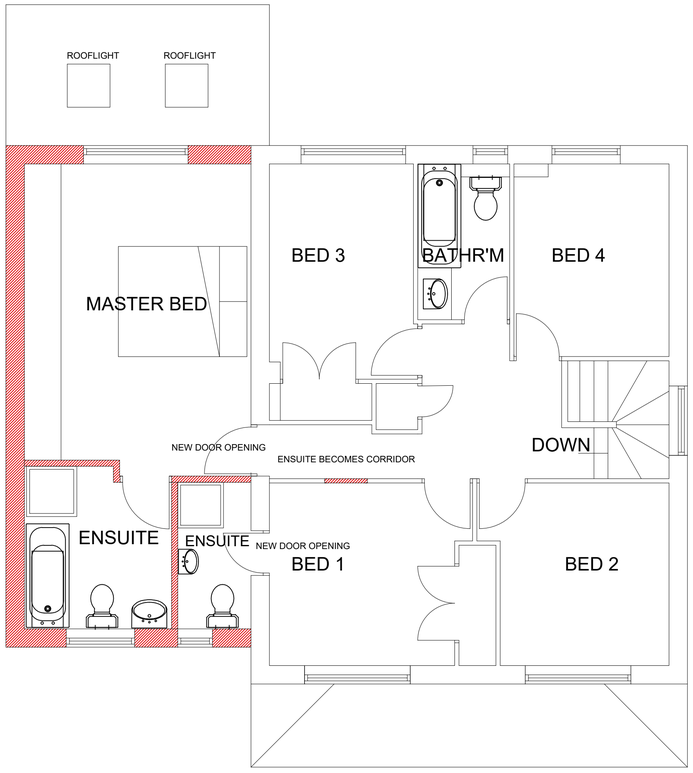

FIRST FLOOR PLAN

PROPOSALS

NYP

1. THIS DRAWING AND THE COPYRIGHTS AND PATENTS THEREIN ARE THE PROPERTY OF NYP ARCHITECTURAL SERVICES LLP REGISTERED IN ENGLAND AND WALES No. 4631338 AND MAY BE USED OR REPRODUCED ONLY UNDER CONTRACT.

2. CONTRACTORS AND SUB-CONTRACTORS MUST CHECK AND AGREE ALL DIMENSIONS BEFORE PREPARING SHOP DRAWINGS OR COMMENCING WORK ON SITE

3. CONTRACTORS ARE RESPONSIBLE FOR INFORMING THE DESIGNER OF ANY DISCREPANCY DISCOVERED ON THIS DRAWING OR BETWEEN THIS DRAWING AND ANY OTHER RELATED DOCUMENT ISSUED UNDER THE STANDARD FORM OF CONTRACT IN RESPECT OF THE WORK.

4. WRITTEN DIMENSIONS ONLY ARE TO BE USED FROM THIS DRAWING. IF IN ANY DOUBT ASK FOR CLARIFICATION.

Notes.

Revisions.

Date	Suffix	Description	Date	Suffix	Description

NYP ARCHITECTURAL SERVICES
BUSINESS AND INNOVATION CENTRE, WILTHORPE, BARNSLEY, S75 1JL TEL: 01226 200989 EMAIL: scott@nypas.co.uk stephen@nypas.co.uk

Project. 11 HEATHER KNOWLE
DODWORTH
BARNSLEY S75 3QP

Client.

Drawing Title. FLOOR PLANS AND ELEVATIONS AS PROPOSED

Date. SEPTEMBER 2019

Scale. AS SHOWN

Ref. 06-25

Dwg. No. 02

Rev. C

SHEET SIZE A1