


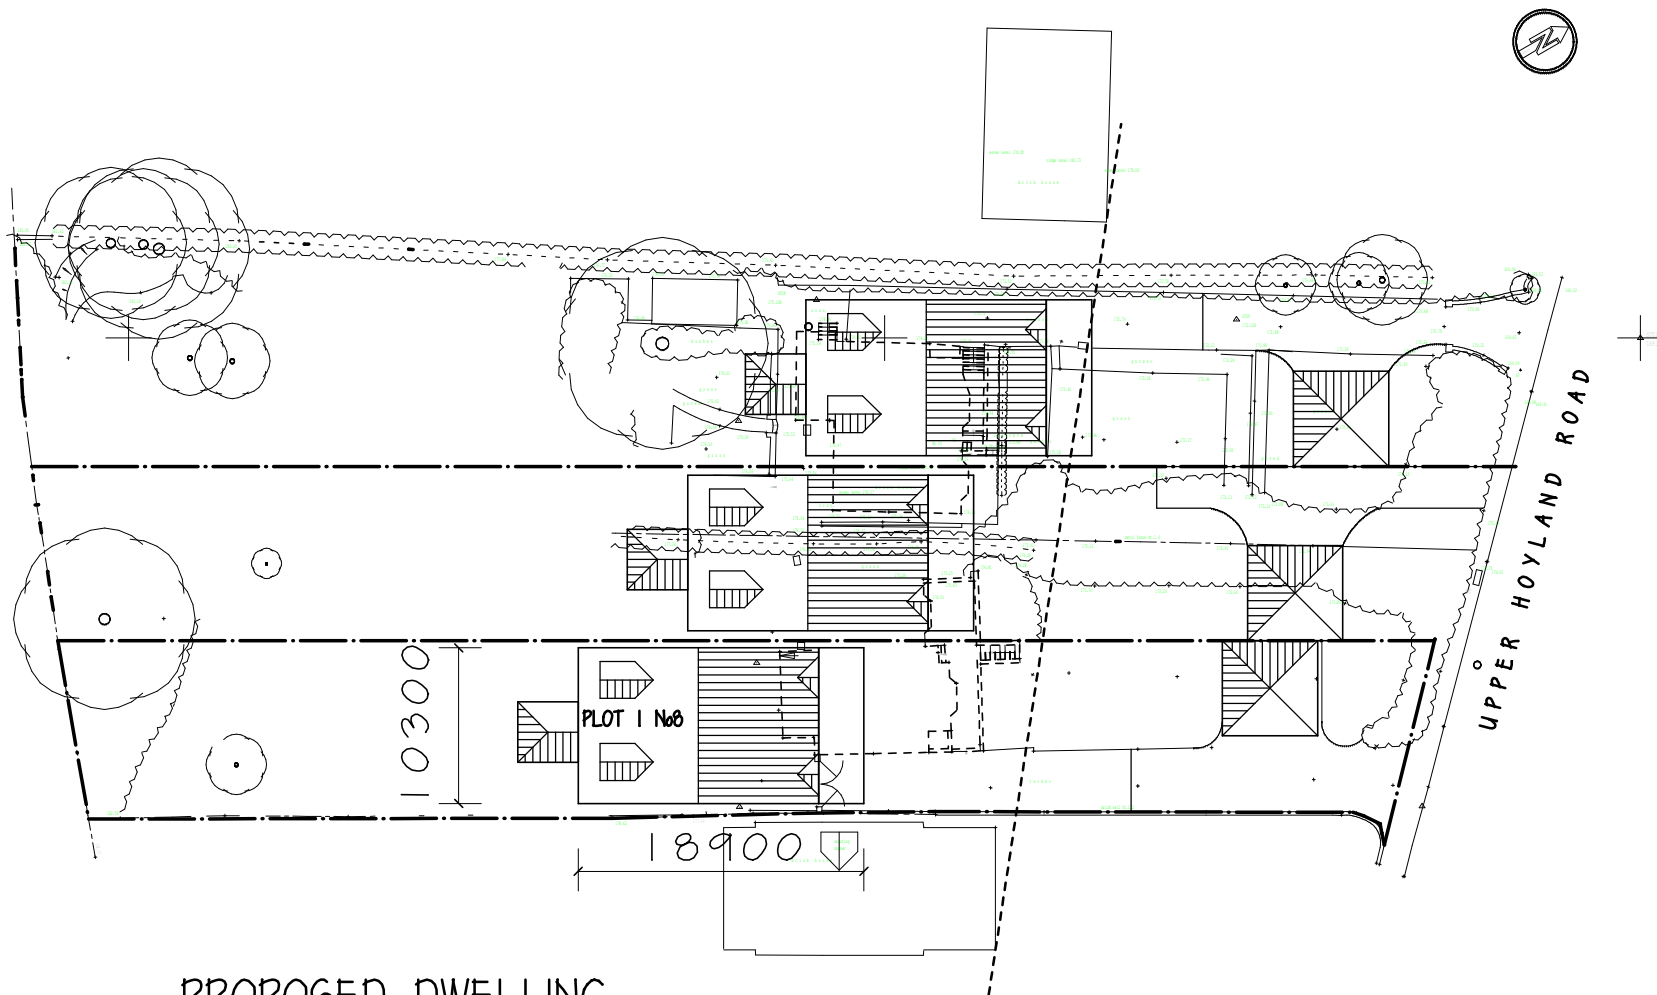

PROPOSED DWELLING
8 UPPER HOYLAND ROAD
PLATTS COMMON
SITE PLAN Rev A 1:500@A4