


BARUGH GREEN:
CLAYCLIFFE ROAD OPP. WHALEY ROAD
S75 1LR

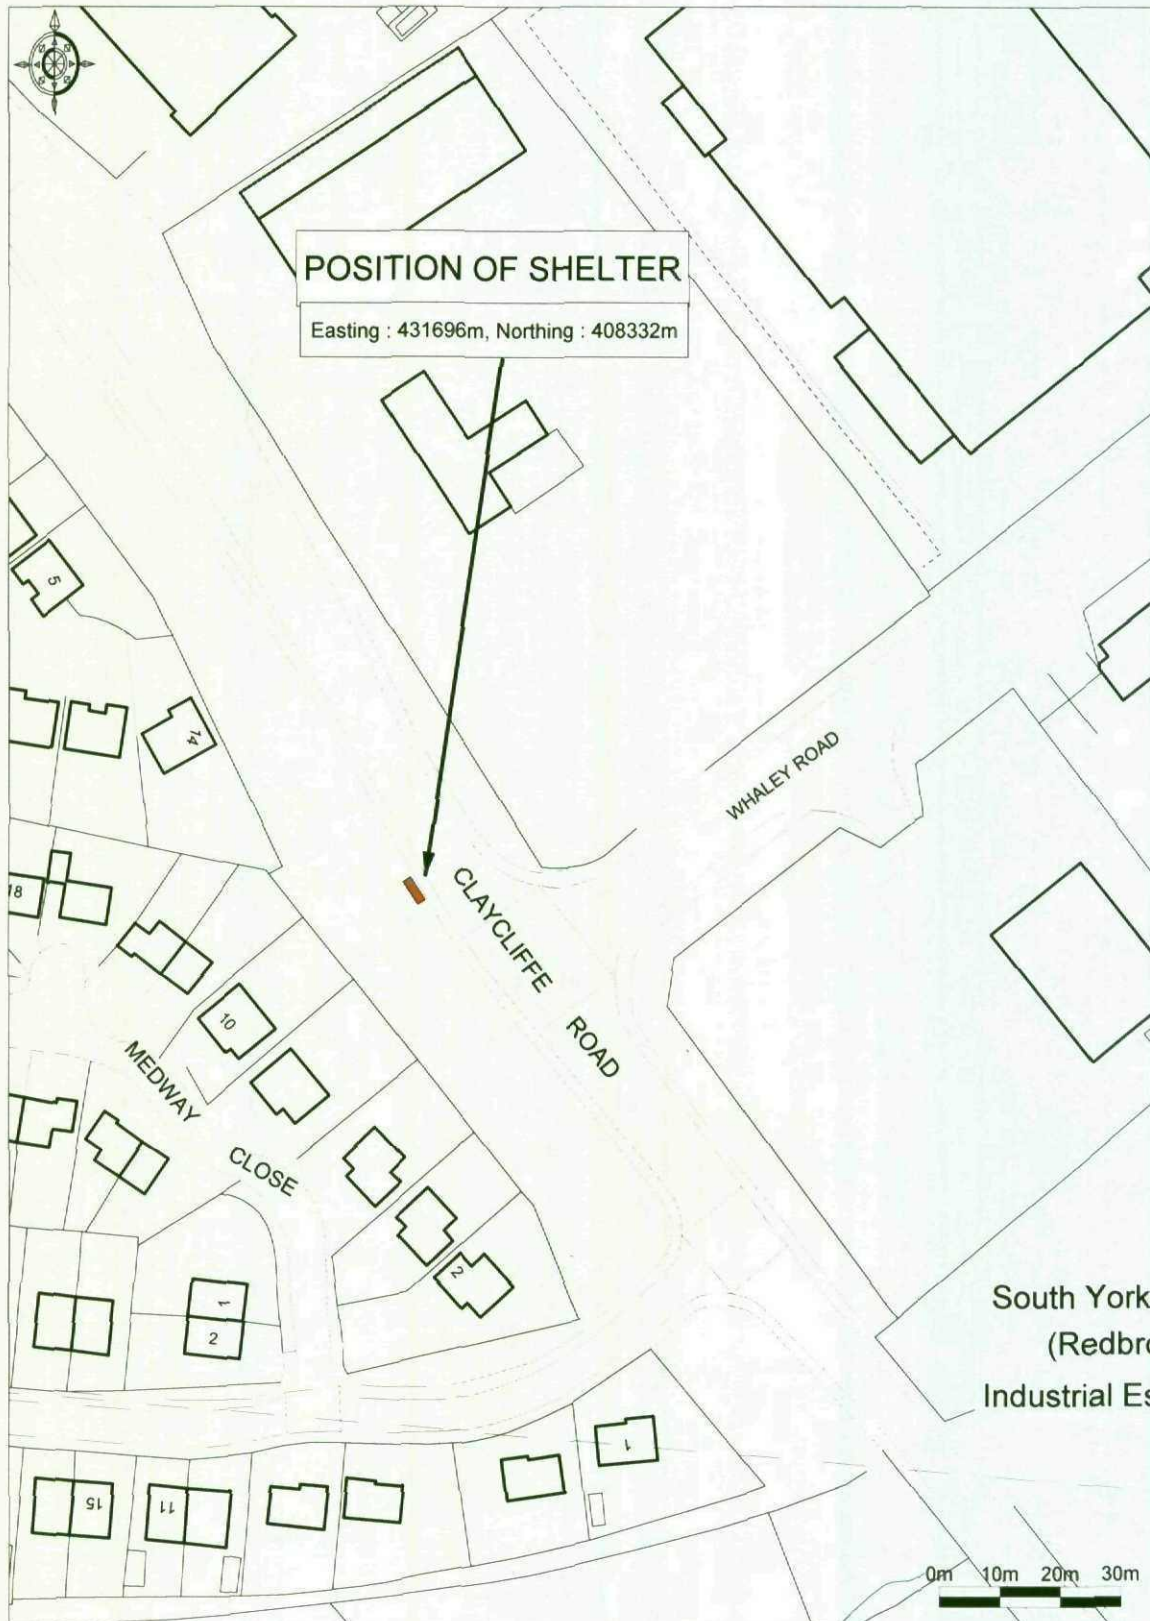

Enabled by
Ordnance Survey



© Crown Copyright 2009. All rights reserved. Licence number 100020449. Plotted Scale - 1:1250

CREATED BY CLEAR CHANNEL




012B201 CLAYCLIFFE ROAD OPP. WHALEY ROAD


PRINCIPLE 3 BAY SHELTER WITH DOUBLE SIDED ADVERTISING UNIT

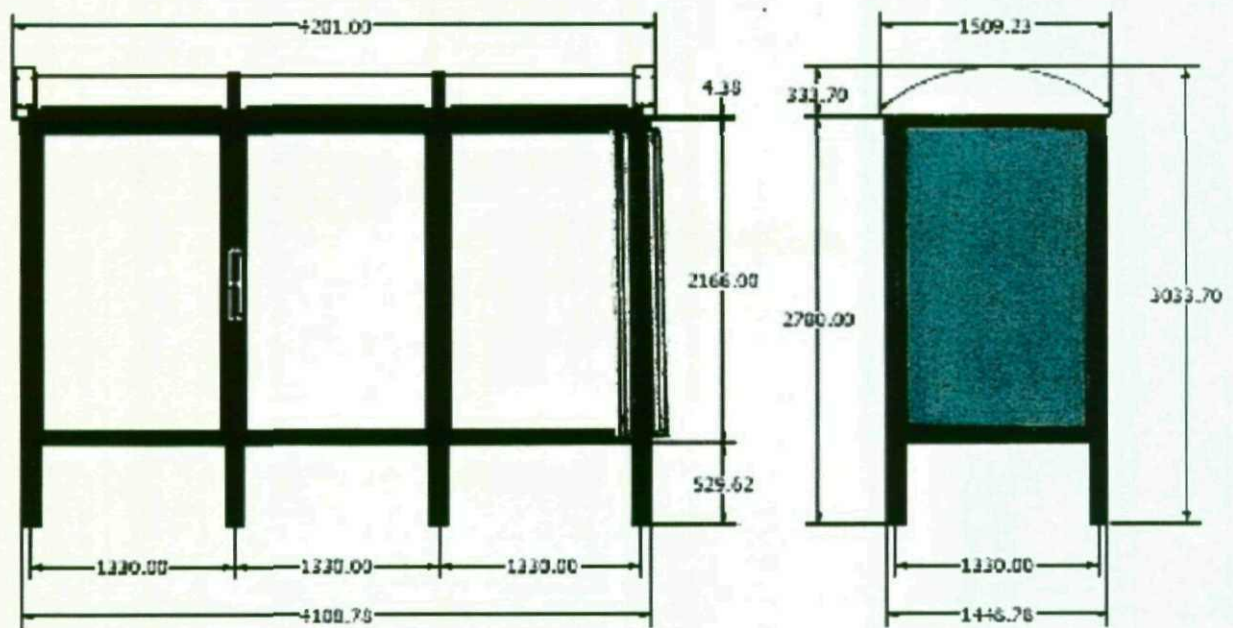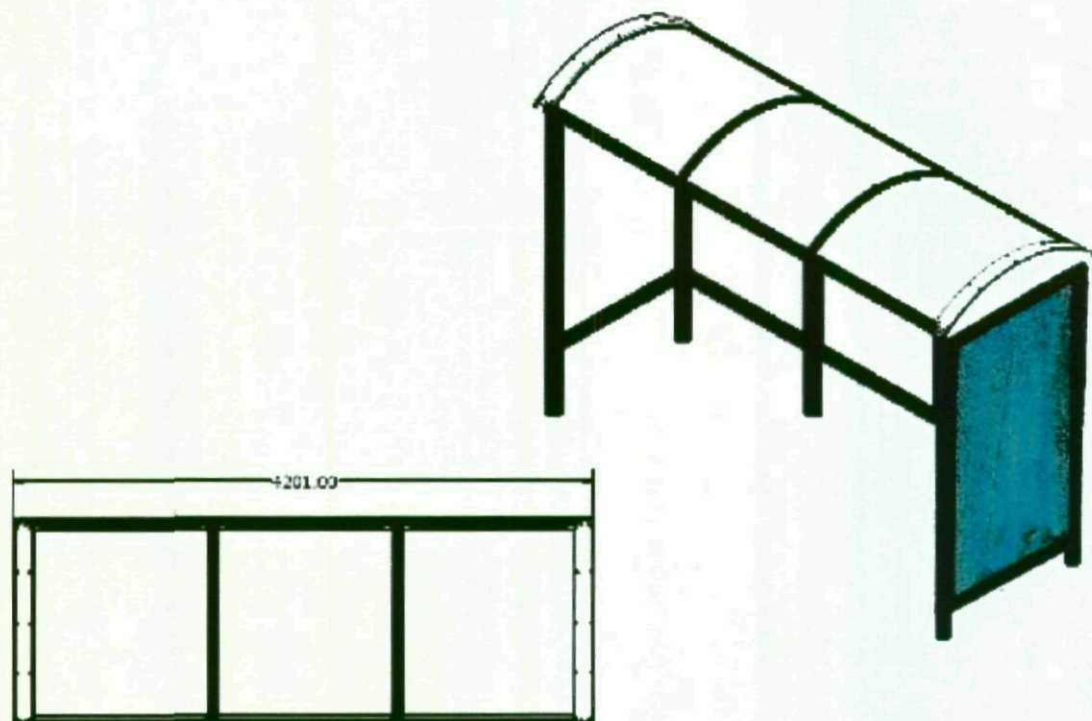

**EXAMPLE OF A PRINCIPLE SHELTER WITH
DOUBLE SIDE ADVERTISING UNIT**







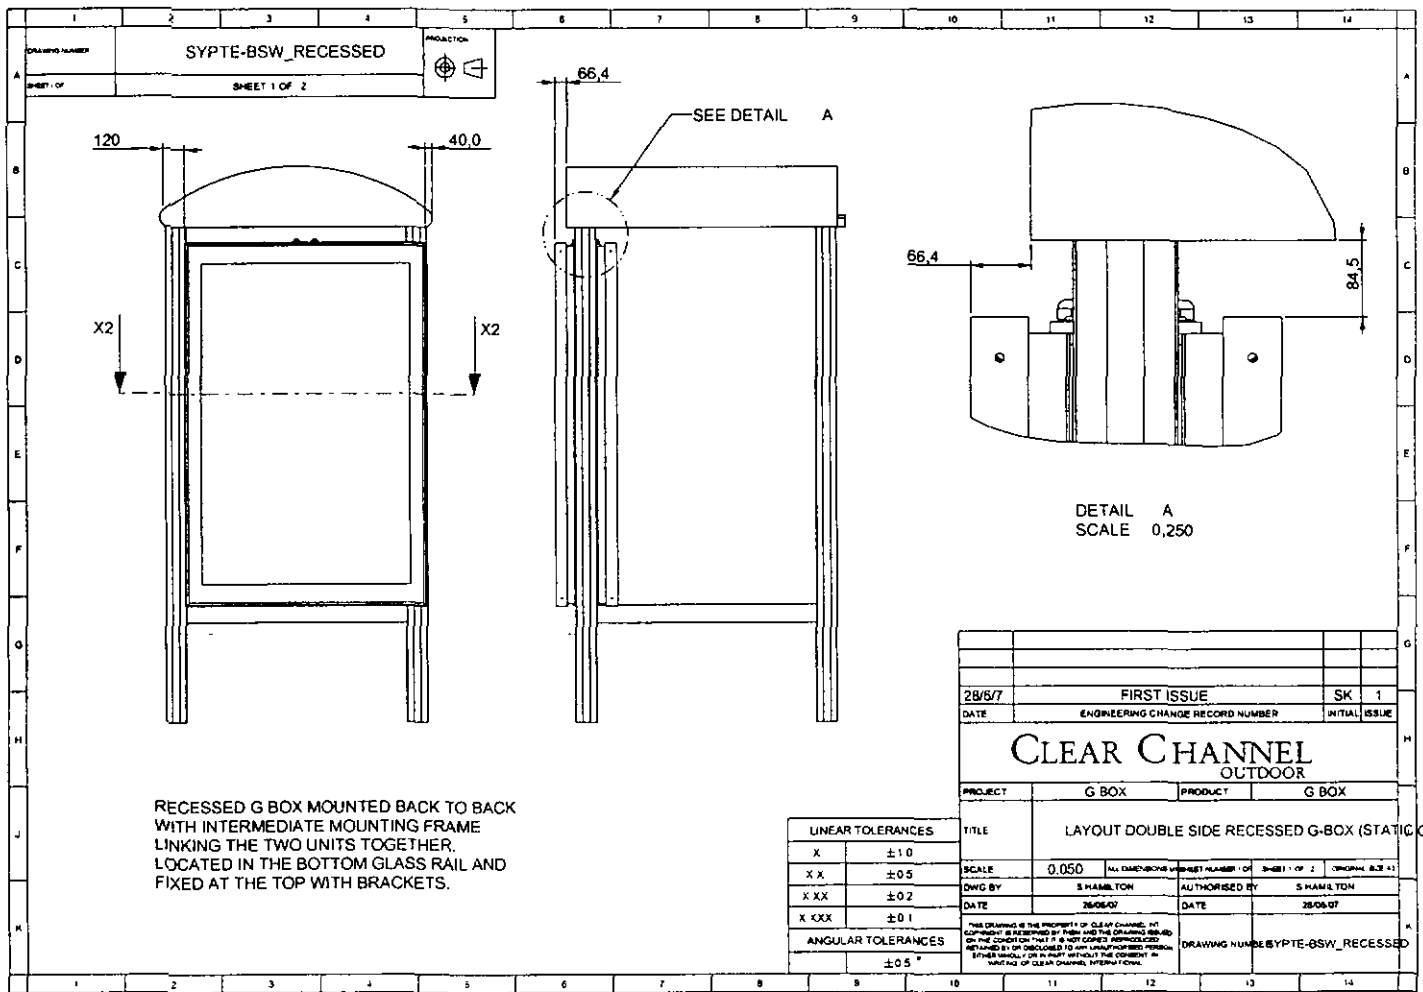

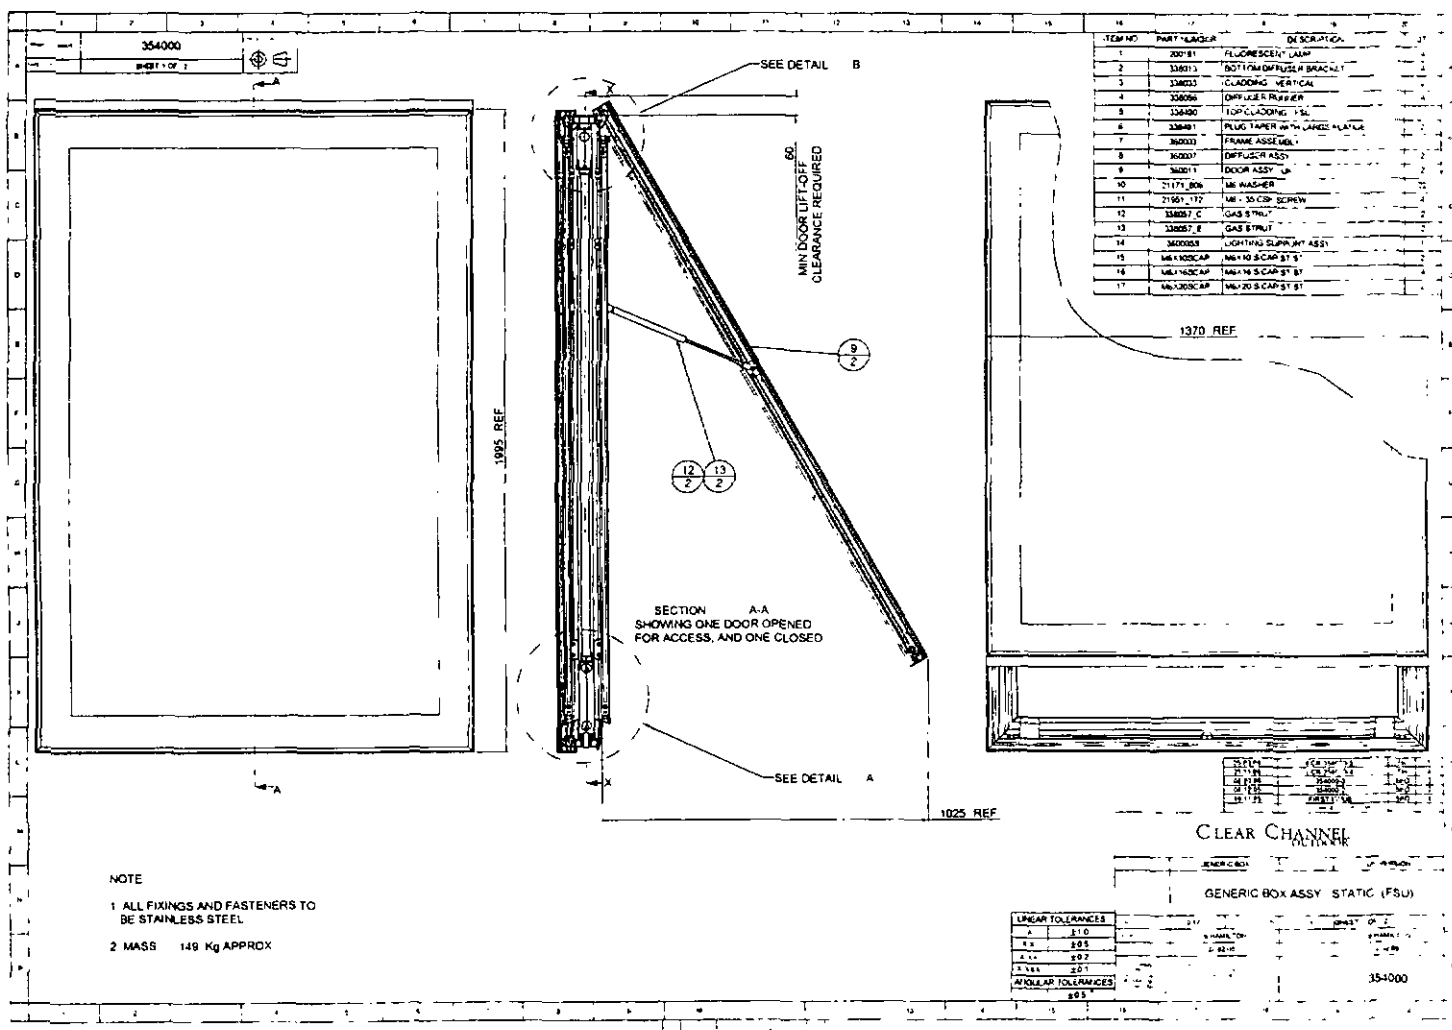

354000

SHEET 1 OF 2

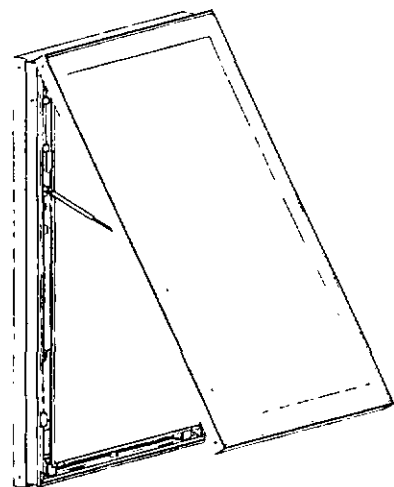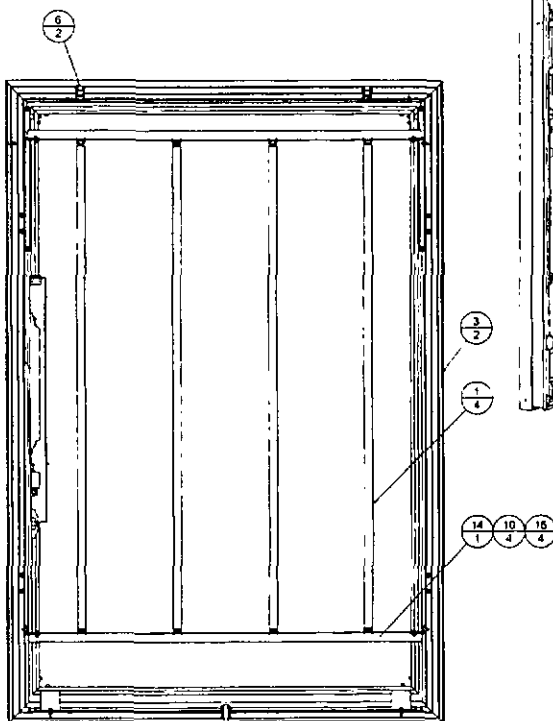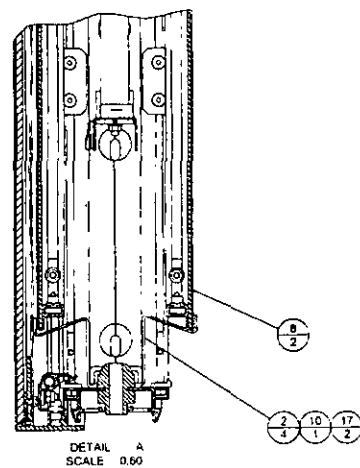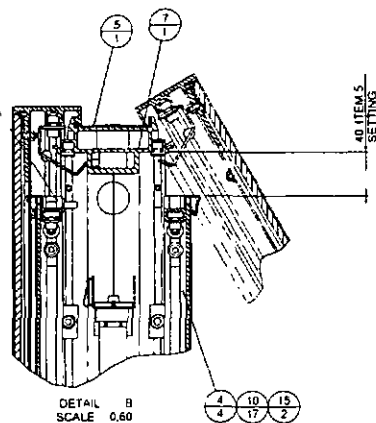

SCALE 0.120

CLEAR CHANNEL

SECTION

GENERIC BOX ASSY - STATIC (FSU)

LINEAR TOLERANCES	
F	±1.0
M	±0.5
P	±0.2
V	±0.1
ANGULAR TOLERANCES	
M	±5°

1-12	1-12	1-12	1-12
1-12	1-12	1-12	1-12
1-12	1-12	1-12	1-12
1-12	1-12	1-12	1-12

354000