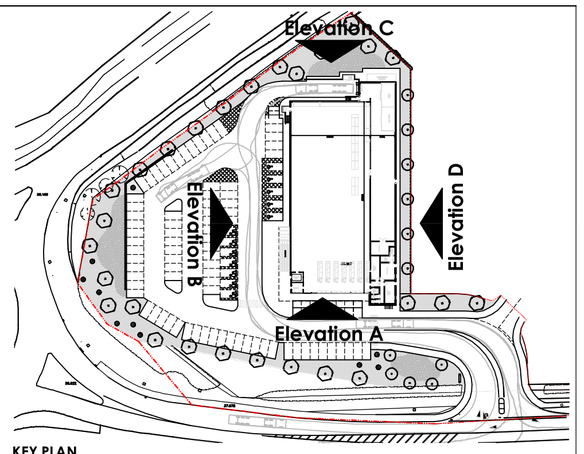

KEY PLAN
Scale 1:1250

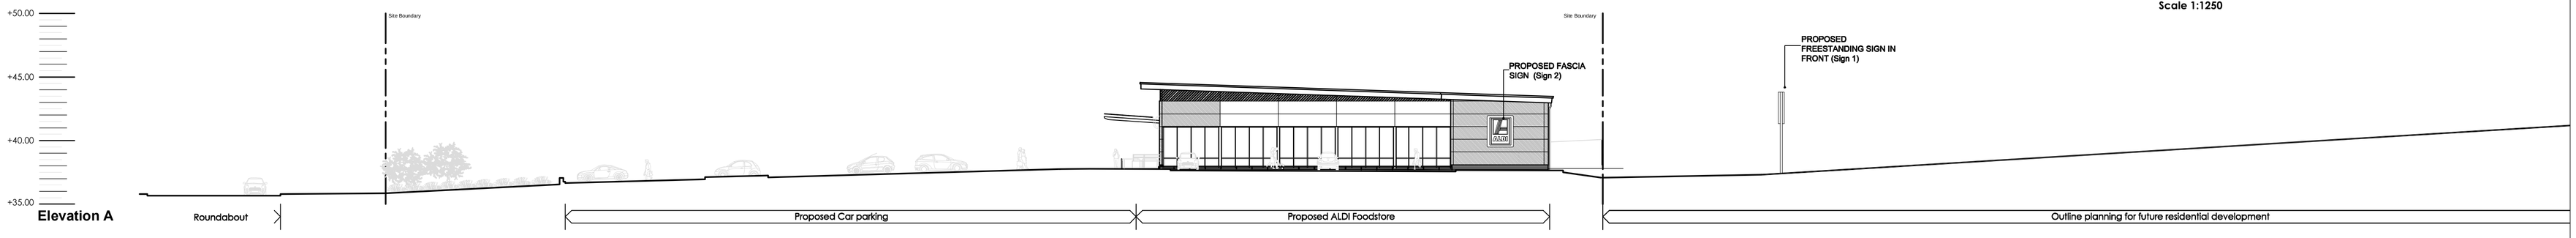

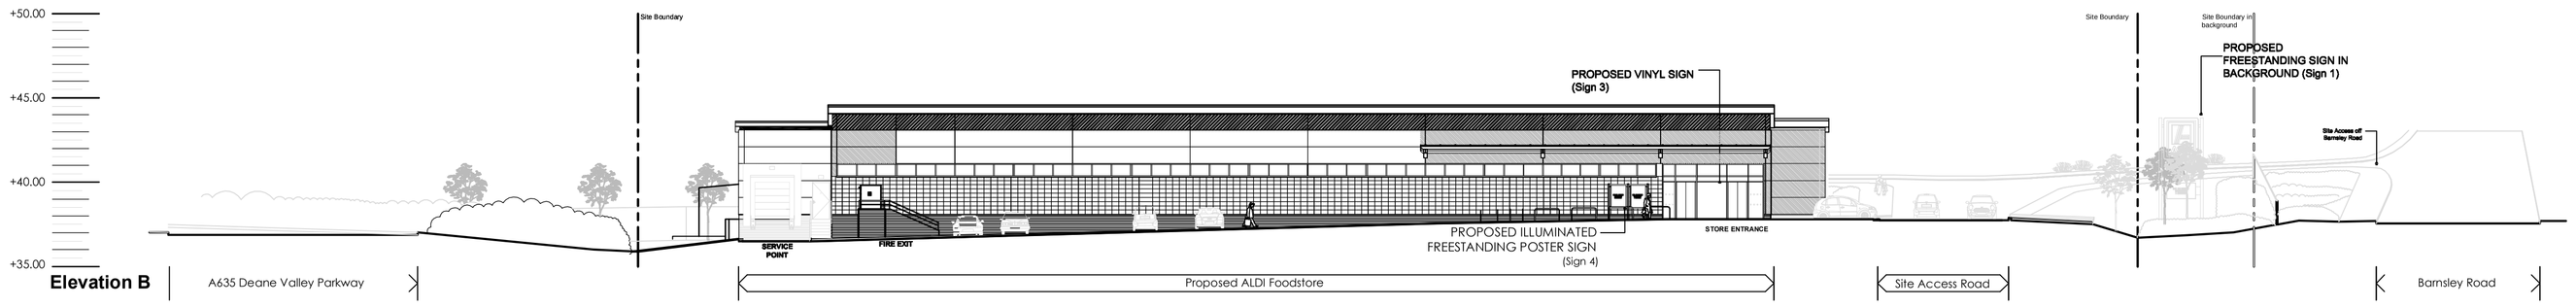

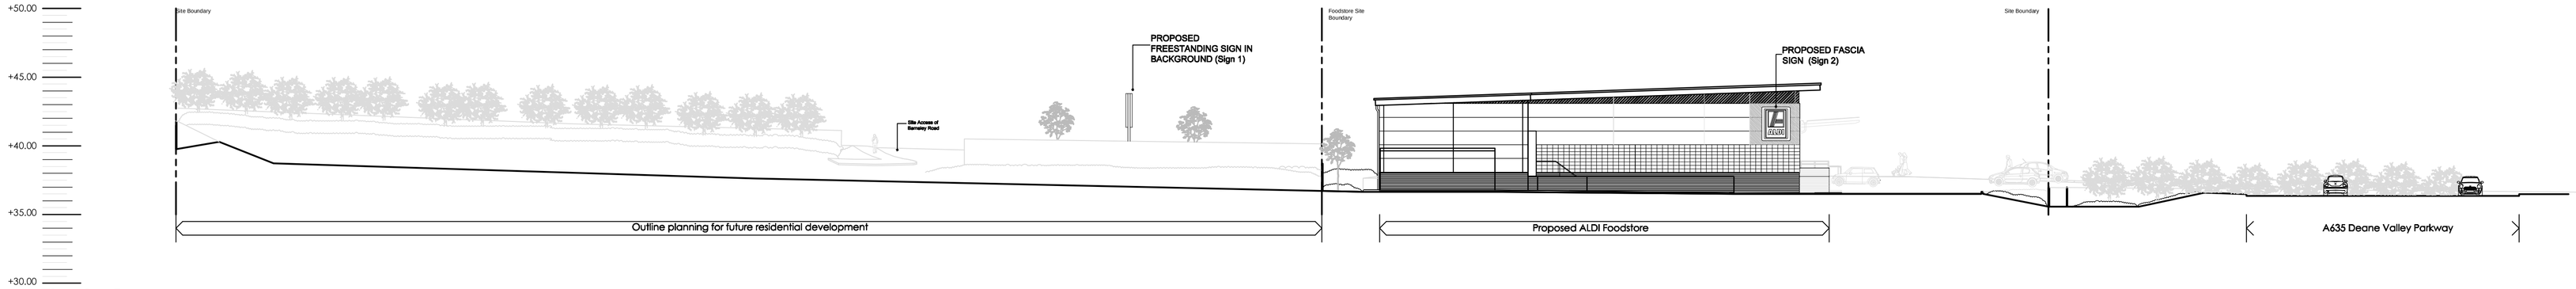

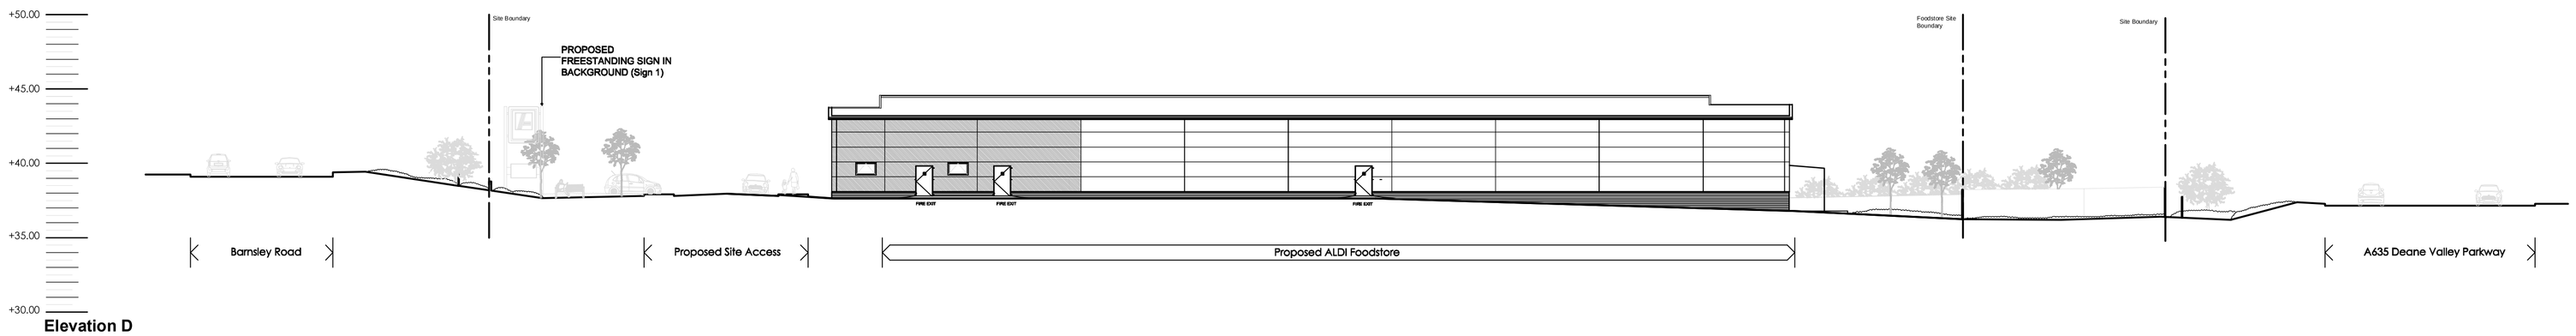

Revisions A	A Free Standing Sign Reduced to 7m IJK				05-02-1:
Project Title	Proposed Development Barnsley Road Highgate Goldthorpe			Drawing Title	Proposed Signage Elevations
				Job-Dwg No	1187-106 Rev F
Client	ALDI Stores Ltd				
Status	PLANNING				
Scale	1:250	Drawing Size	A1		
Drawn By	LH/IJK	Checked By	GH	Date	07/14

THE HARRIS PARTNERSHIP WAKEFIELD
2 St. Johns North, Wakefield, WF1 3QA
t. 01924 291 800 f. 01924 290 072

THE HARRIS PARTNERSHIP MANCHESTER
1st floor Dale House, 35 Dale St,
Manchester M1 2HF
t. 0161 238 8555 f. 0161 244 5809

THE HARRIS PARTNERSHIP MILTON KEYNES
The Old Rectory, 79 High Street
Newport Pagnell, MK16 8AB
t. 01908 211 577 f. 01908 211 722

THE HARRIS PARTNERSHIP READING
101 London Road, Reading, RG1 5BY
t. 0118 950 7700 f. 0118 956 8642

THE HARRIS PARTNERSHIP
ARCHITECTS
www.harrispartnership.com

CAD file reference

This drawing is copyright and may not be reproduced in whole or part without written authority. Do not scale off this drawing.