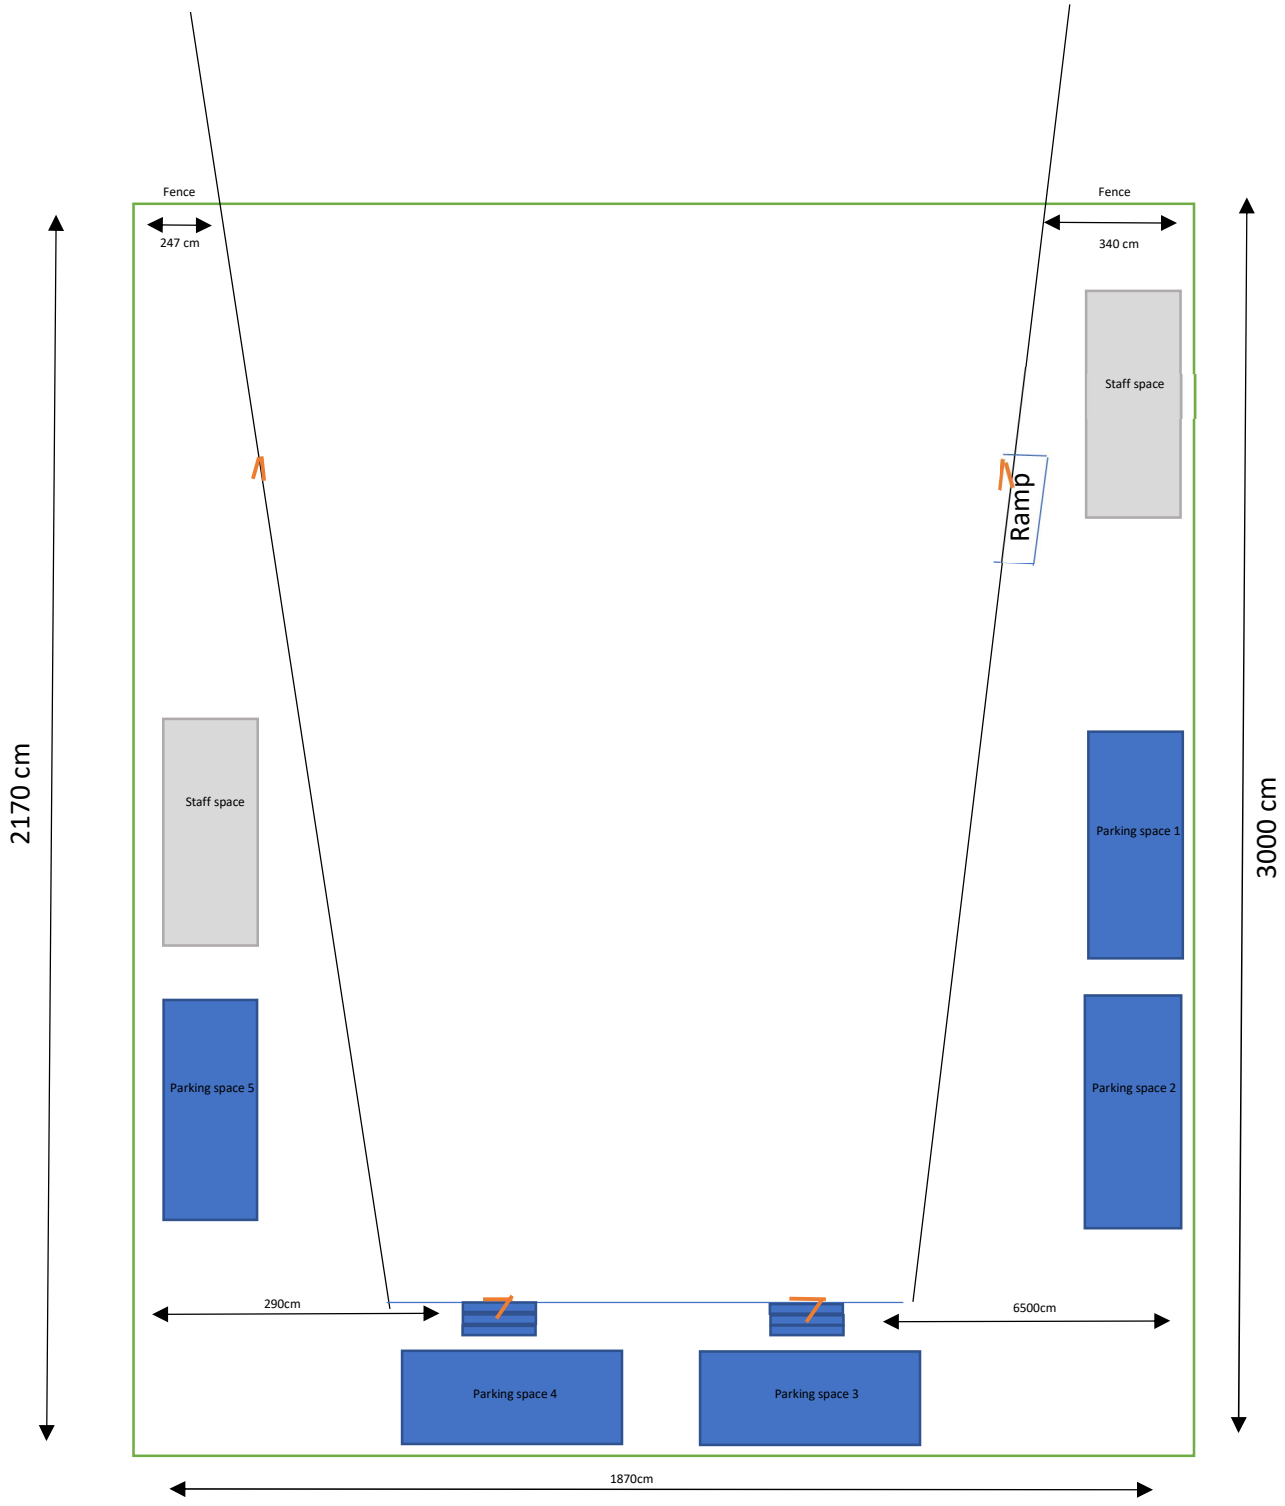

Fence
247 cm
Fence
340 cm
Staff space
Ramp
Staff space
Parking space 1
Parking space 5
Parking space 2
290cm
6500cm
Parking space 4
Parking space 3
2170 cm
3000 cm
1870cm