

DO NOT SCALE DRAWING | ALL DIMENSIONS IN MILLIMETRES | IF IN DOUBT ASK

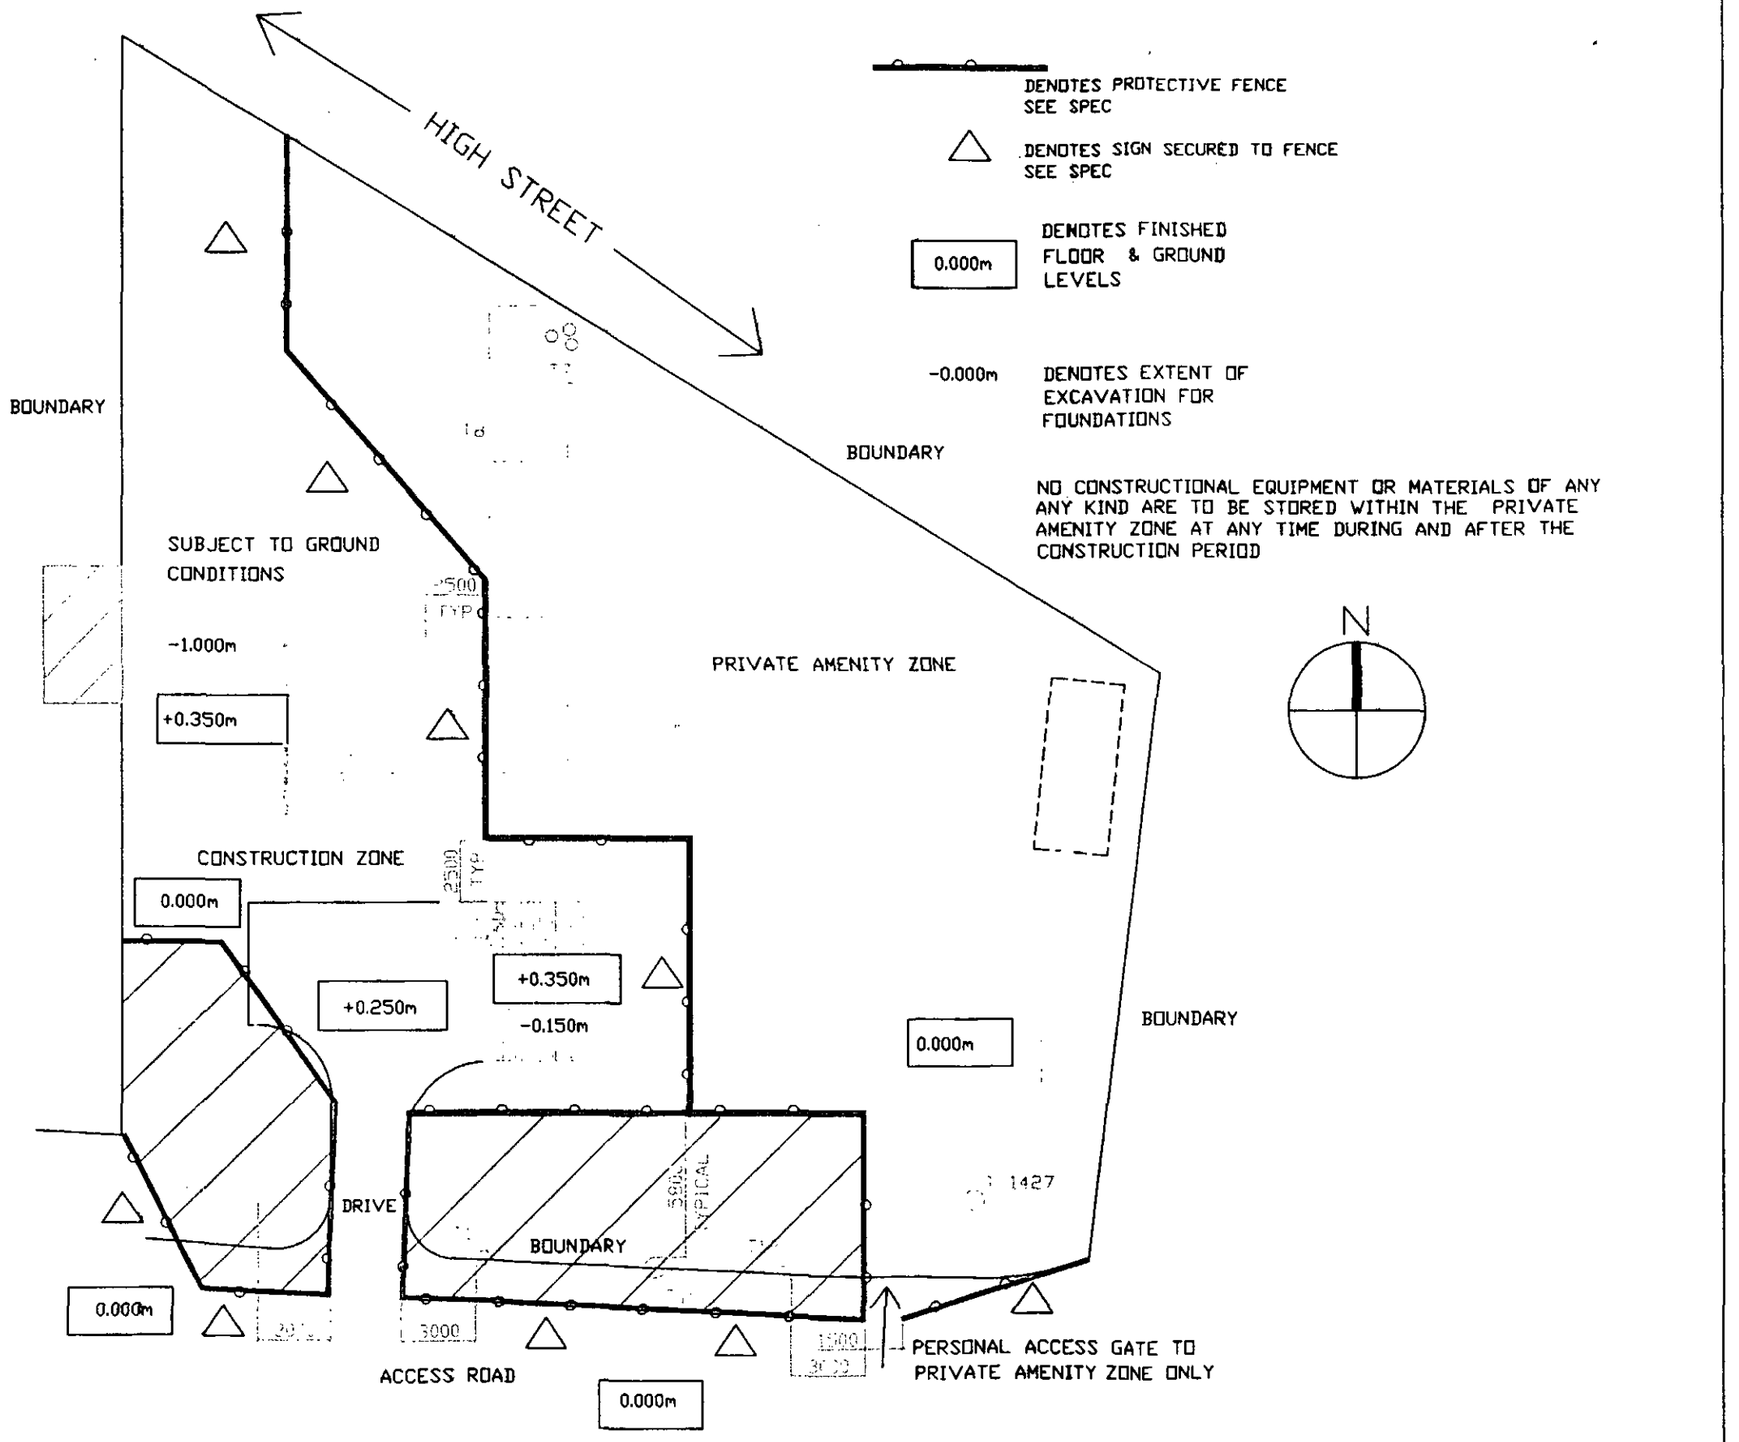

CLIENT MR & MRS F BRADDOCK THE PADDOCK HIGH STREET, THURNSCOE	TITLE SITE LAYOUT SHOWING LEVELS, DEMARCATION OF ZONES 1 & 2 WITH PROTECTIVE FENCING & SIGNS	Quill ARCHTECTURE ©	THIS DRAWING IS COPYRIGHT AND MUST NOT BE USED OR DISCLOSED IN ANY WAY EXCEPT WHERE AUTHORIZED IN WRITING BY QUILL ARCHITECTURE. TELEPHONE (01226) 755446 REG No 5210984	SCALE 1 : 250 / DATE 16/08/10 / DRG No CAD/QA/P1006	DRAWN AD / REV

DO NOT SCALE DRAWING | ALL DIMENSIONS IN MILLIMETRES | IF IN DOUBT ASK

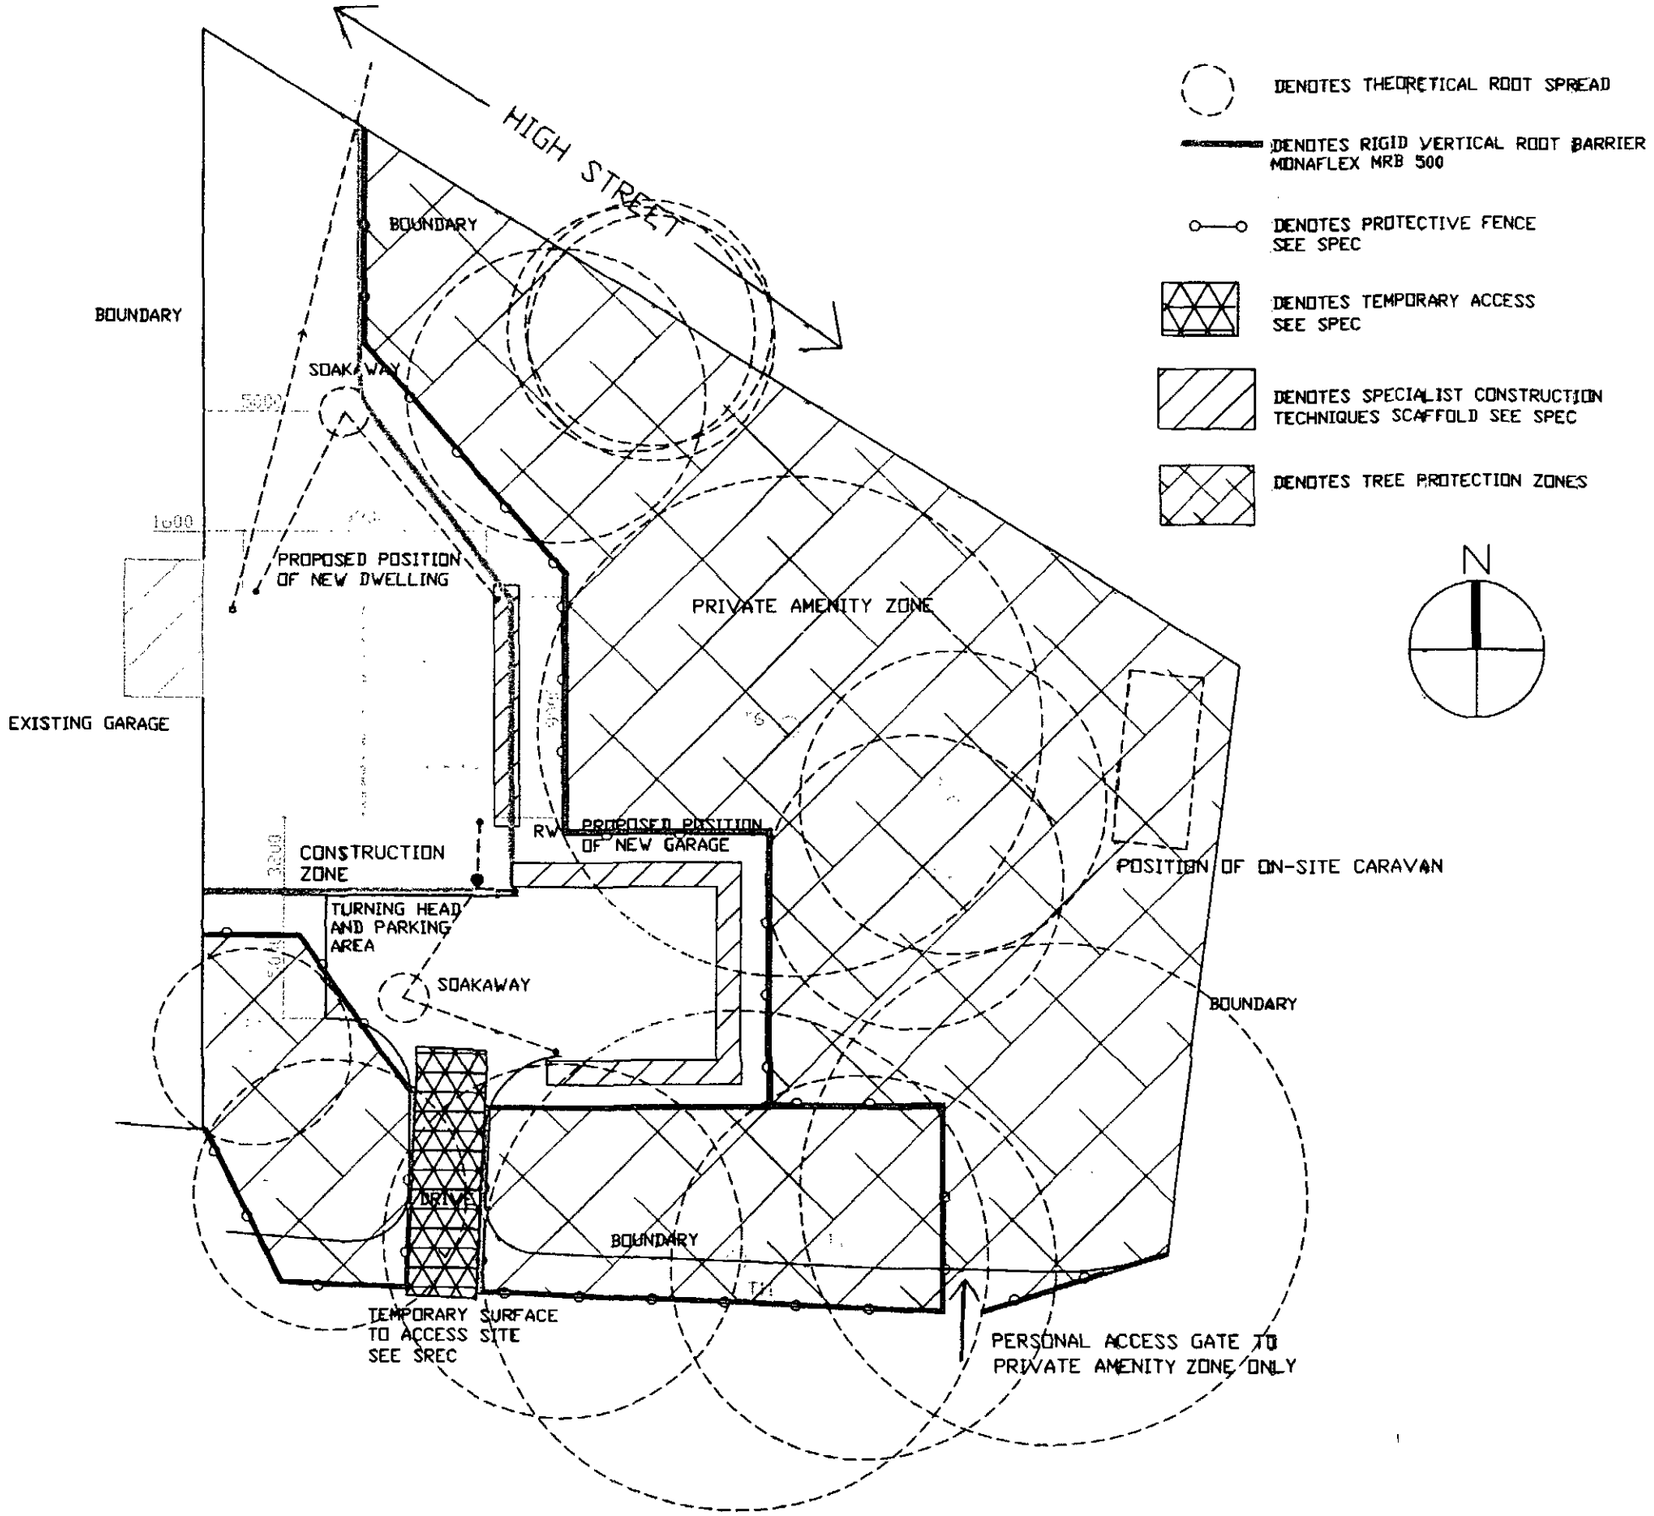

CLIENT
MR & MRS F BRADDOCK
THE PADDOCK
HIGH STREET, THURNSCOE

TITLE
SITE LAYOUT SHOWING PROTECTIVE MEASURES TO BE UNDERTAKEN FOR SITE ACCESS NO DIG CONSTRUCTION, & POSITION OF SCAFFOLD


Quill ARCHTECTURE ©

THIS DRAWING IS COPYRIGHT AND MUST NOT BE USED OR DISCLOSED IN ANY WAY EXCEPT WHERE AUTHORIZED IN WRITING BY QUILL ARCHITECTURE.

TELEPHONE (01226) 755446 REG No 5210984

SCALE 1 : 250	DRAWN	AD	
DATE 16/08/10	REV		
DRG No CAD/QA/P1007			

DO NOT SCALE DRAWING | ALL DIMENSIONS IN MILLIMETRES | IF IN DOUBT ASK

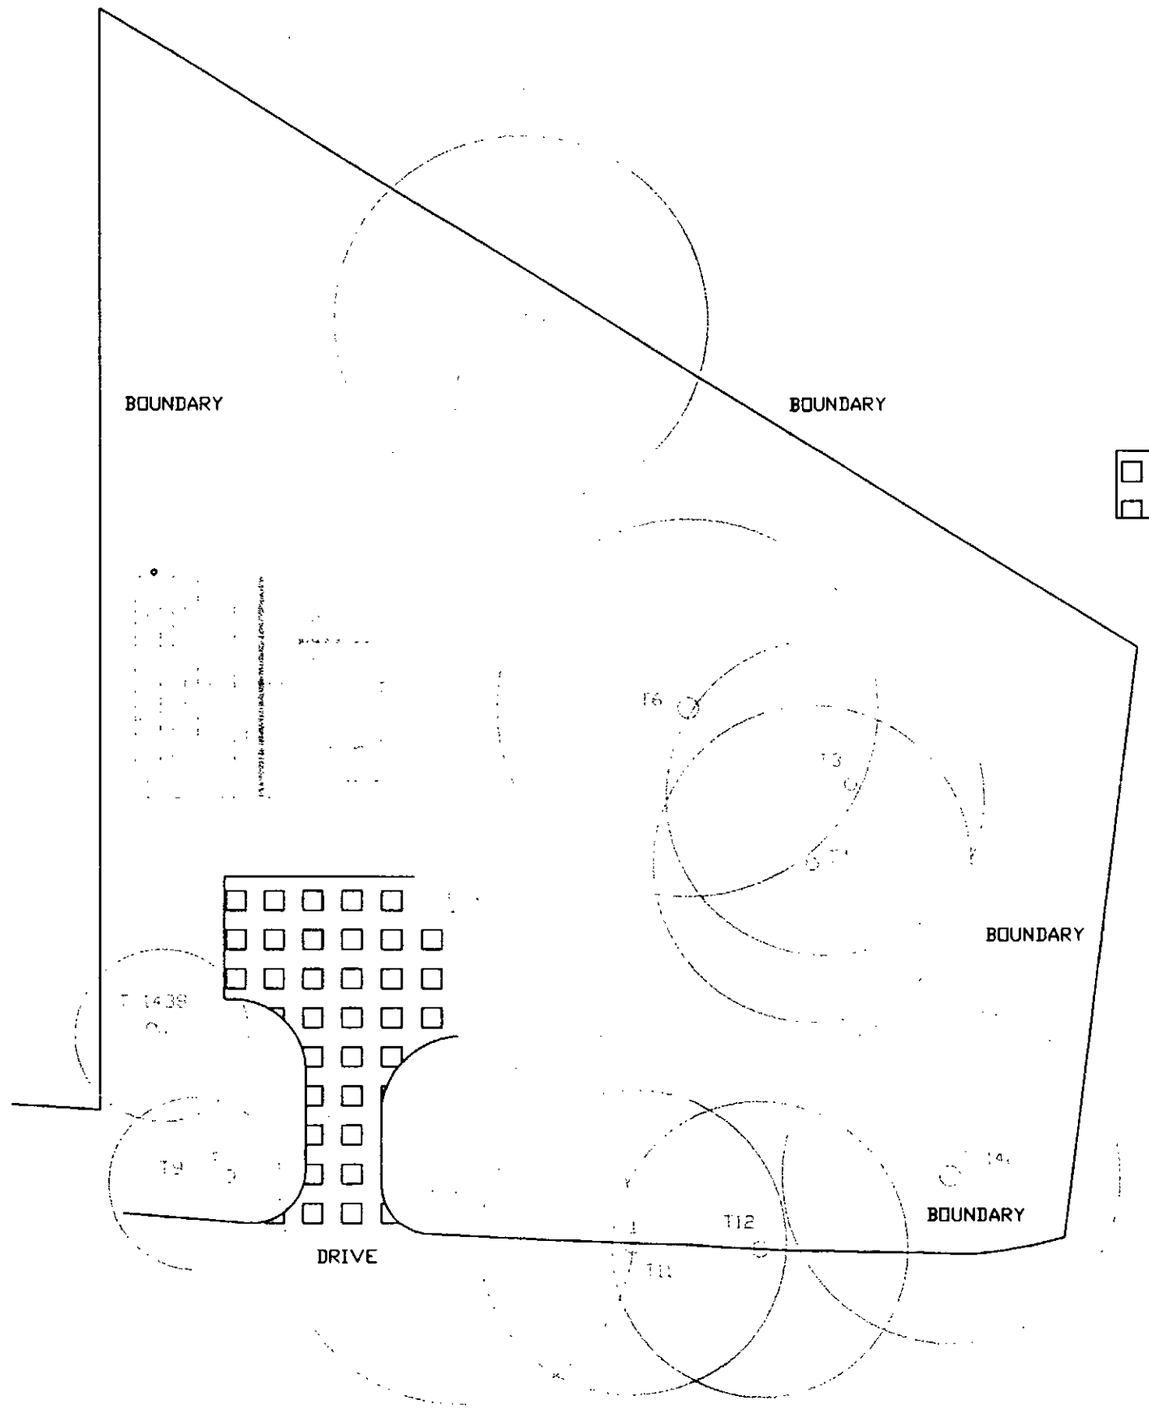

DENOTES EXTENT OF NO DIG DRIVE CONSTRUCTION WHEN ALL BUILDING WORK IS COMPLETE ON SITE AND THE DWELLING IS OCCUPIED

N

CLIENT MR & MRS F BRADDOCK THE PADDOCK HIGH STREET, THURNSCOE	TITLE SITE LAYOUT SHOWING AREA COVERED BY NO DIG CONSTRUCTION AND DEFINED BOUNDARIES	Quill ARCHTECTURE ©	THIS DRAWING IS COPYRIGHT AND MUST NOT BE USED OR DISCLOSED IN ANY WAY EXCEPT WHERE AUTHORIZED IN WRITING BY QUILL ARCHITECTURE. TELEPHONE (01226) 755446 REG No 5210984	SCALE 1 : 250 DATE 18/08/10 DRG No CAD/QA/P1008	DRAWN AD REV