




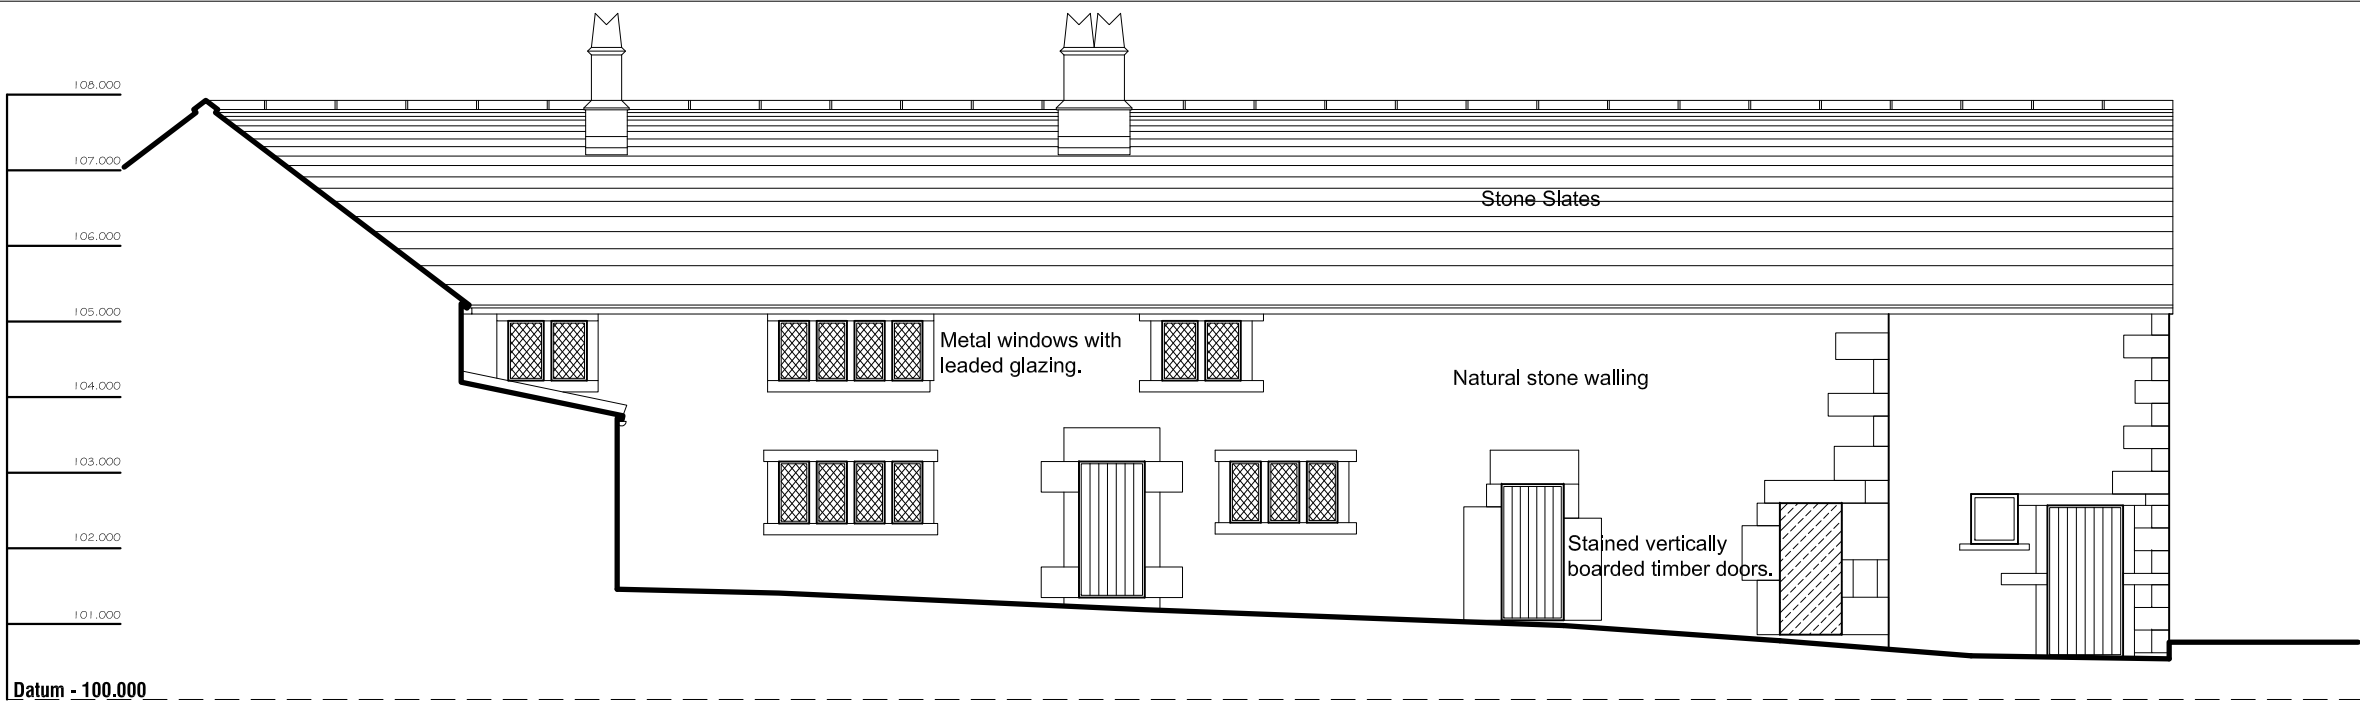


INNER SOUTH ELEVATION

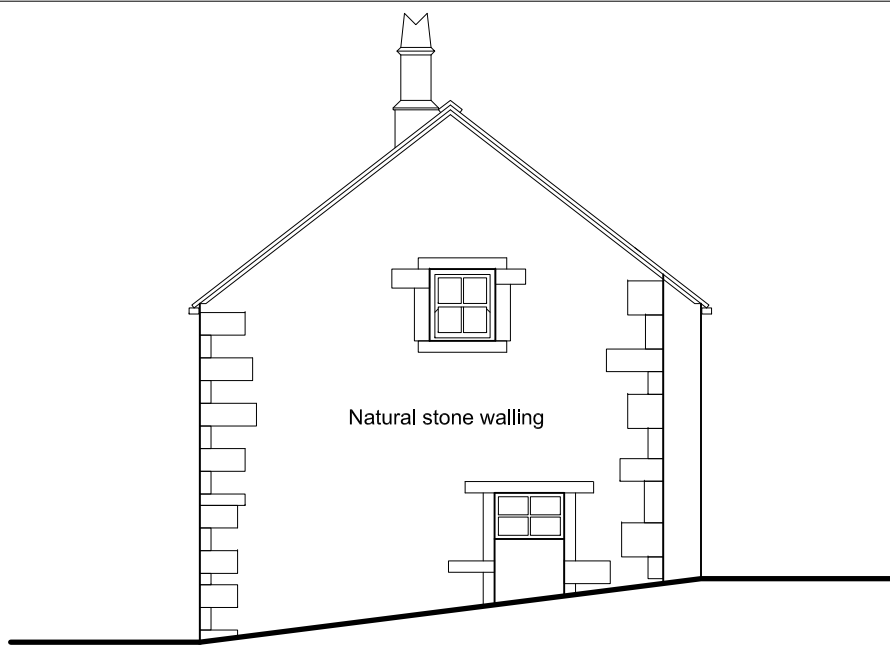


EAST ELEVATION

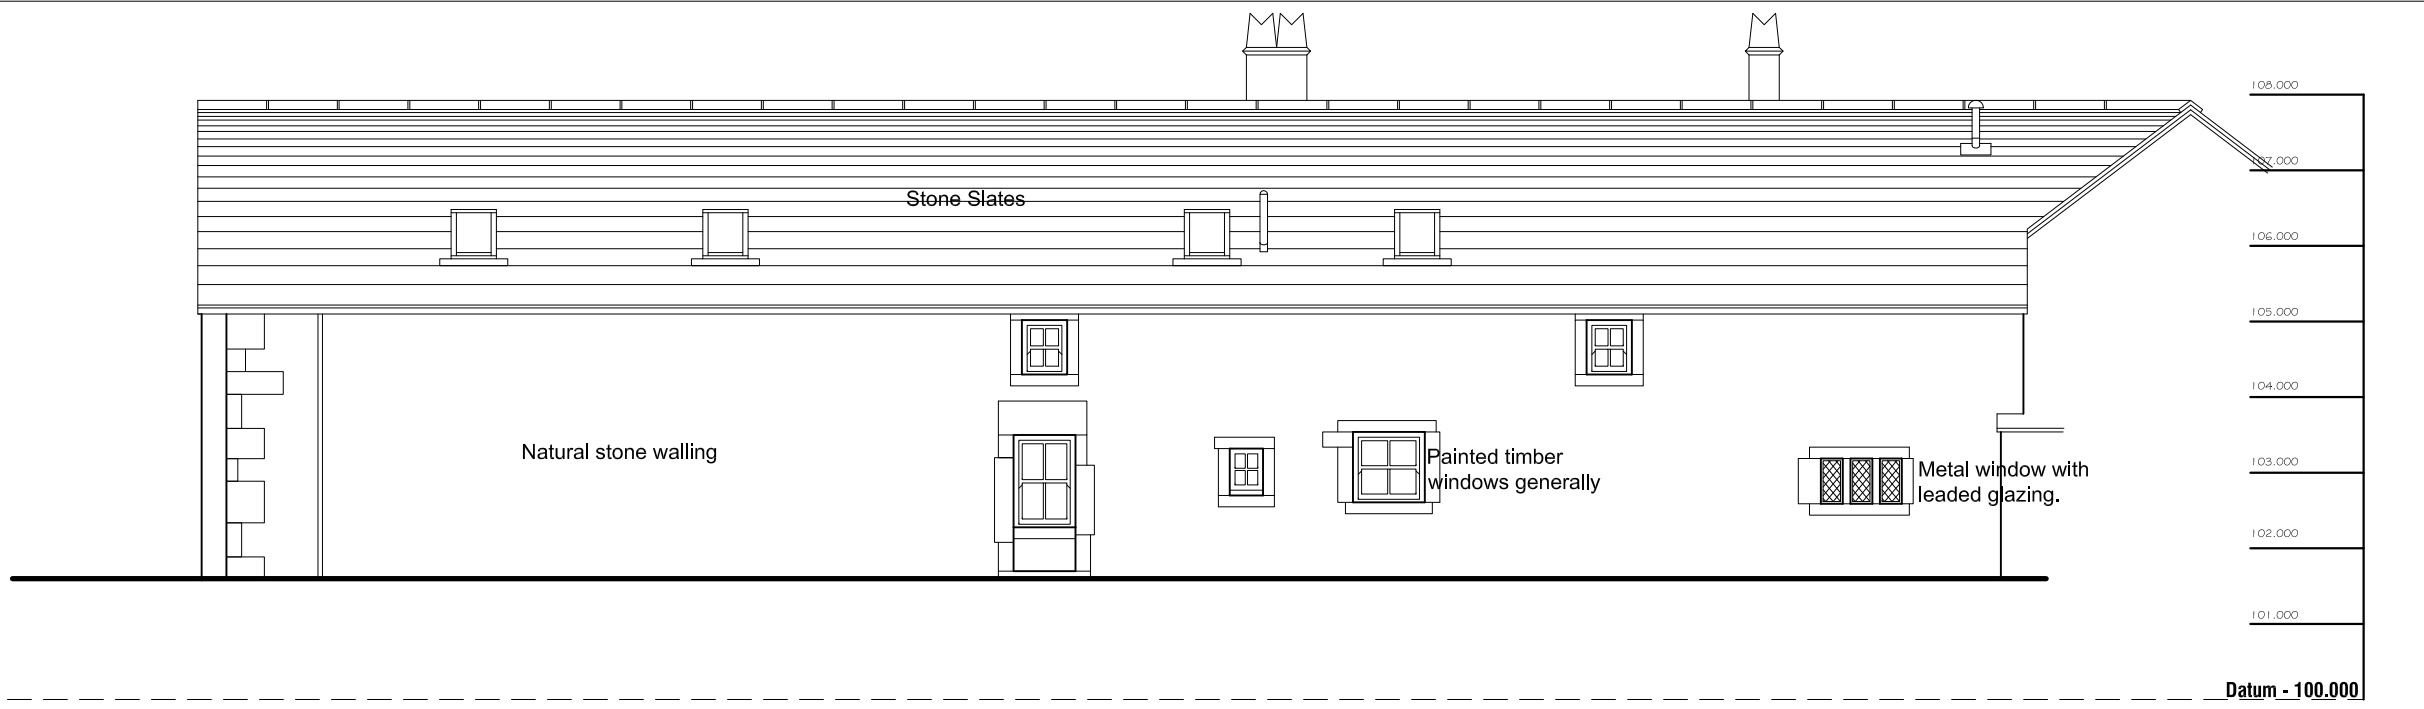


NORTH ELEVATION

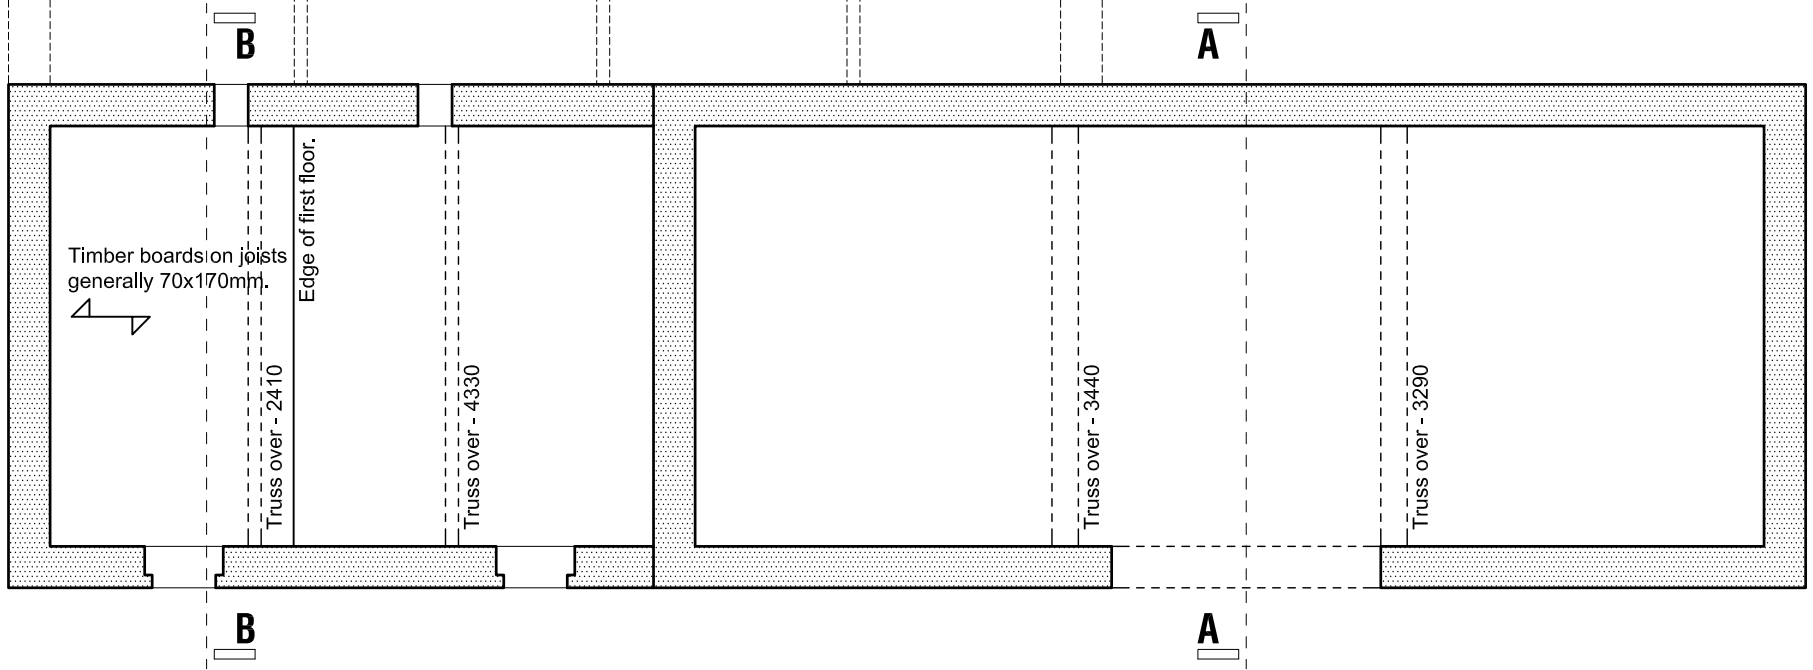


FIRST FLOOR PLAN

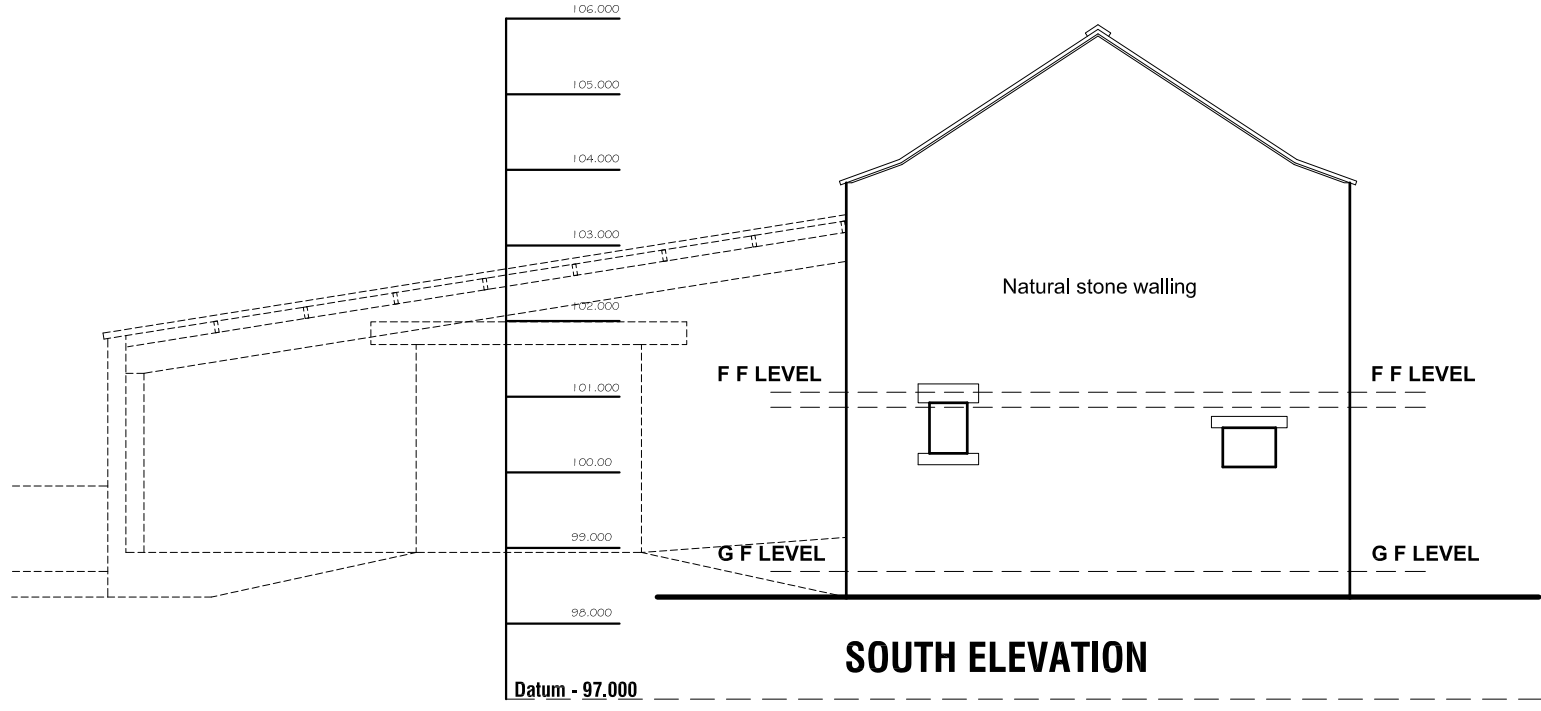


SOUTH ELEVATION

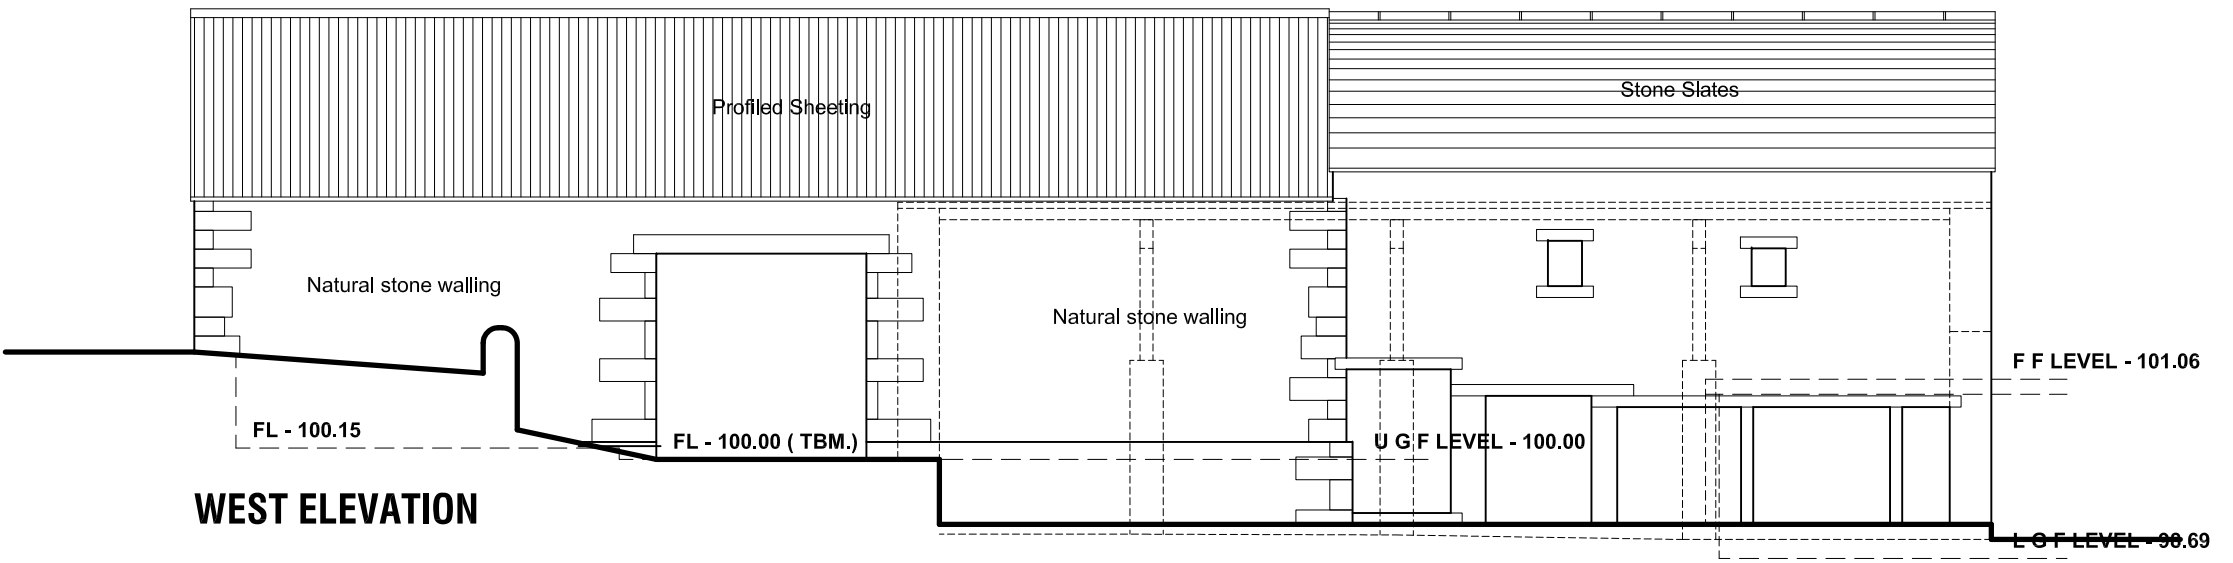


WEST ELEVATION

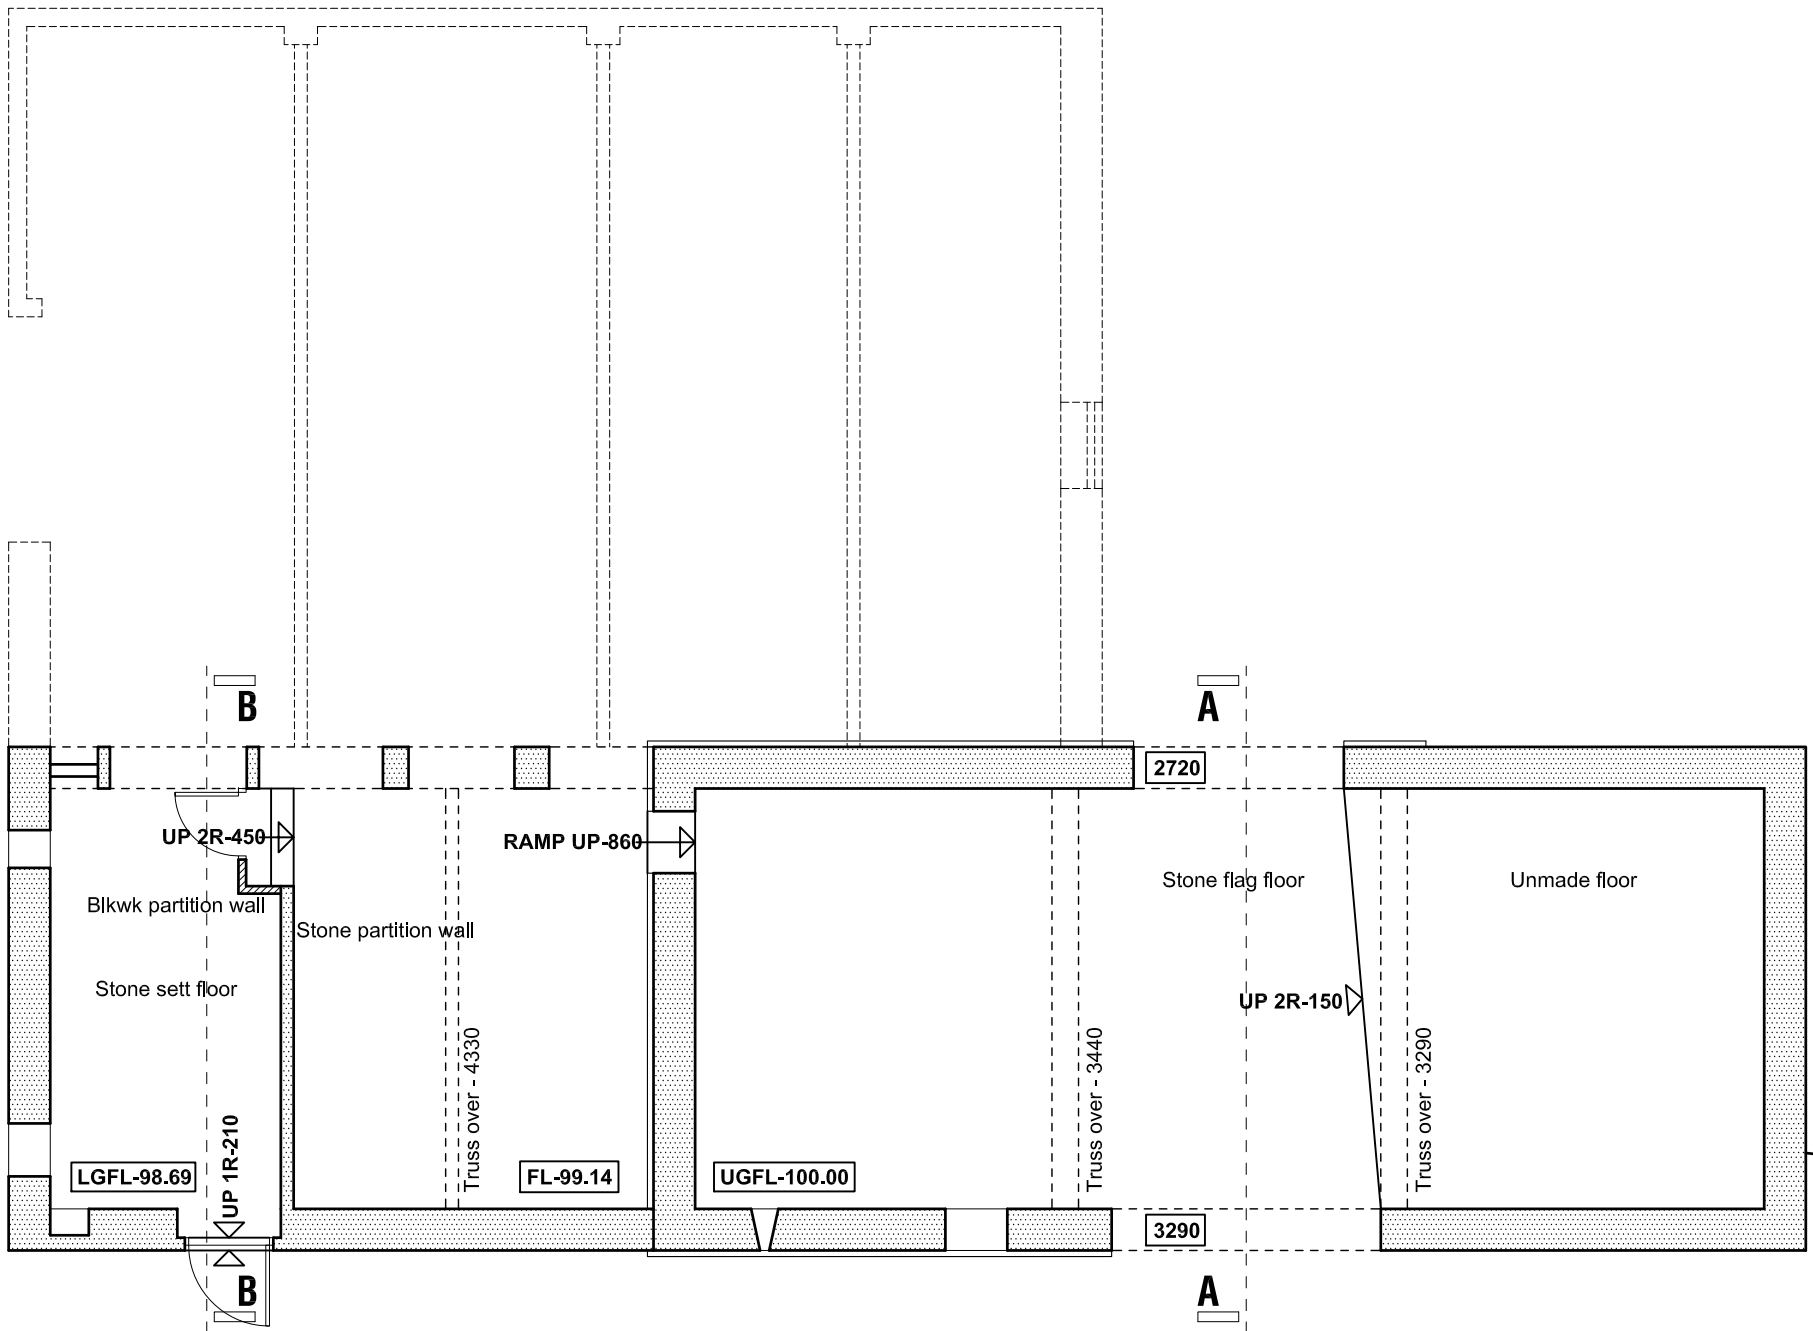


GROUND FLOOR PLAN

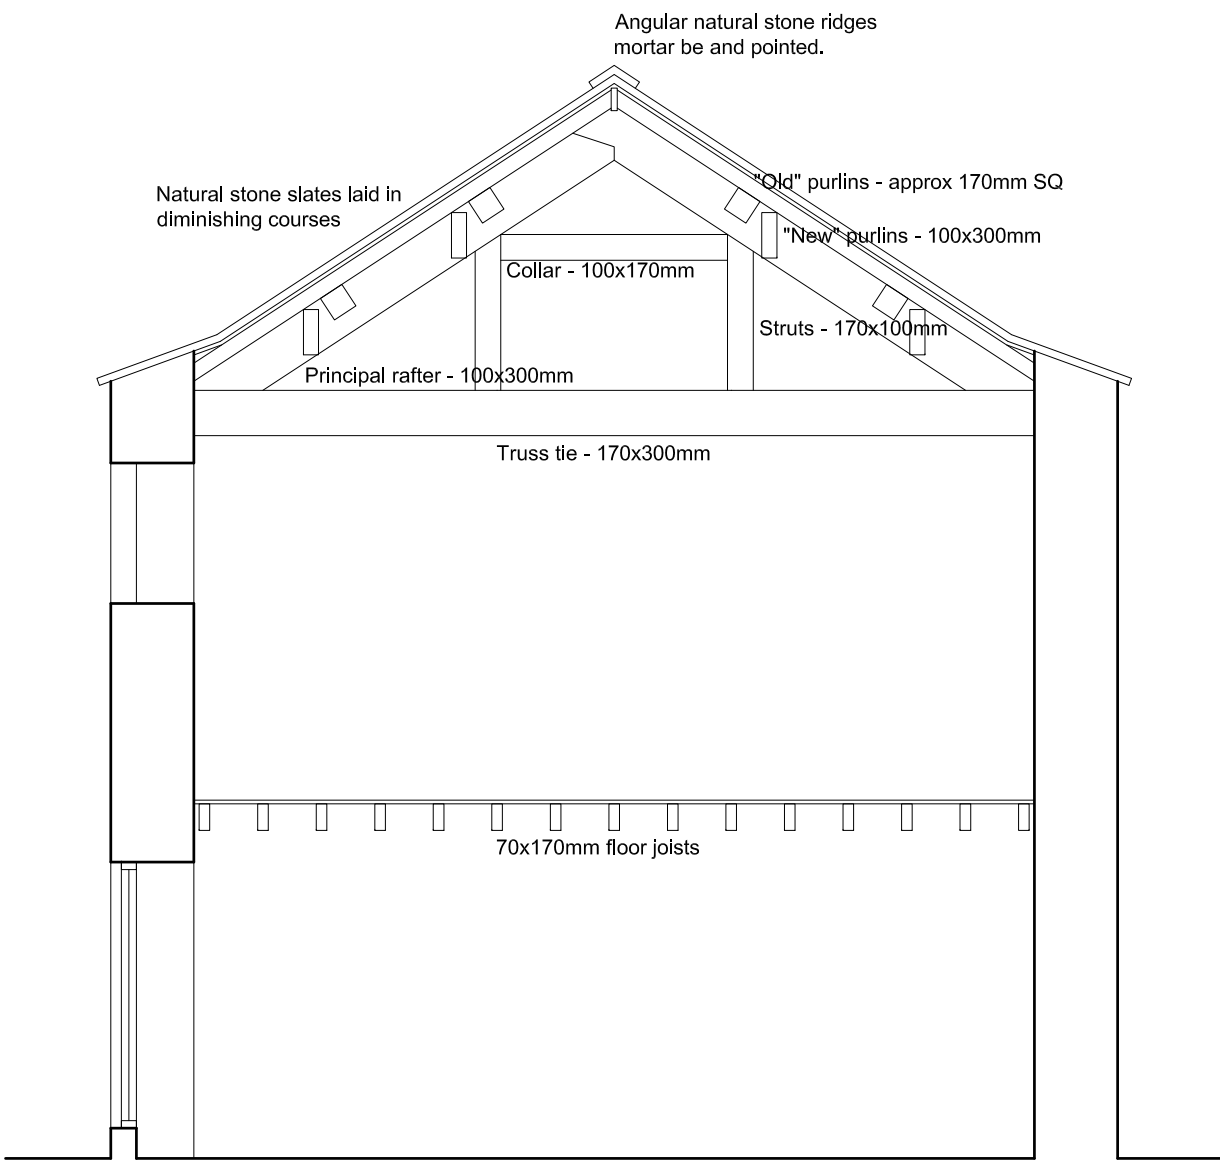


SECTION BB

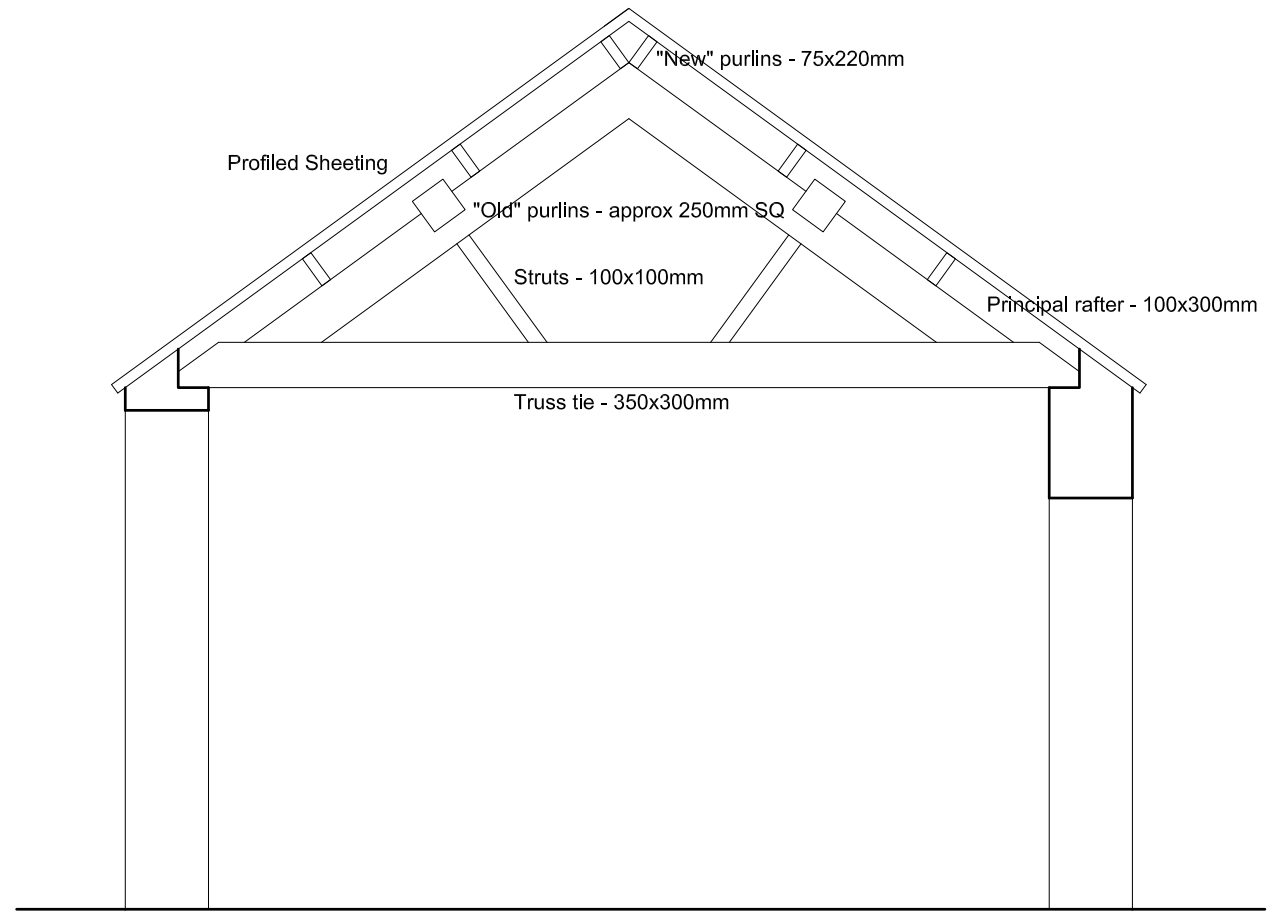

SECTION AA

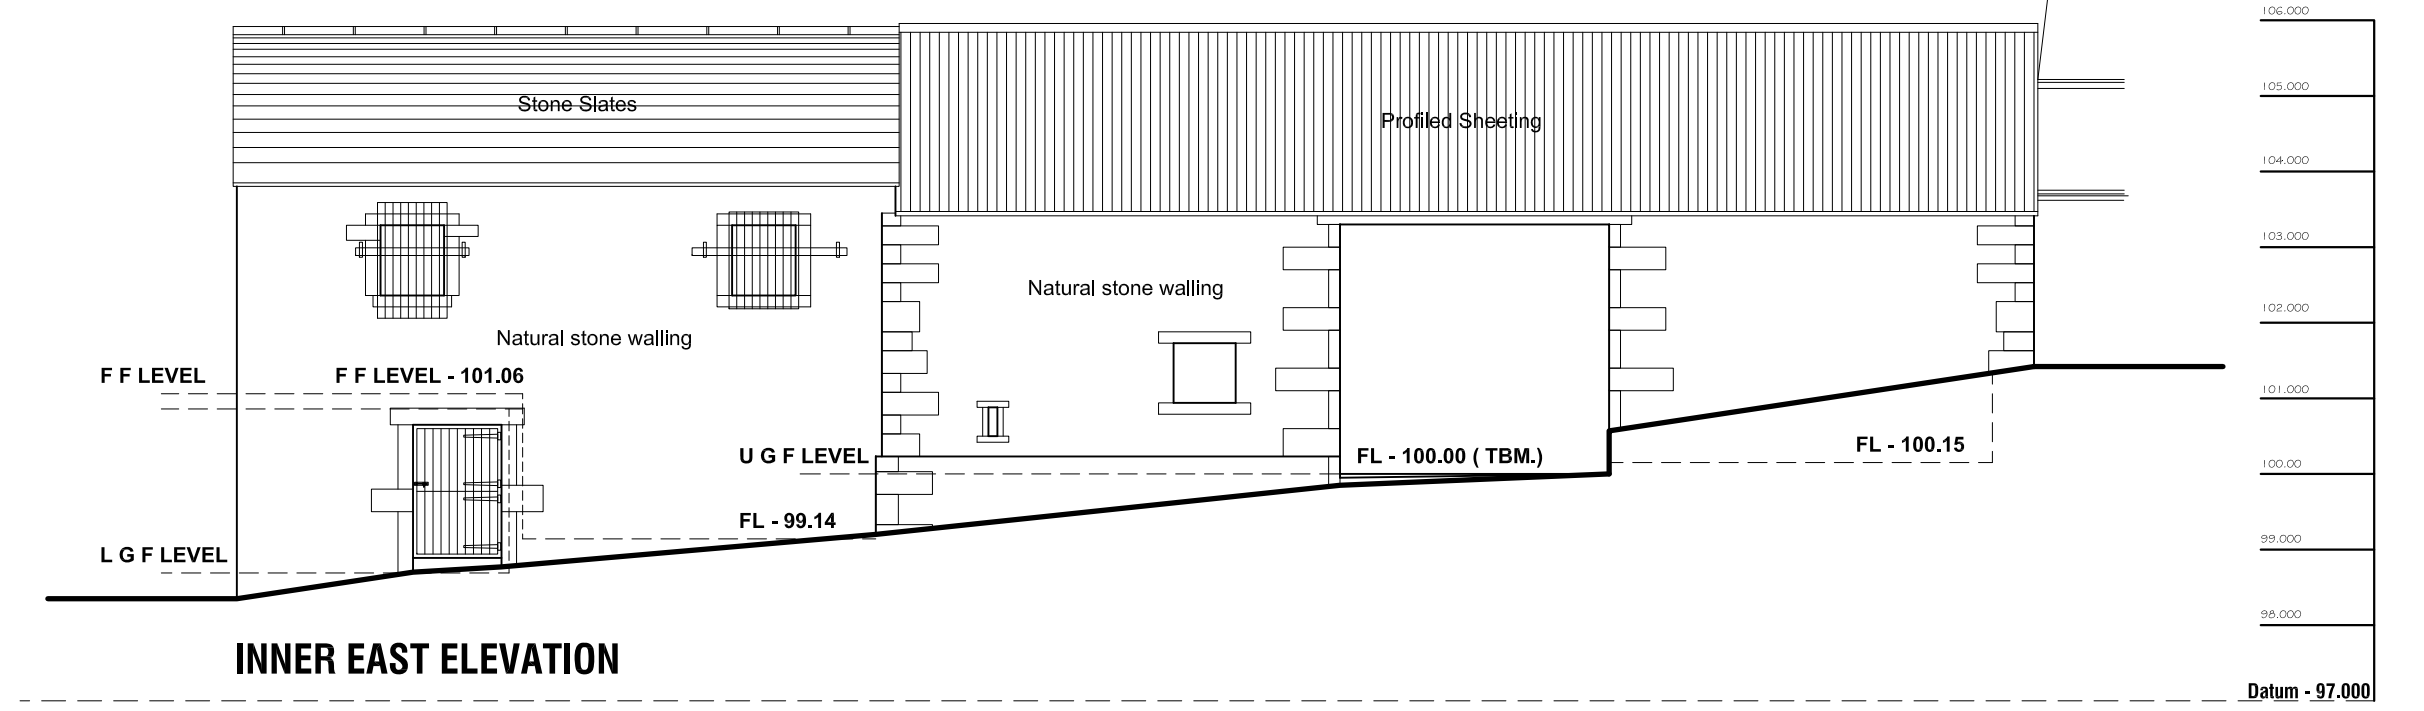

INNER EAST ELEVATION

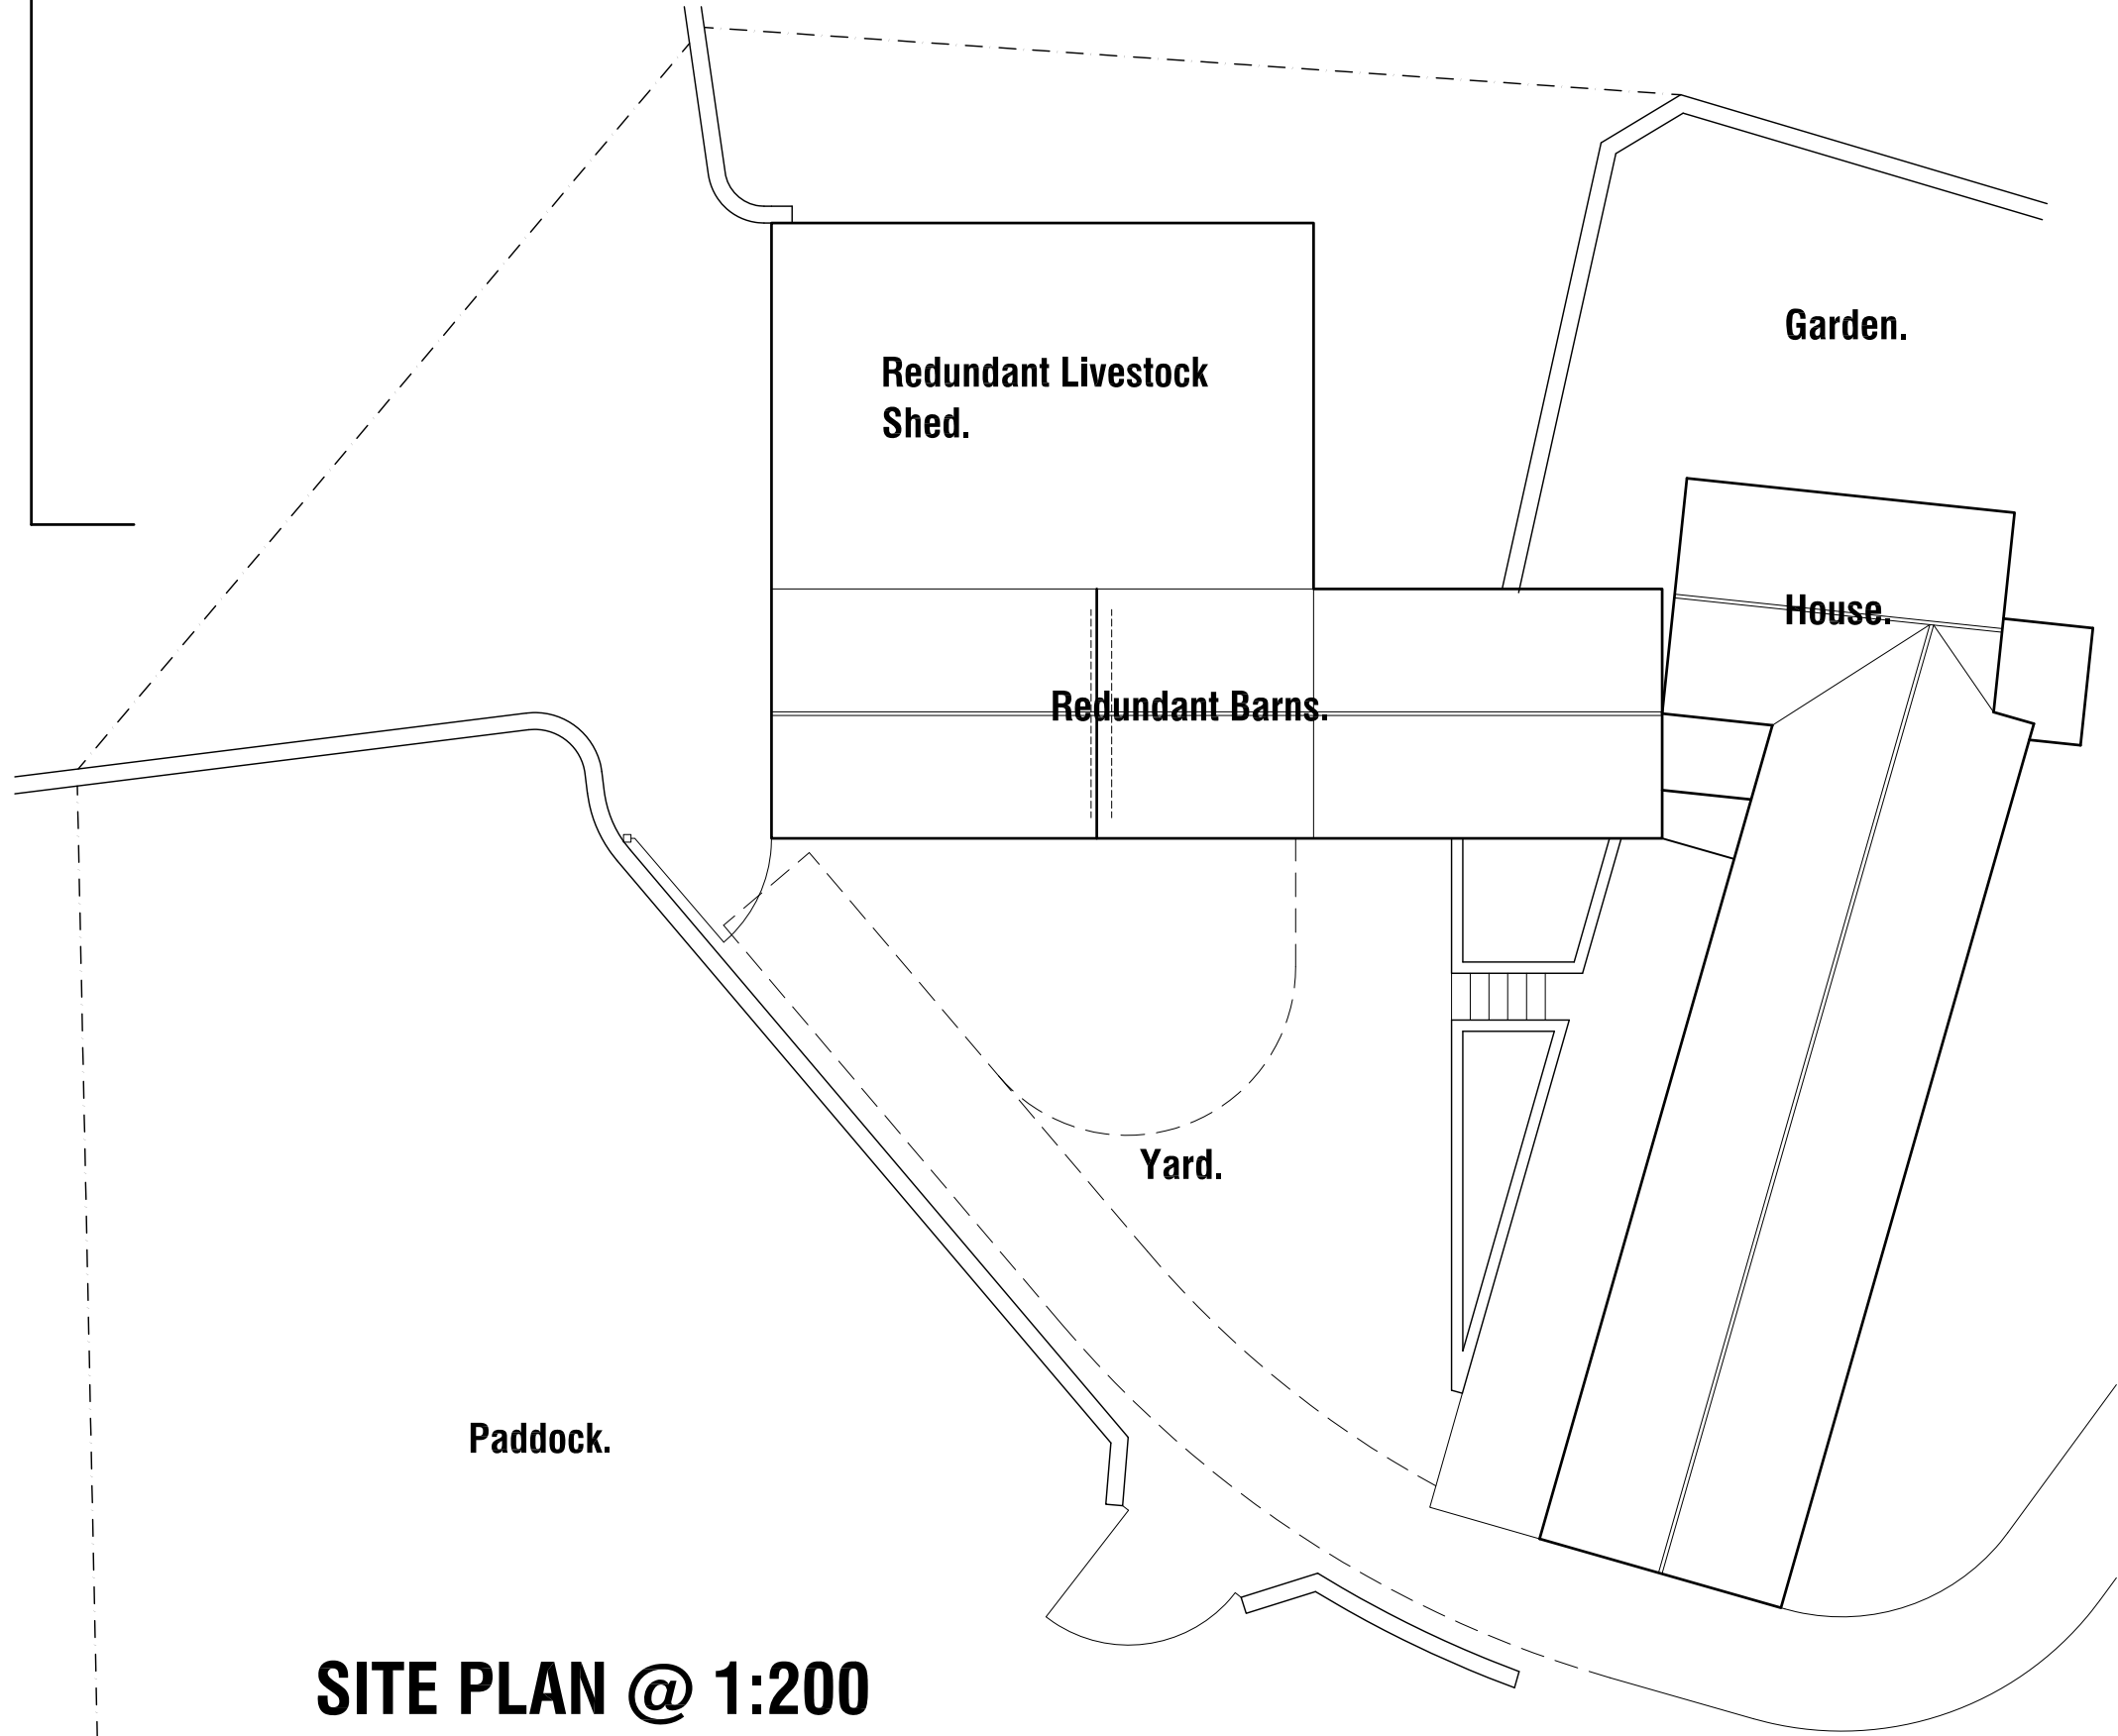

SITE PLAN @ 1:200

Revision	Date	Description
----------	------	-------------

DICK ROYD FARM, CLIFF LANE,
OFF BROOK HILL LANE, CARLECOTES,
SHEFFIELD, S36 4TG.

SURVEY

PLANS SECTION AND ELEVATIONS

Mr & Mrs Foster



JE Architectural Ltd
23 Windmill Road, Wombwell,
Barnsley, S73 8PW.
Tel: 01226 754507
Email: jeahd@btconnect.com

This drawing and the copyright is the Architectural Company's property and maybe used or reproduced only by agreement. All Dimensions in Millimetres Unless specified otherwise and subject to verification on site.

Scale(s): 1:50 & 1:100@A1	Date: APRIL 2012
Ref: 201144	Drwg No: 02