## NOTES

1. DO NOT SCALE - Use figured dimensions only.
2. All dimensions shown are in millimetres unless otherwise stated.
3. The Contractor is to verify all dimension on site before commencing work or preparing shop drawings.
4. This drawing is to be read in conjunction with all Engineers and Architects drawings and specifications.

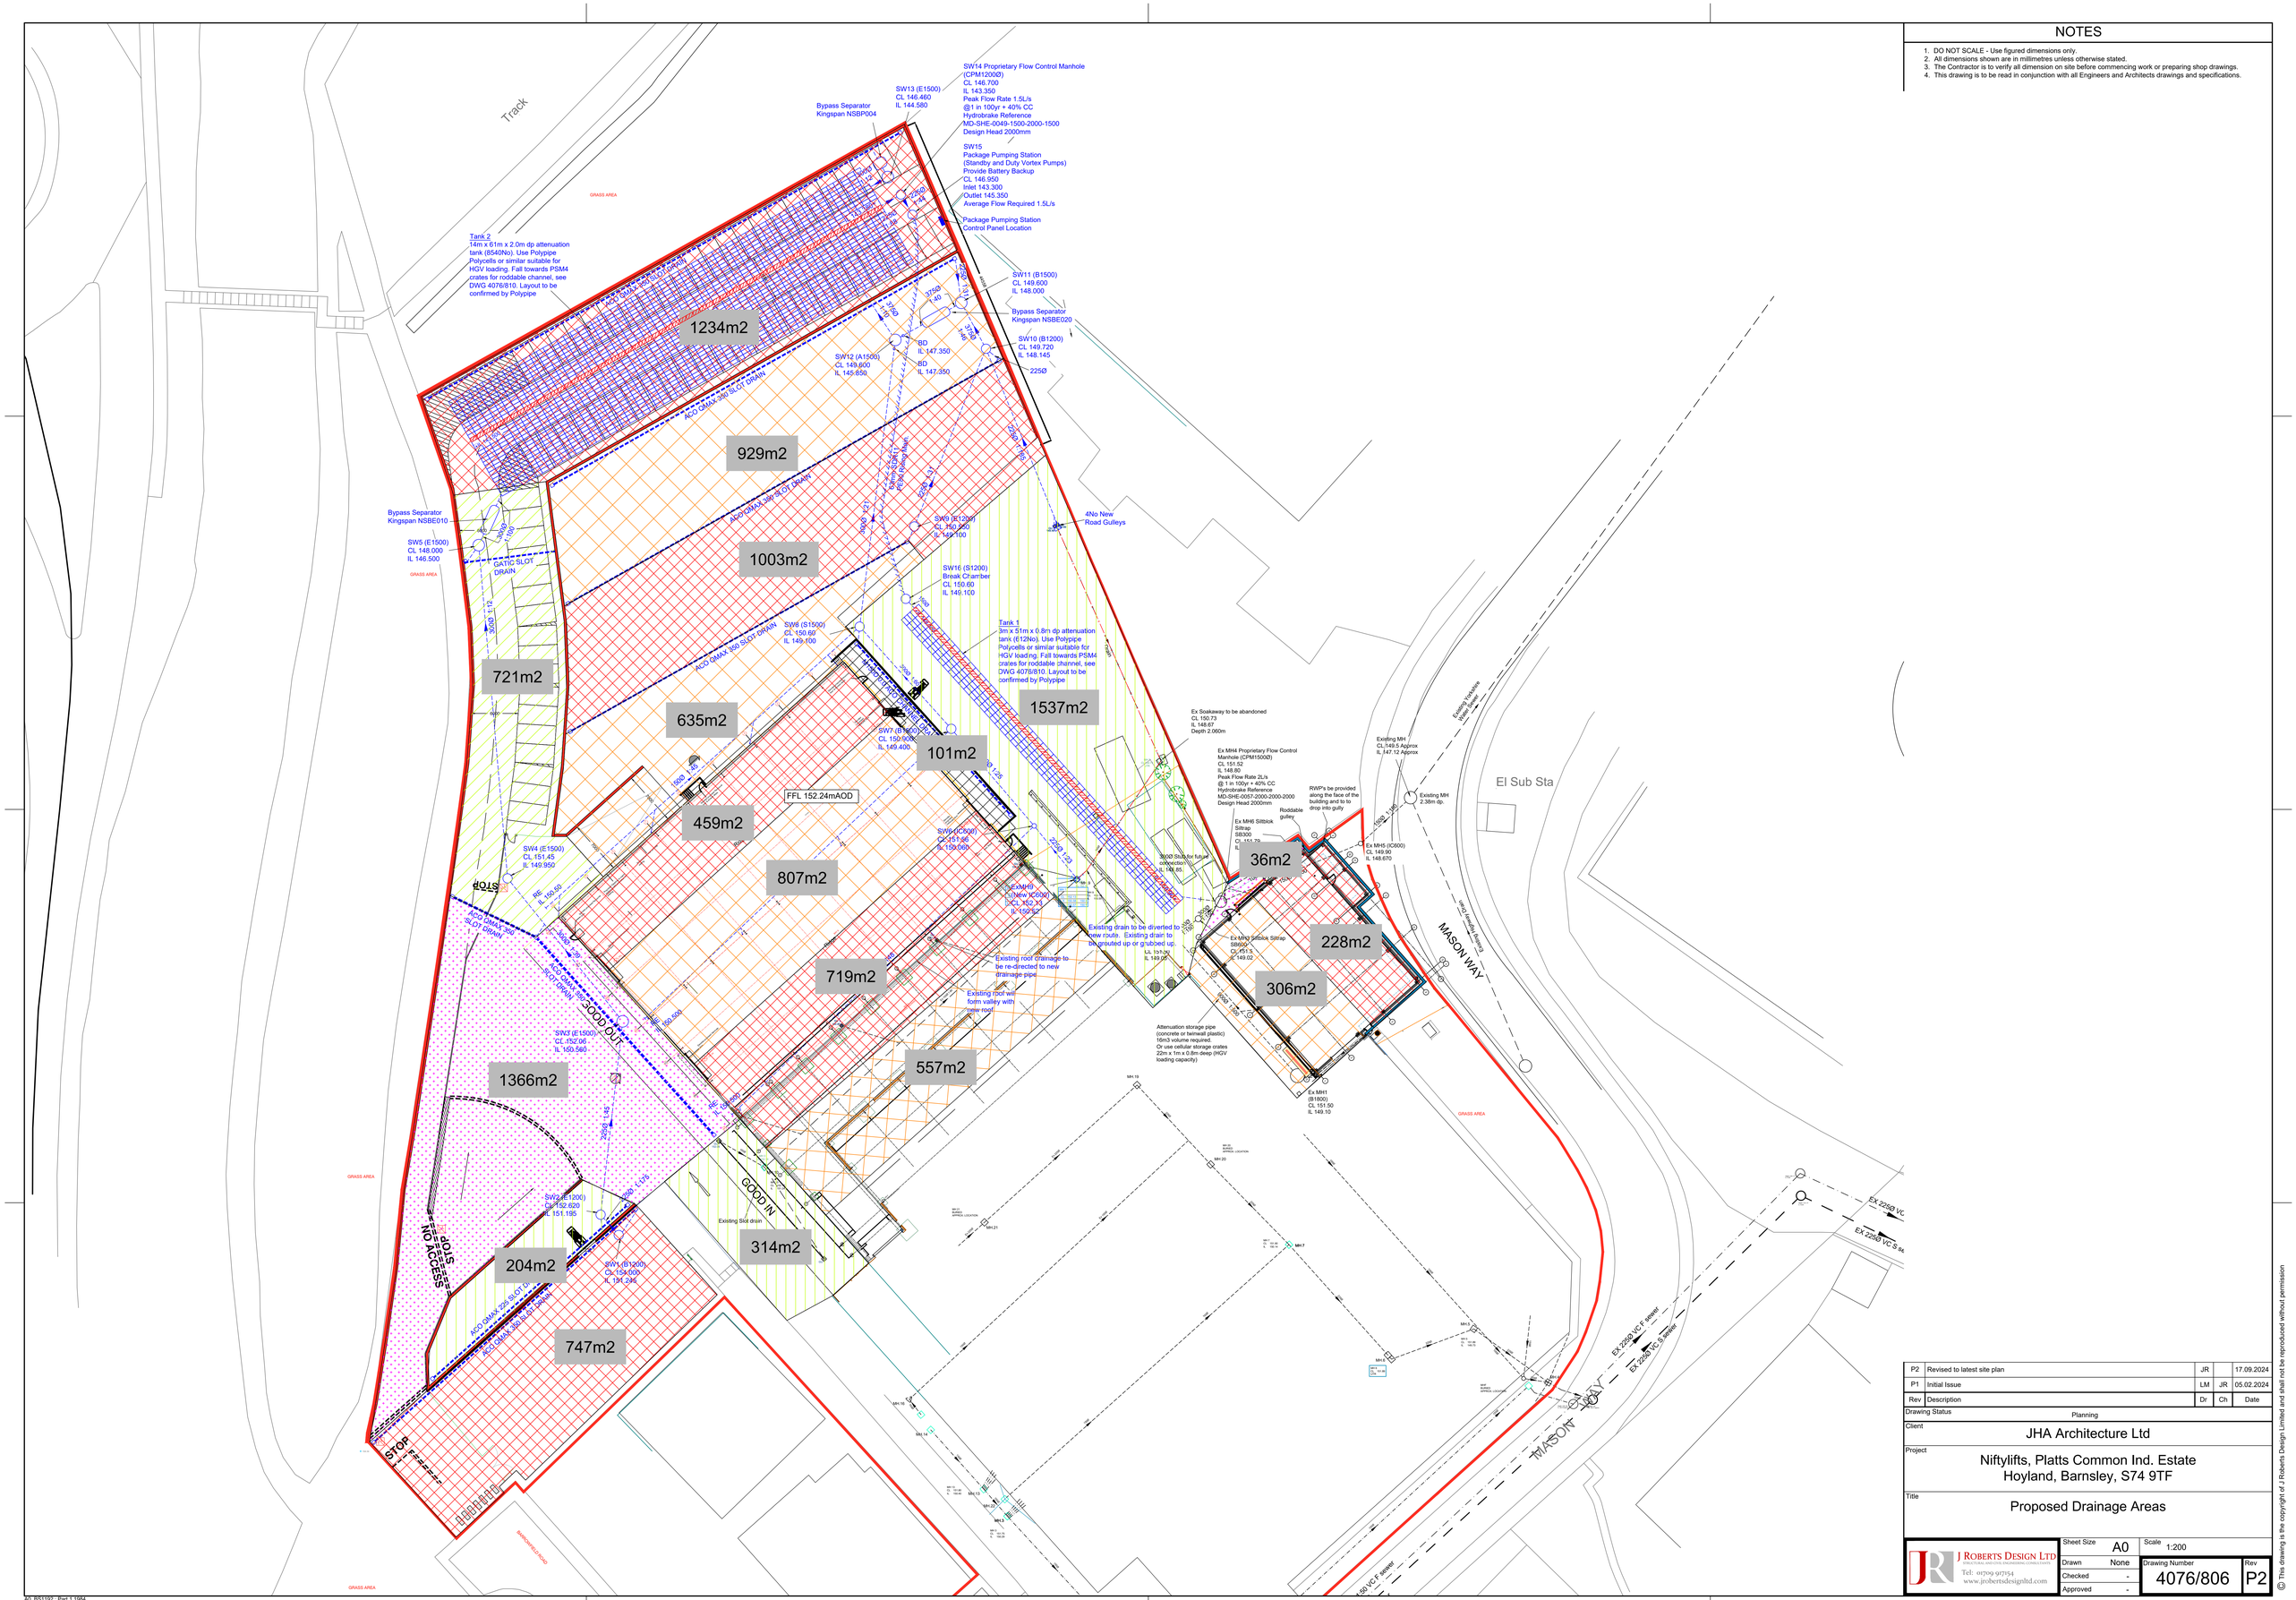


| Rev | Description | Dr | Ch | Date |
|---|---|---|---|---|
| P2 | Revised to latest site plan | JR | | 17.09.2024 |
| P1 | Initial Issue | LM | JR | 05.02.2024 |

Drawing Status: Planning

Client: JHA Architecture Ltd

Project: Niftylifts, Platts Common Ind. Estate
Hoyland, Barnsley, S74 9TF

Title: Proposed Drainage Areas


J Roberts Design Ltd
Specialist Drainage Engineering Consultants
Tel: 01709 917154
www.jrobertsdesignltd.com


| | |
|---|---|
| Sheet Size | A0 |
| Scale | 1:200 |
| Drawn | None |
| Checked | - |
| Approved | - |
| Drawing Number | 4076/806 |
| Rev | P2 |

© This drawing is the copyright of J Roberts Design Limited and shall not be reproduced without permission

A0 BS1192 : Part 1 1984