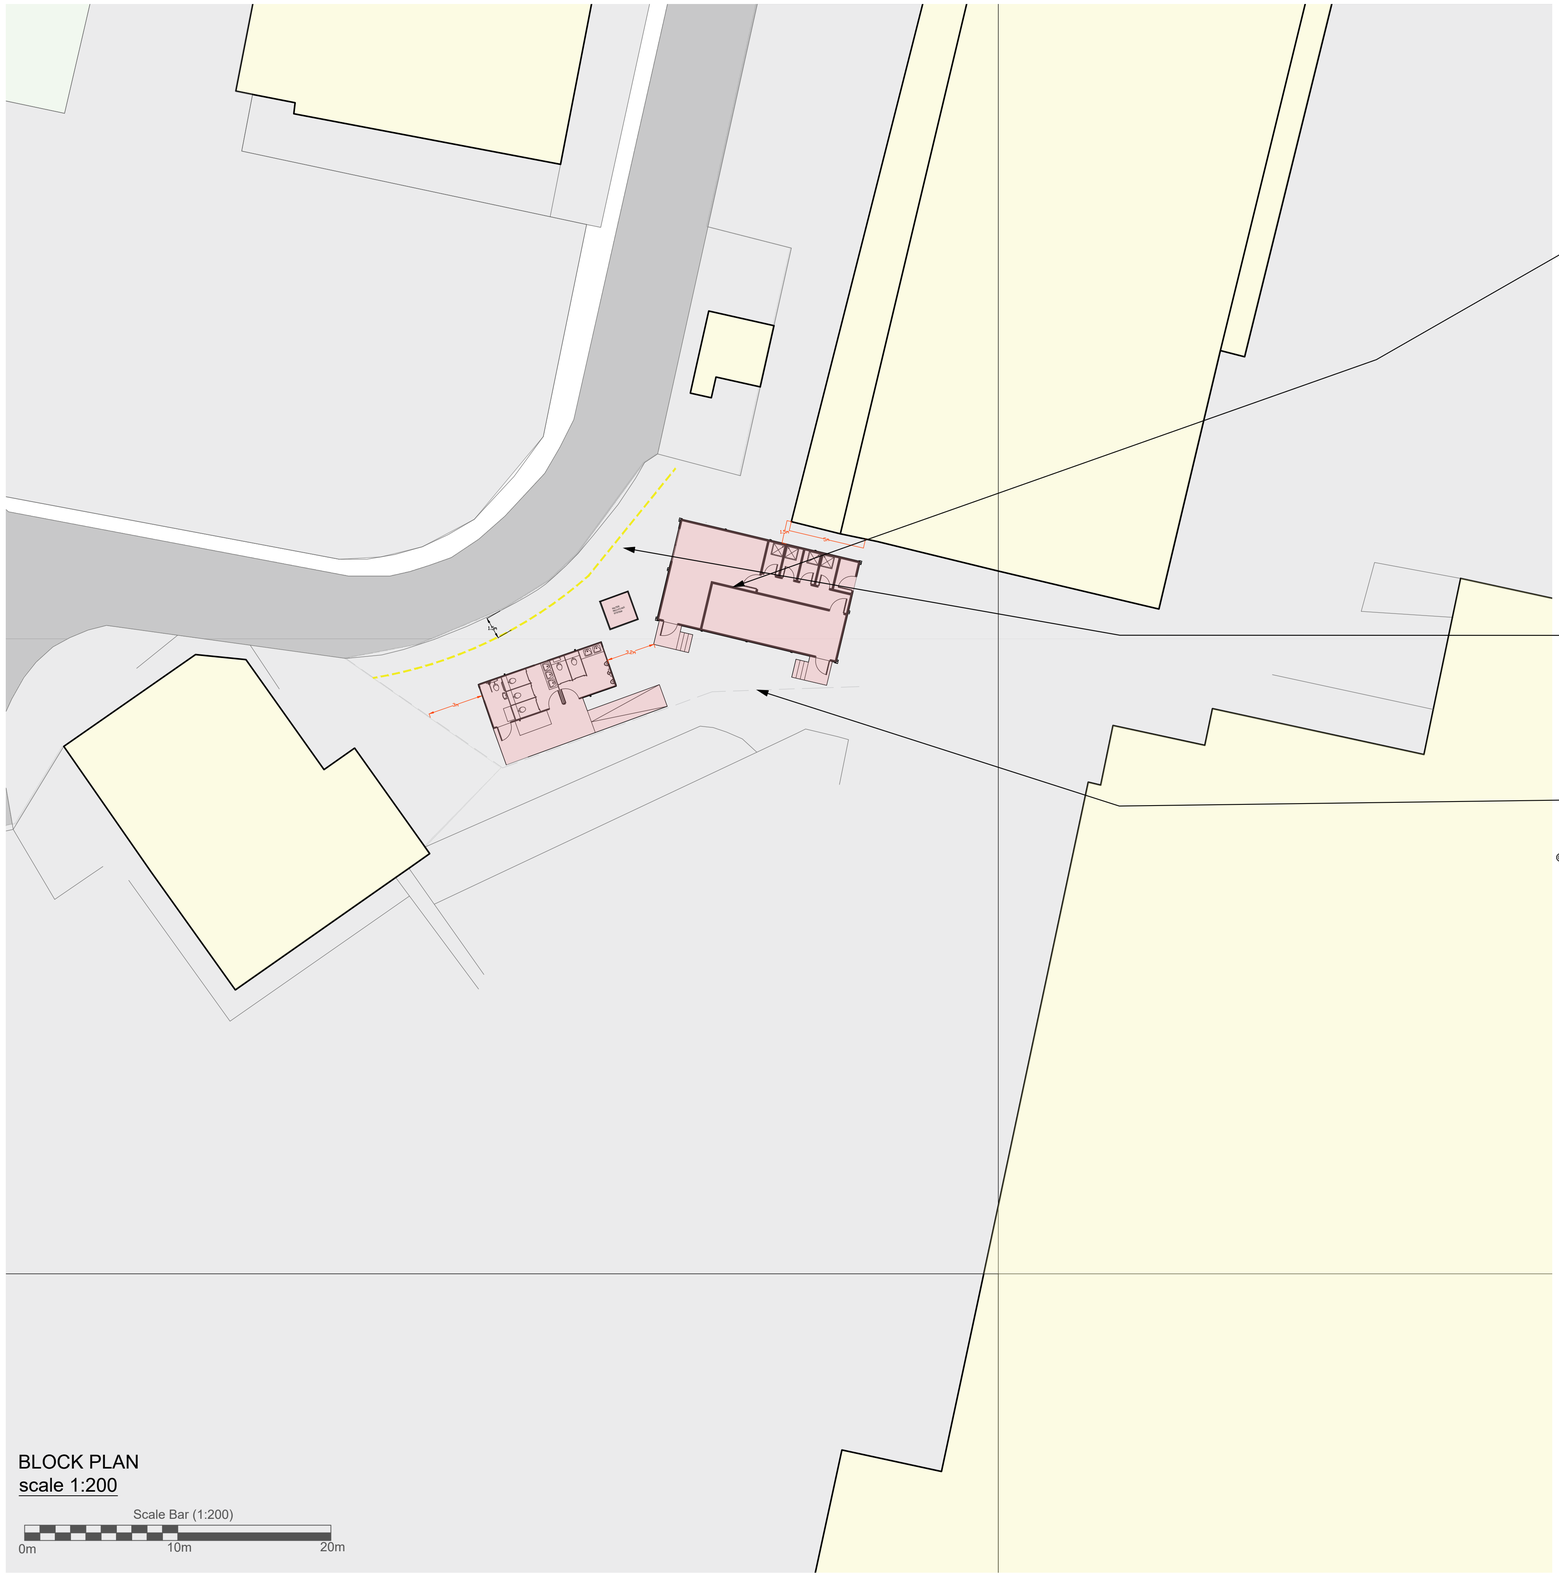

BLOCK PLAN
scale 1:200

Scale Bar (1:200)
0m 10m 20m

N

Proposed location of 2nr single storey Portakabin Ltd buildings

Proposed vehicle barrier relocation

Existing vehicle barrier to be relocated



LOCATION PLAN
scale 1:1250

Scale Bar 1:1250
0m 25m 50m 100m 200m

© Crown Copyright 2020 OS Licence no.100041041
Reproduction in whole or in part is prohibited
without the prior permission of Ordnance Survey.

NOTES:
- Site plan is based on existing Ordnance Survey information
- Responsibility is not accepted for errors made by others in scaling from this drawing. Contractors must check all dimensions on site. Discrepancies must be reported to the drawing owner before proceeding.

KEY:
- Application Boundary
- Area owned by client but not in application
- Proposed fencing

Portakabin Limited 2000
This drawing is the property of Portakabin Limited, it must not be copied or reproduced or divulged to anyone without written permission.

Portakabin

Title
Proposed Location & Block Plan

Michelmersh Brick Holdings
at Clayburn Road, Grimethorpe, Barnsley , South Yorkshire, S72 7BE

Date: 29th January 2024

Scale : 1:200 & 1:1250 @ A1

Drawing Number
TSLP420063915

Rev.	Date	Notes
A	17.01.24	Toilet block rotated 180°
B	29.01.24	Vehicle barrier relocated Water treatment relocated