


PROPOSED:

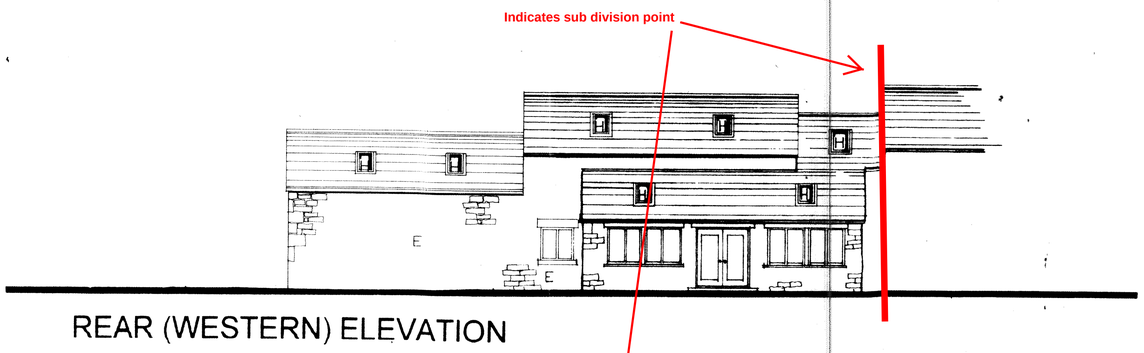


REAR (WESTERN) ELEVATION

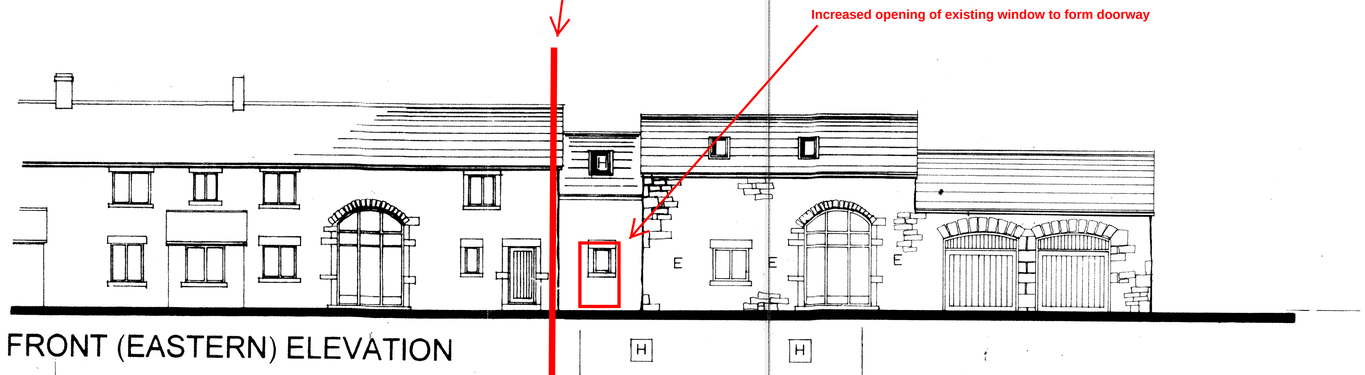


FRONT (EASTERN) ELEVATION

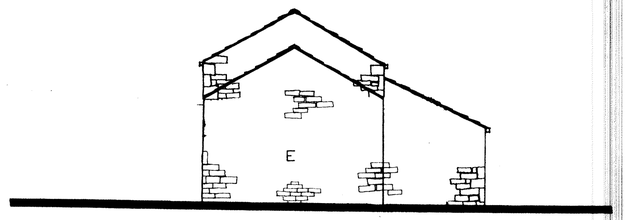


GABLE (NORTHERN) ELEVATION

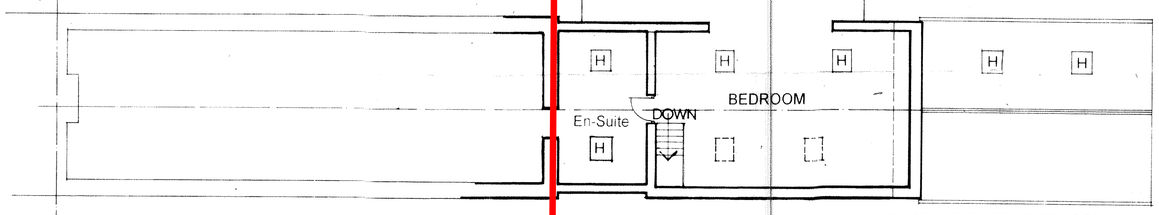

FIRST FLOOR LAYOUT PLAN

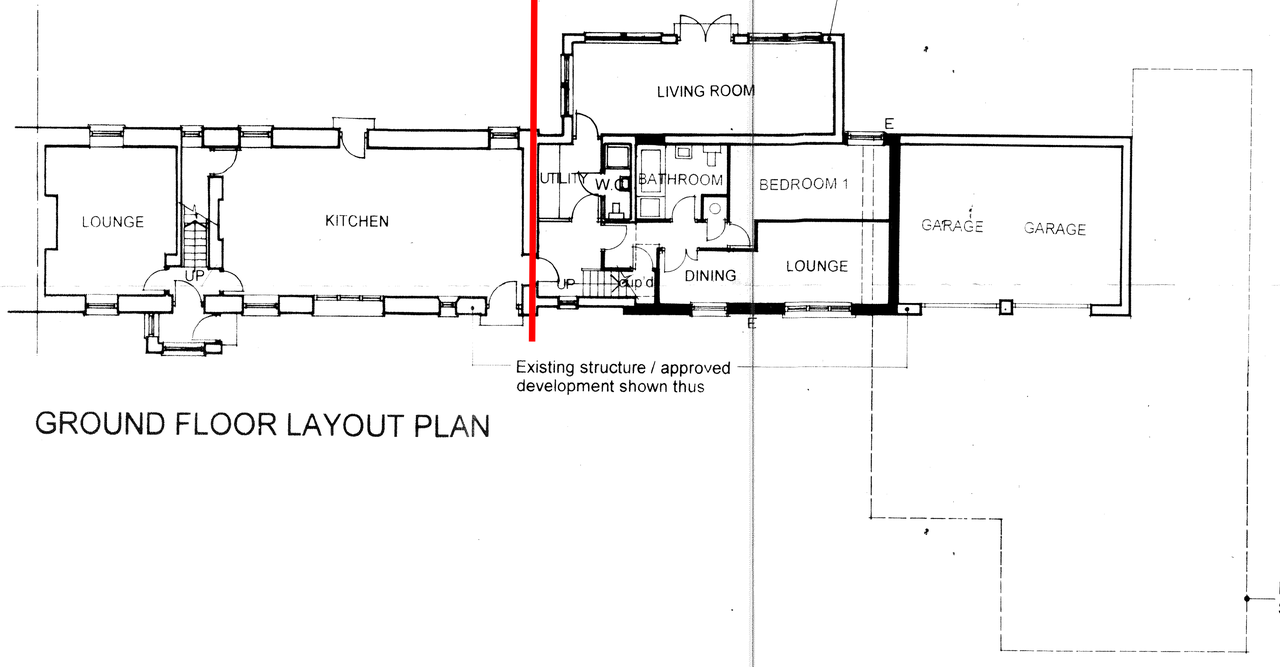

GROUND FLOOR LAYOUT PLAN

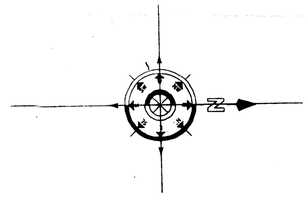

SCHEDULE OF PROPOSED FINISHES:

E - COURSED STONEWORK TO MATCH EXISTING BUILDING (TO APPROVED SAMPLE)
F - WINDOW FRAMES (TO MATCH EXISTING BUILDING)
G - DOORS TO BE VERTICALLY BOARDED TIMBER (TO MATCH EXISTING)
H - NEW CONSERVATION LIGHTS (TO EXISTING BUILDING)
J - ROOF TILES TO MATCH EXISTING - SLATE ROOF TILES (TO APPROVED SAMPLE)

N.B: All finishes and samples of the same to be approved by The Local Authority Planning Department
Proposed Extension 46 sq.m.

BARNSLEY Metropolitan Borough Council
12 APR 2004
APPROVED TOWN PLANNING

A(19.12.2003)RE-DRAWN TO PLANNING OFFICERS REQMNTS

THE OSBORNE DESIGN Consultancy Limited
Boundary House,
164 - 166 Bradford Road
Dewsbury
West Yorkshire
WF13 2HA
Tel (01924) 459111
Fax (01924) 459222
Mobile 07889 605294

Client:	MR & MRS D TRAINOR
Job:	PROPOSED SINGLE STOREY EXTENSION / CONVERSION OF EXISTING BUILDINGS: LANE END FARM, OFF FLINT LANE, HOLMFIRTH, HD7 1TR
Title:	PROPOSED: FLOOR LAYOUT PLANS & ELEVATIONS
Drawn: R.K.N.Osborne	Scale: 1:100 Date: SEPT 03
DRAWING No: 2081/03	REVISION: A