

GALVANISED PROFILED METAL
PALLISADE
FENCING AS EXISTING

THREE LINES OF BARBED WIRE
AS EXISTING

GALVANISED PROFILED METAL
PALLISADE
FENCING AS EXISTING


60x60MM GALV. SUPPORT PALLIS
ON POSTS.

GALVANISED PALLISADE
FENCING

PLAN OF FENCING



TYPICAL ELEVATION

SCALE 1:50

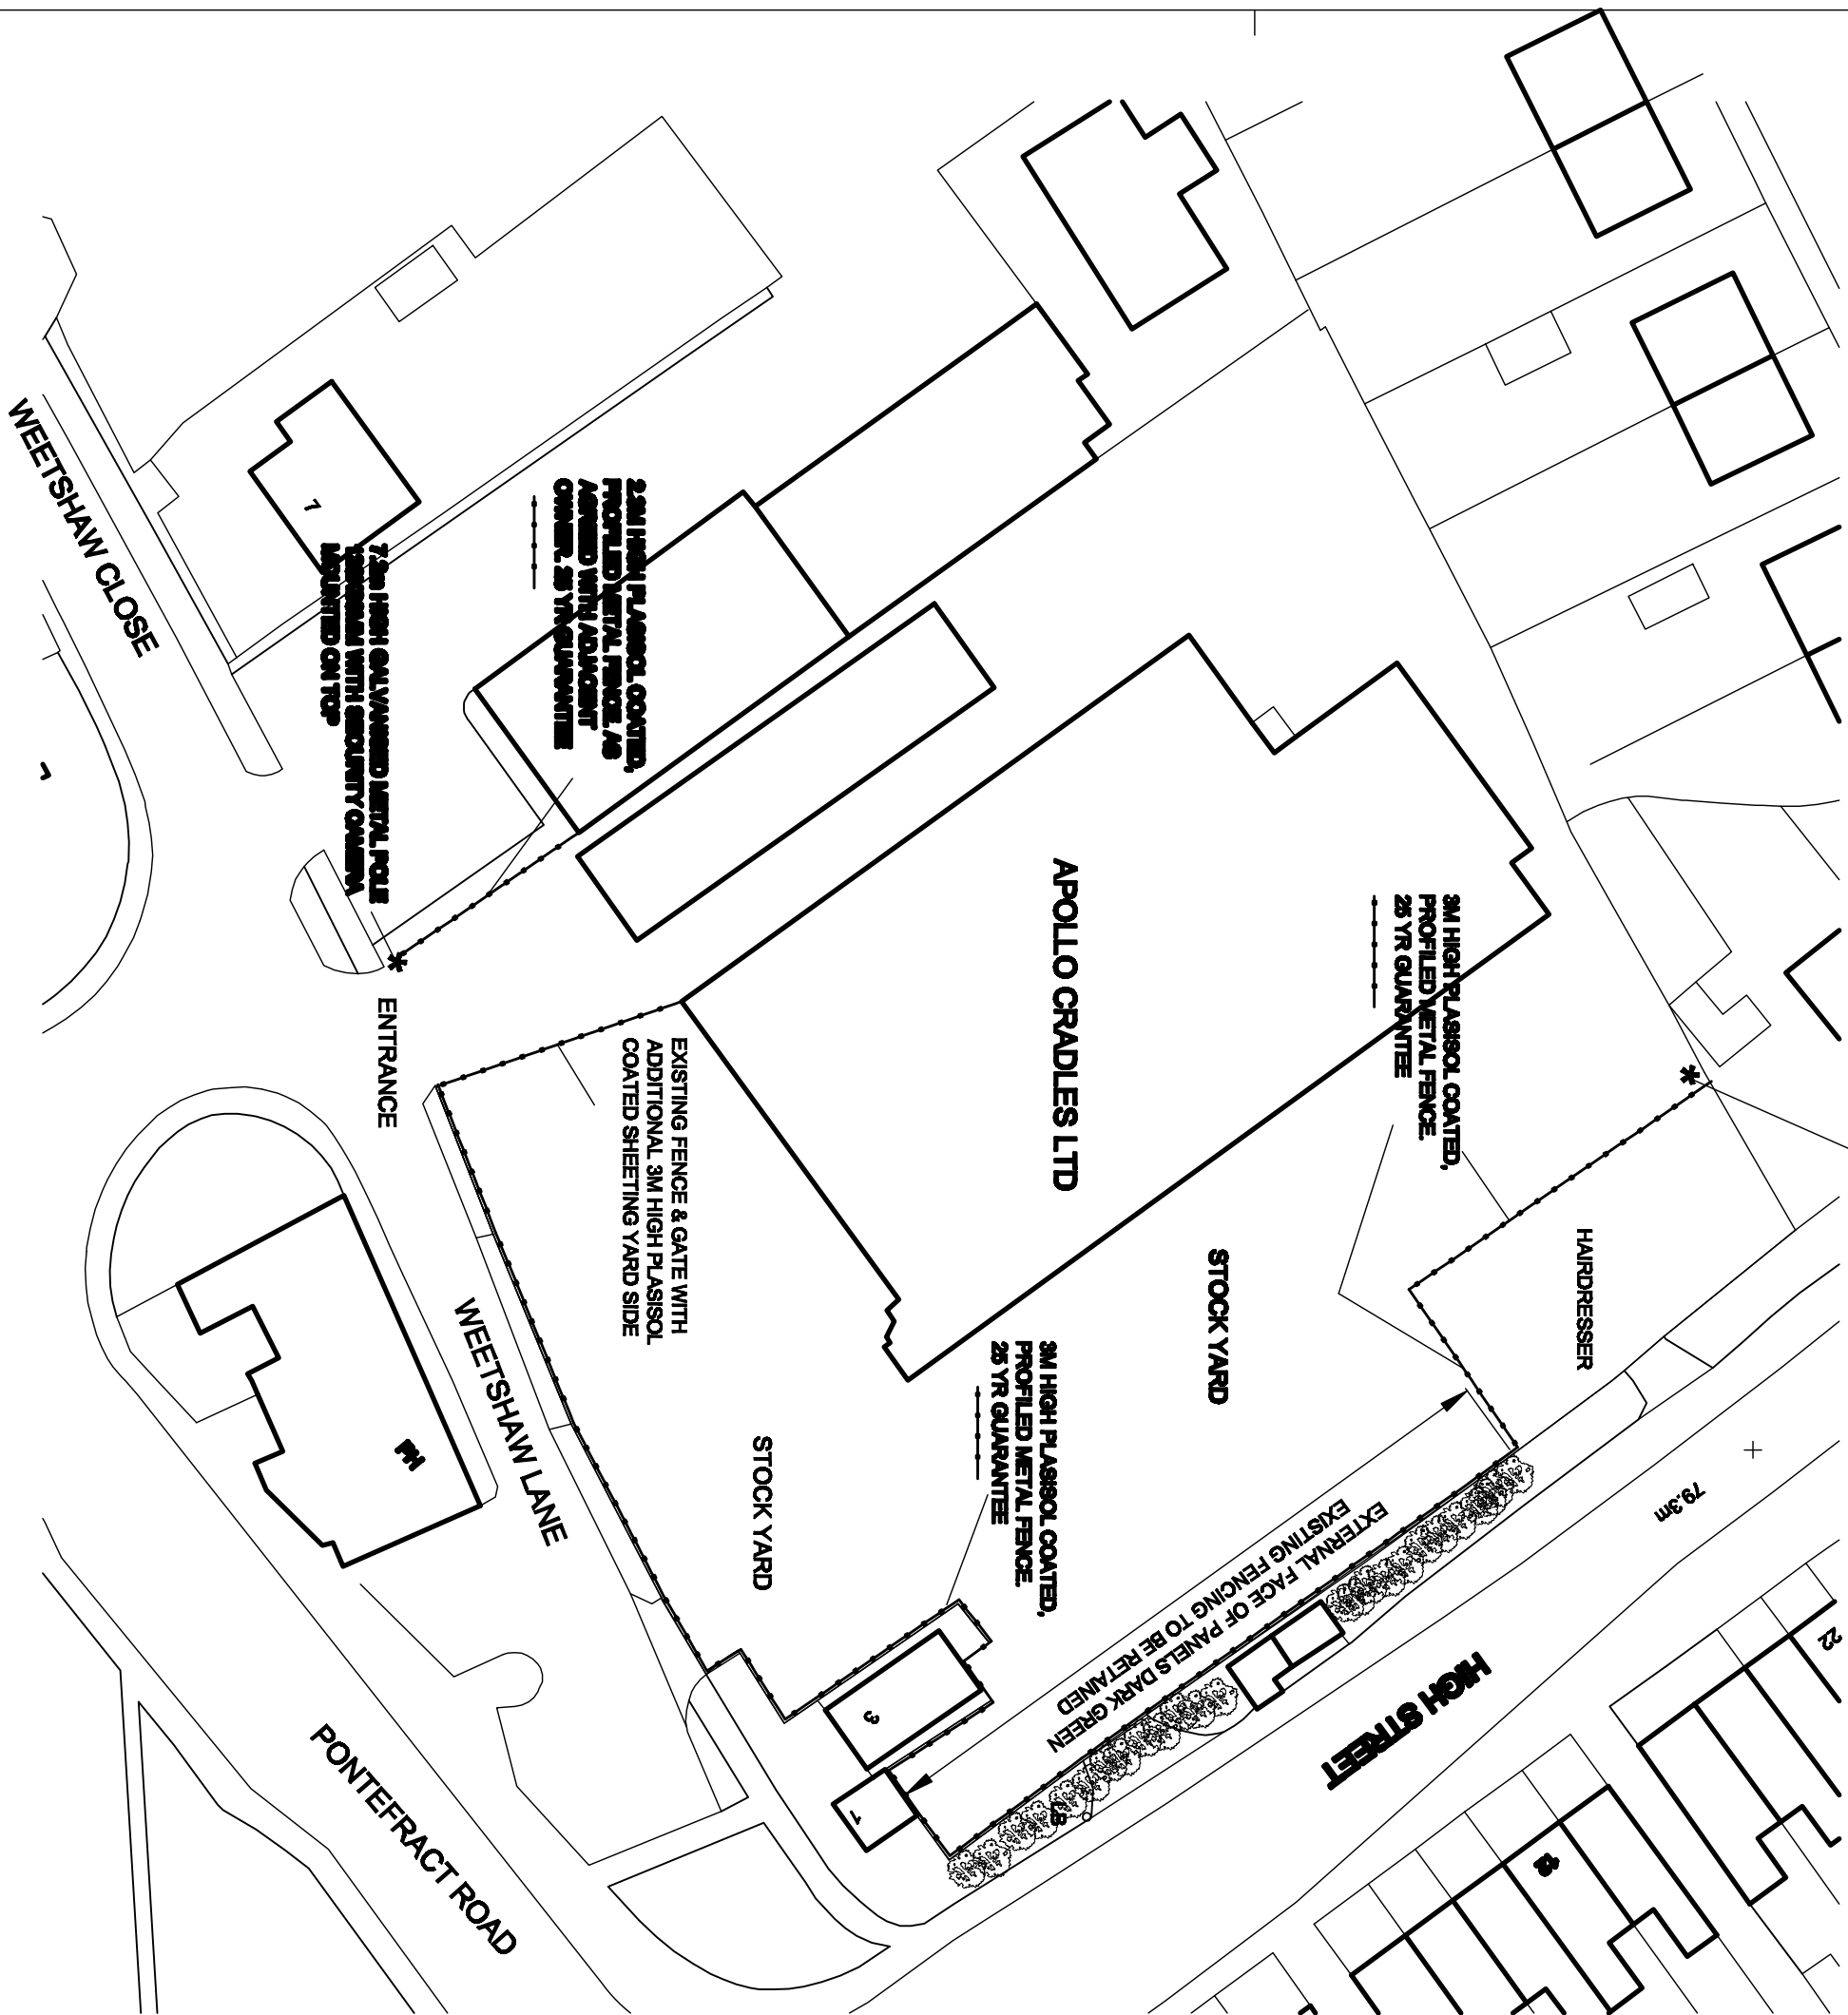

LOCATION PLAN

SCALE 1:500

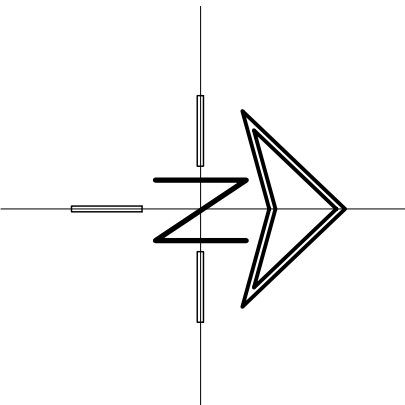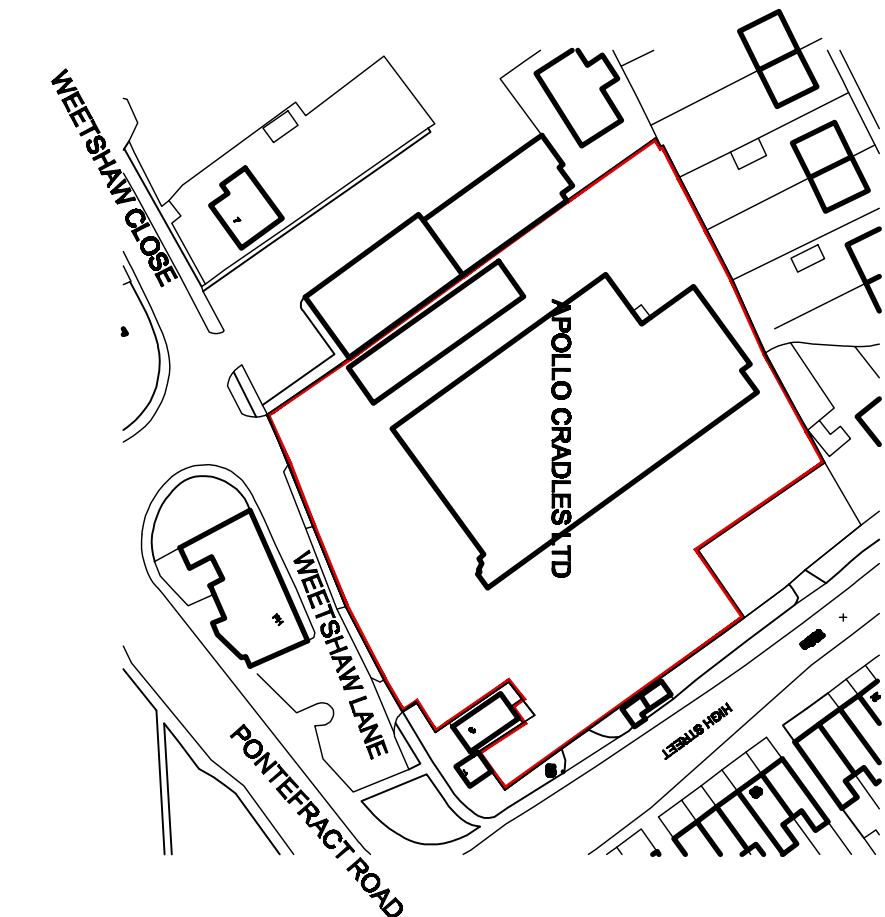

White Aquas PARTNERSHIP ARCHITECTURAL SERVICES AND SURVEYORS				8 LINDSEY BUSINESS PARK, WHALEY ROAD, BARNLEY GREEN, BARNLEY, S70 1HQ Email: info@whiteaquaspartnership.co.uk Phone: 01228 289482 Fax: 01228 289080 Web: www.whiteaquaspartnership.co.uk			
Project: PROPOSED BOUNDARY/SCREENING AND SECURITY CAMERA POLES AT APOLLO CRADLES LTD WETSHAW LANE, SHAFTON				Client: APOLLO CRADLES LTD			
Drawing Title: PLANS AND ELEVATION				Date: SEPT 2013	Scale: 1:500 & 1:50 @ A2	Drawn: 12.044	Rev: 07
Date	Suffix	Description	Date	Suffix	Description	Date	Suffix