


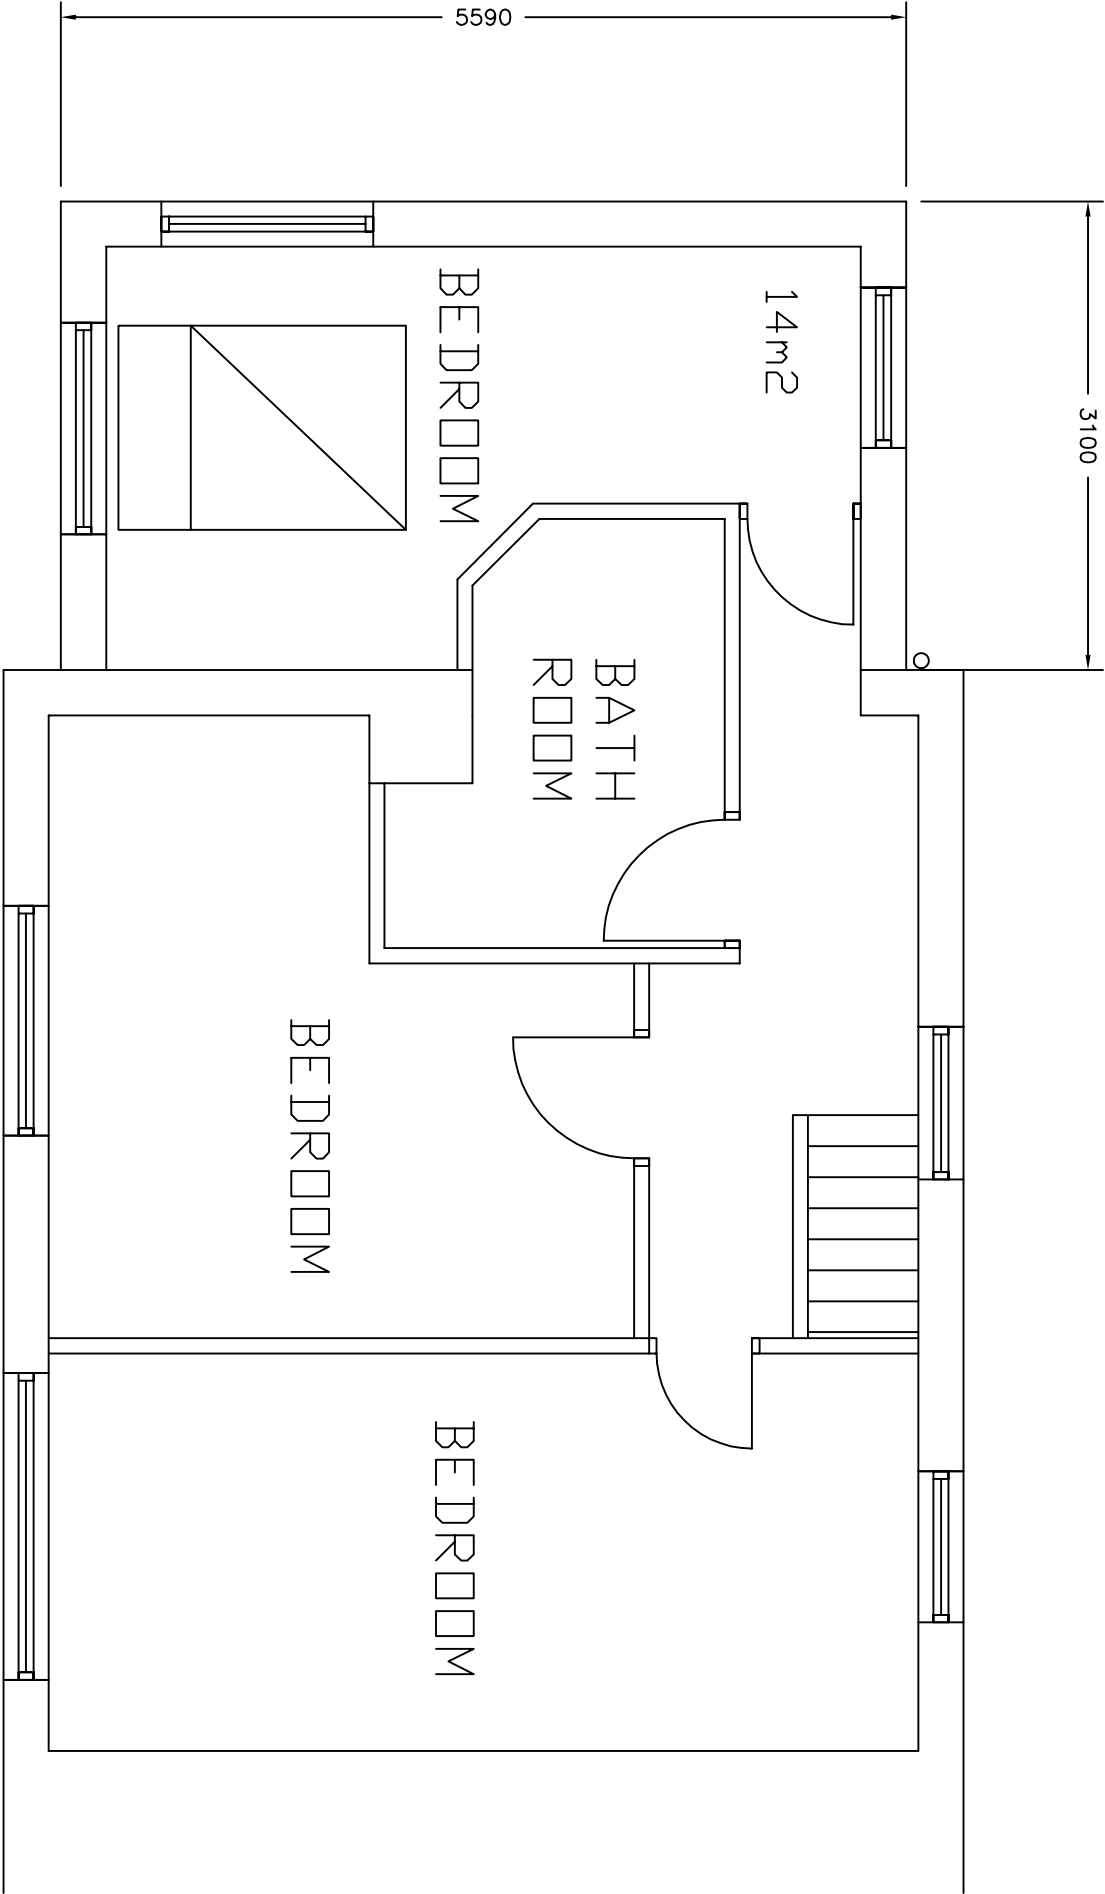

PROPOSED FIRST
FLOOR 1:50



Revisions	A. A----	00-00-
This drawing is for planning permission only and is not a construction drawing.		
Drawing Title	PROPOSED-FIRST-FLOOR-PLAN	
Job No. - Dwg No.	TL/2014/7	—
Client:	MR T LANG 6 WALBROOK MORRISONDALE DALE 570 SLE	
Scale.	1:50	