BARNSLEY
Metropolitan Borough Council

Development Service
Assistant Director: Mahmood Azam BEng (Hons), MSc, MBA
P.O. Box 604, Barnsley S70 9FE

Mr Darrell Maryon
Heeley City Farm
Richards Road
Sheffield
S2 3DT

My ref: DM/IT
Your ref:
Enquiries to: Magnus Cooke
Email: developmentmanagement@barnsley.gov.uk
Dial Direct: (01226) 772582
Fax: (01226) 772591
Date: 28 October 2013

[redacted]

BMBC CORPORATE MAIL ROOM
P+T DM
No cha
13 NOV 2013
Received by:
ORIGINAL COPY


CUSTOMER SERVICE EXCELLENCE

Development Management
Stephen Moralee BA (Hons) MBA
Head of Planning, Building Control and Sustainability

www.barnsley.gov.uk/developmentmanagement


SIDE ELEVATION
"VERANDA & CONTAINER"

1000 mm

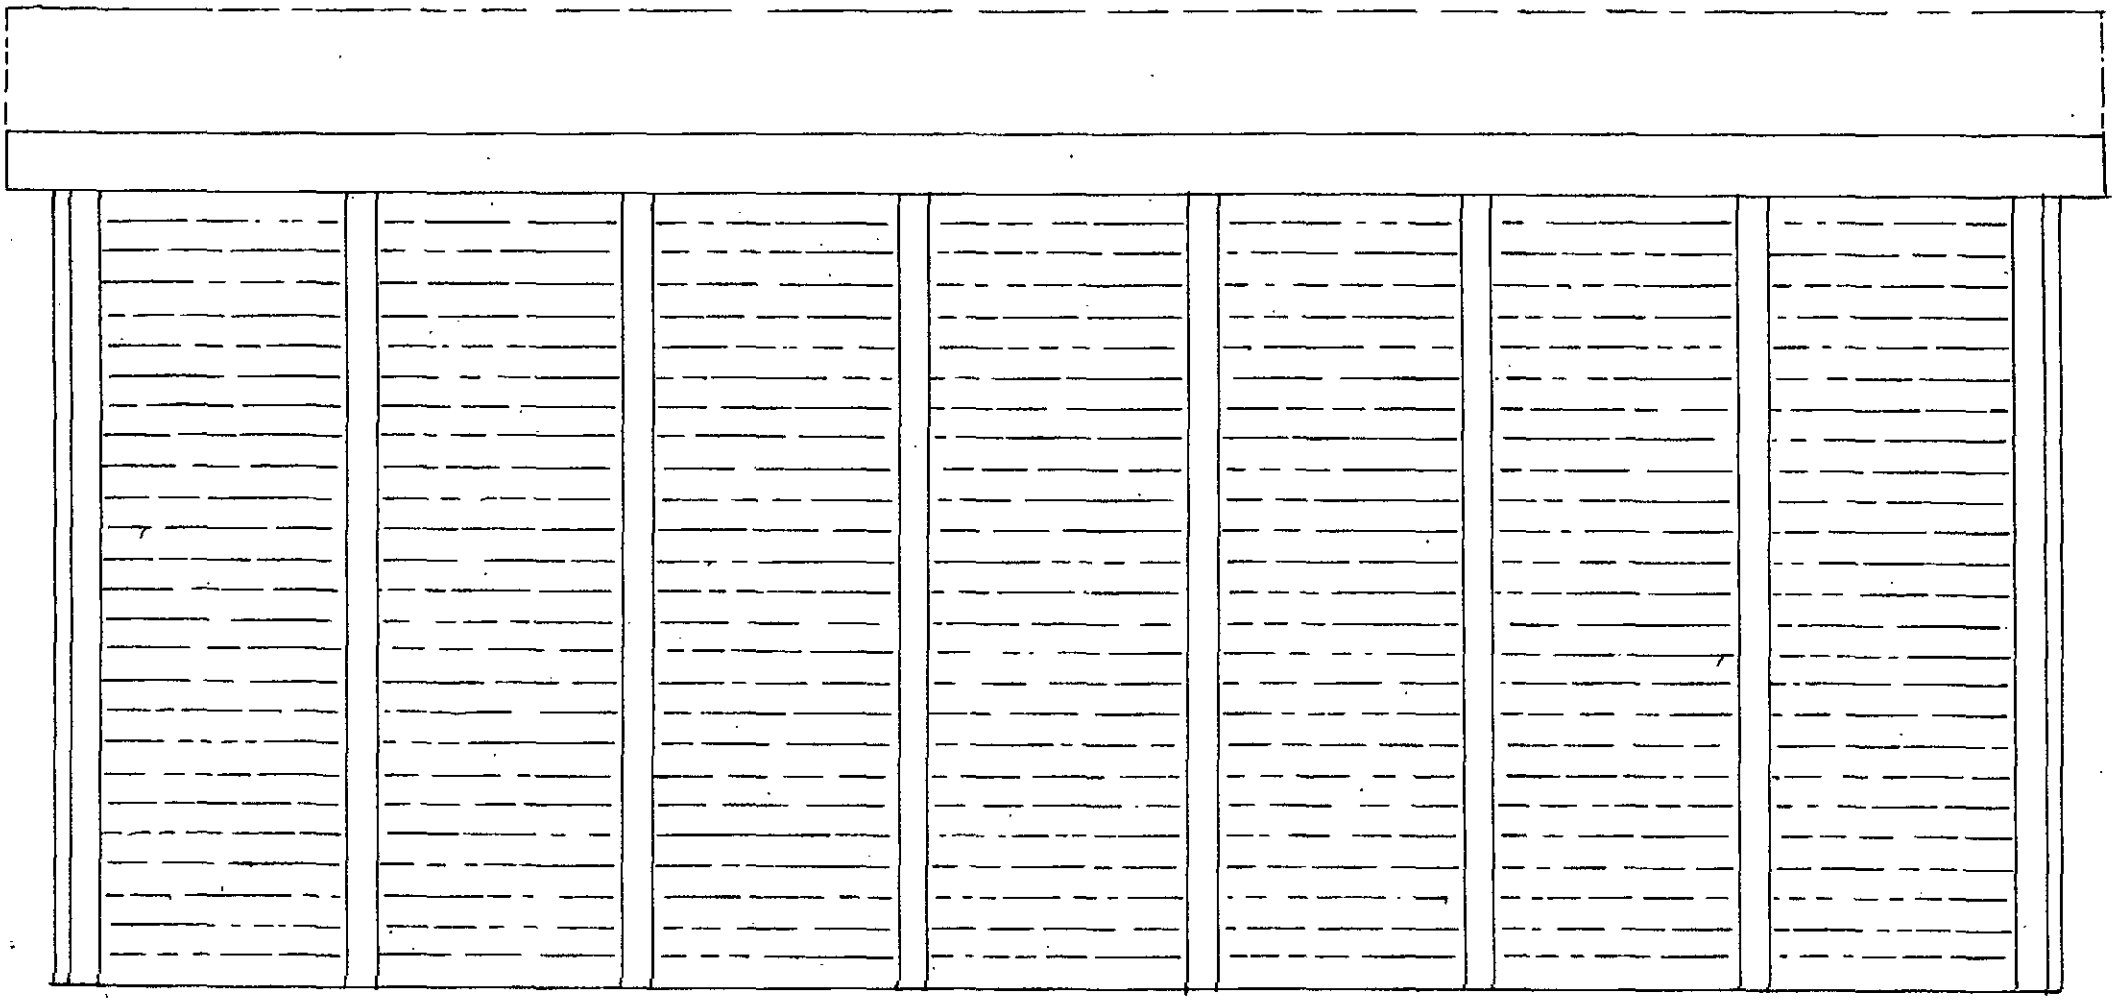


REAR ELEVATION

1000 mm

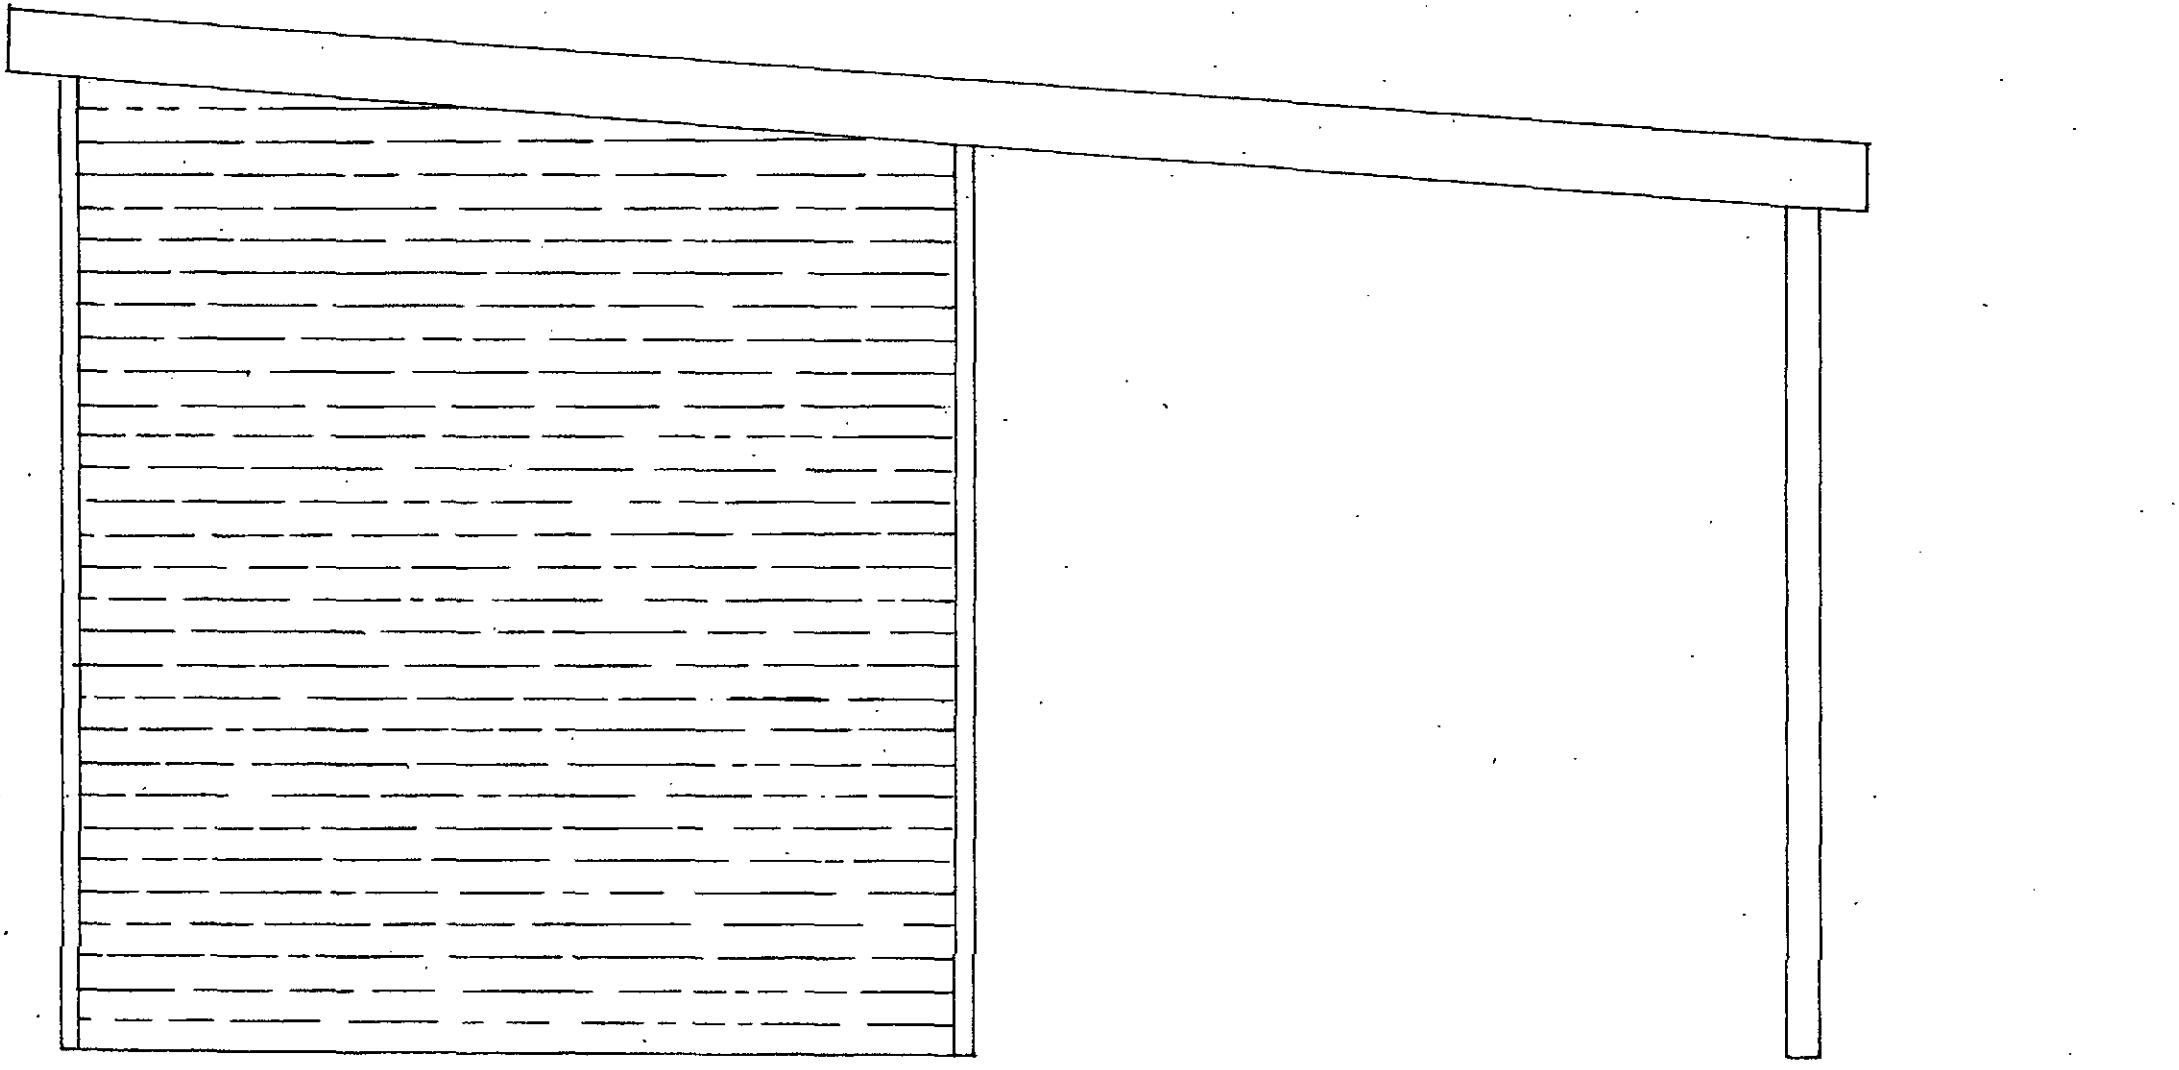

SIDE ELEVATION
"CONTAINER"

1000 mm

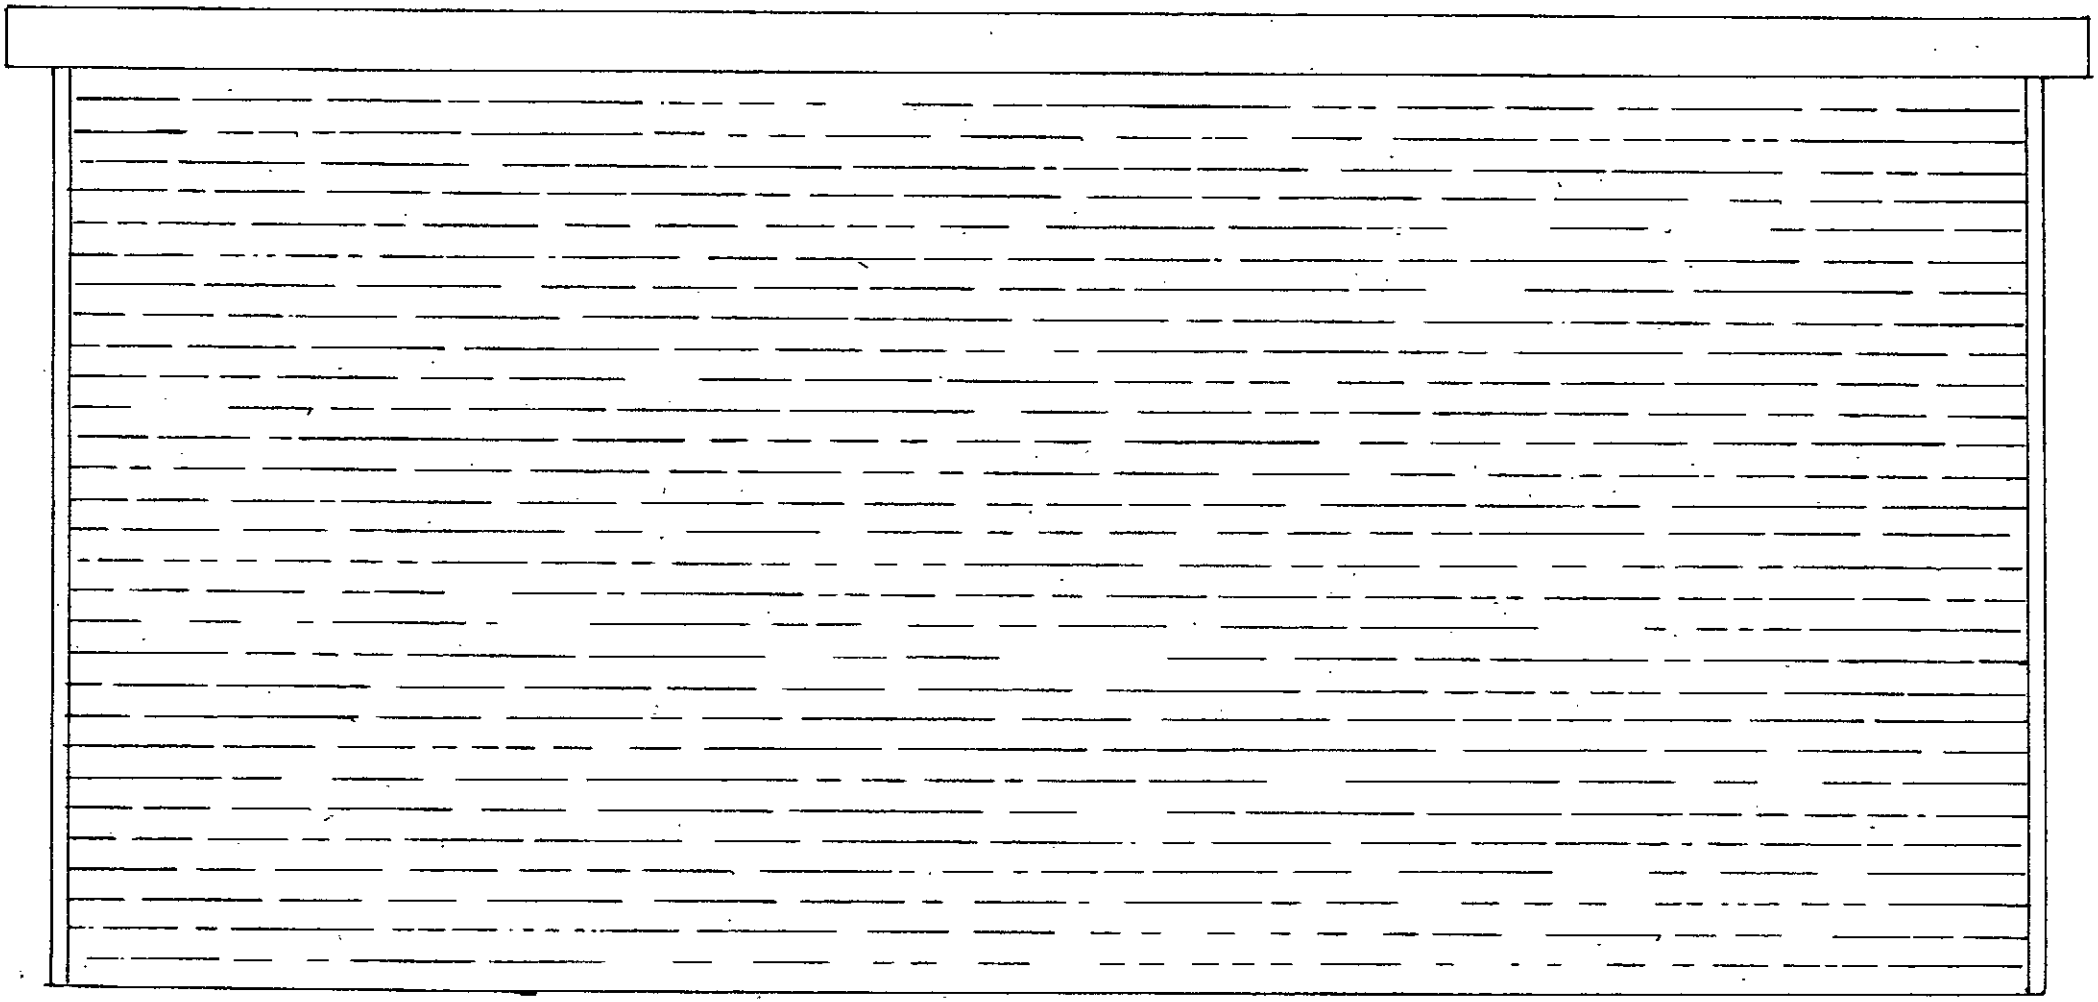

SIDE ELEVATION
"VERANDA"

1000 mm

