Existing North West Facing Front Elevation
Scale 1:50

EXISTING MATERIALS

- WALLS – NATURAL COURSED STONE
- ROOF – ARTIFICIAL STONE & NATURAL STONE SLATE
- DOORS – TIMBER
- WINDOWS – TIMBER WITH LEAD WORK
- RAINWATER GOODS – BLACK PVCu
- FASCIA – BLACK TIMBER

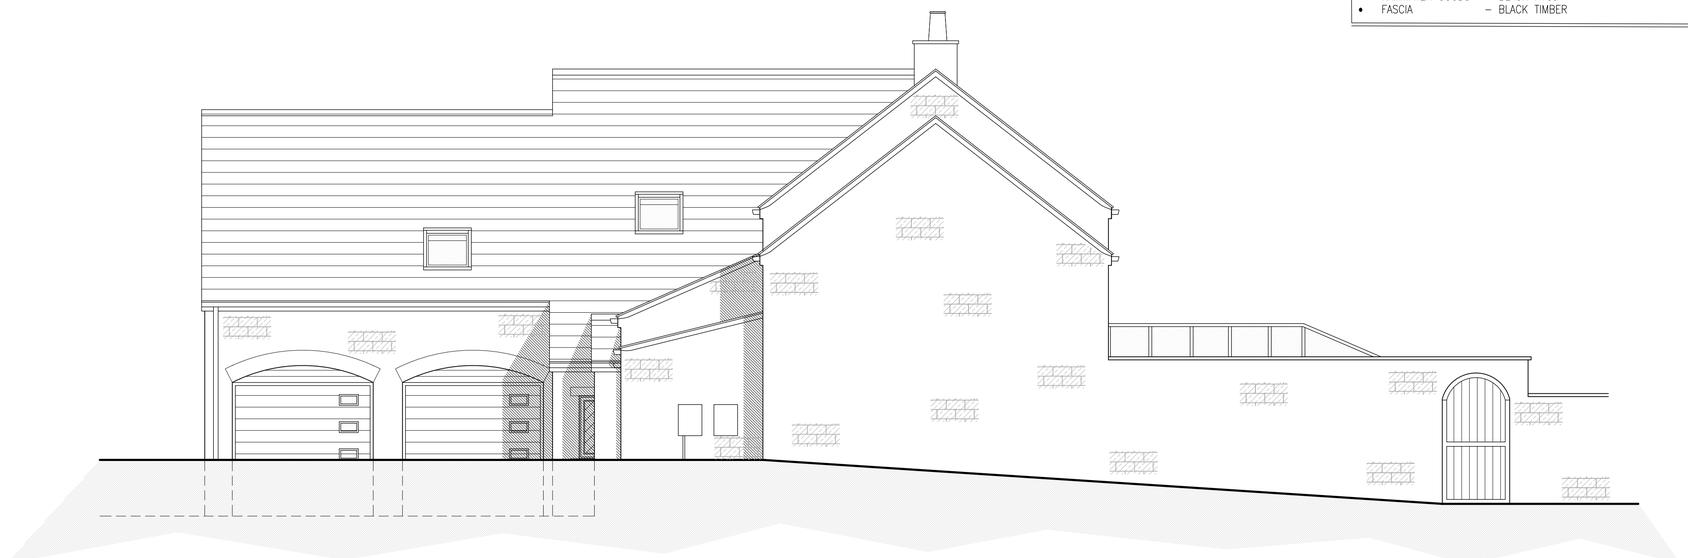

Existing South West Facing Side Elevation
Scale 1:50

NOTES

1. No dimensions to be scaled. IF IN DOUBT ASK.

2. All dimensions must be checked and verified on site by the Contractor prior to the commencement of works and Hinchliffe Architecture & Design Ltd. to be notified of any discrepancies.

3. The copyright of these drawings remains the property or Hinchliffe Architecture & Design Ltd. They must not be reproduced in any way without prior written consent from the originator (Hinchliffe Architecture & Design Ltd.)

4. Any works undertaken on site prior to obtaining full written approval from the Planning Department & Building Control is at the Contractor/Clients own risk. Works should not commence until ALL approvals are granted.

Rev.	Date	Description
B	11.12.25	ROOF AMENDED
A	25.11.25	FIRST ISSUE

Status
PLANNING

hinchliffe
architecture & design
Hinchliffe A&D
24 Carr View Road
Hepworth
Holmfirth
West Yorkshire
HD9 1HX
07921 907 162
01484 529 764
info@hinch-architecture.co.uk
www.hinch-architecture.co.uk

Client
MR & MRS A & S ORR

Project
104 & 106 HUDDERSFIELD RD
INGBIRCHWORTH
PENISTONE
HUDDERSFIELD
SOUTH YORKSHIRE, S36 7GF

Drawing Title
EXISTING ELEVATIONS
(SHEET 1 of 2)

Scale (at A1): AS SHOWN
Date: NOV' 2025

Drg. no. 341–25–PL03
Rev. B

10 0 10 20 50 100mm NATURAL SCALE

ORIGINAL DRAWING SIZE 841 x 594