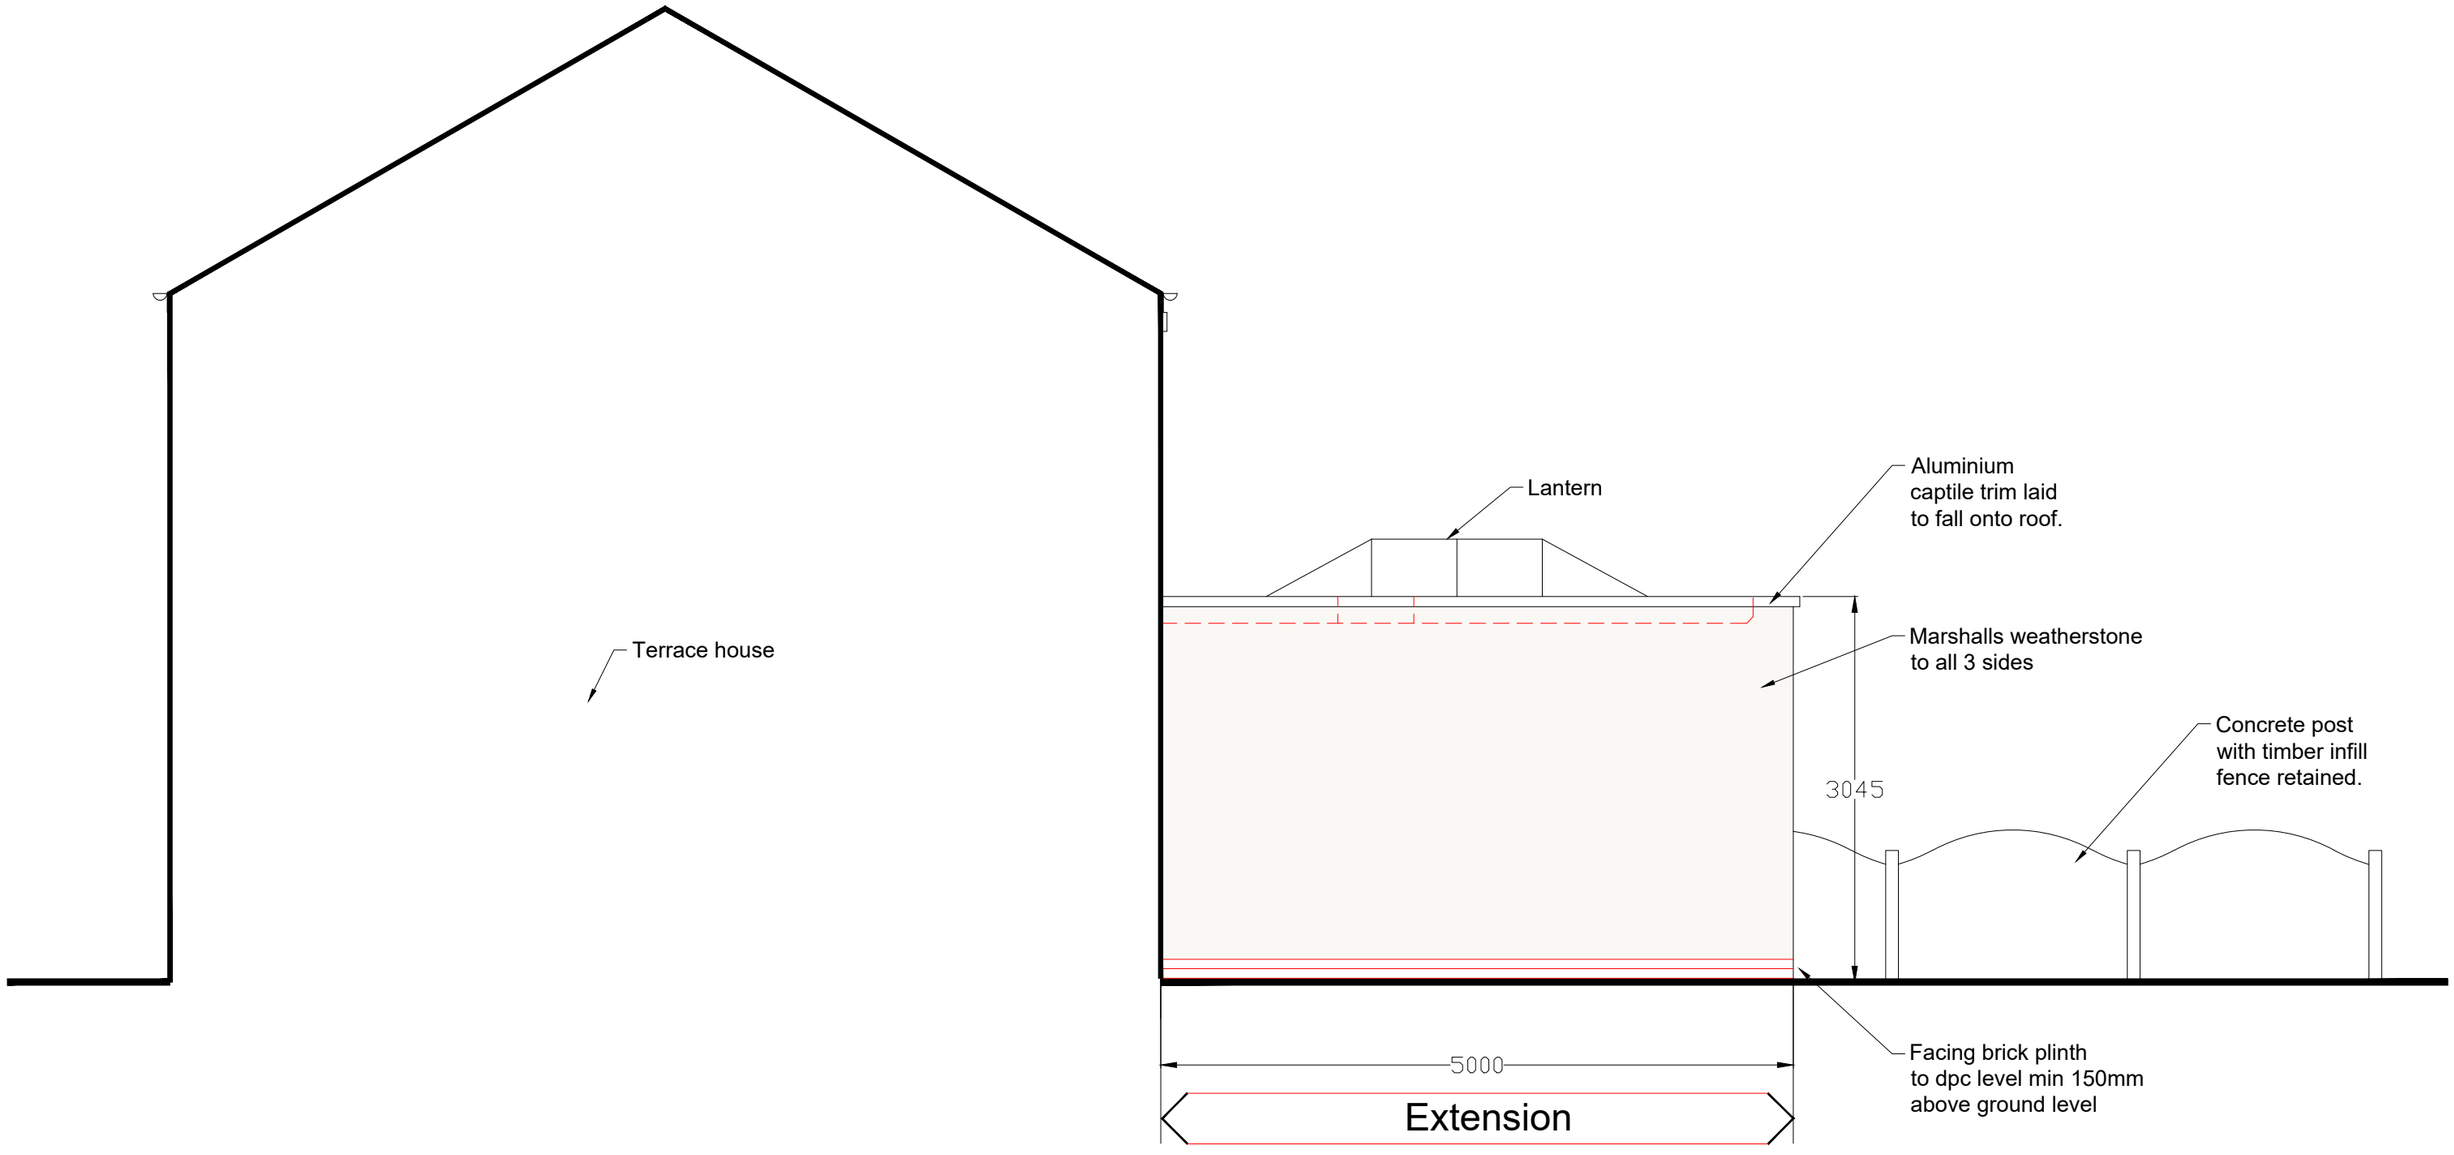


Proposed Side and Sectional Elevation (West)
1:50

0 500 1000 1500 2000 2500mm
SCALE 1:50

Revisions	A. Title amended.	13.10.26

This drawing is for planning permission only and is not a construction drawing.

Drawing Title	PROPOSED–SIDE–ELEVATION–WEST		
Job No. - Dwg No.	SR/2026/8A	.	——
Client:	Simon Rusby 103 Ash Row Hoyle Mill Barnsley S71 1HS		
Scale.	1:50		

ONE
Architect Redboxone