


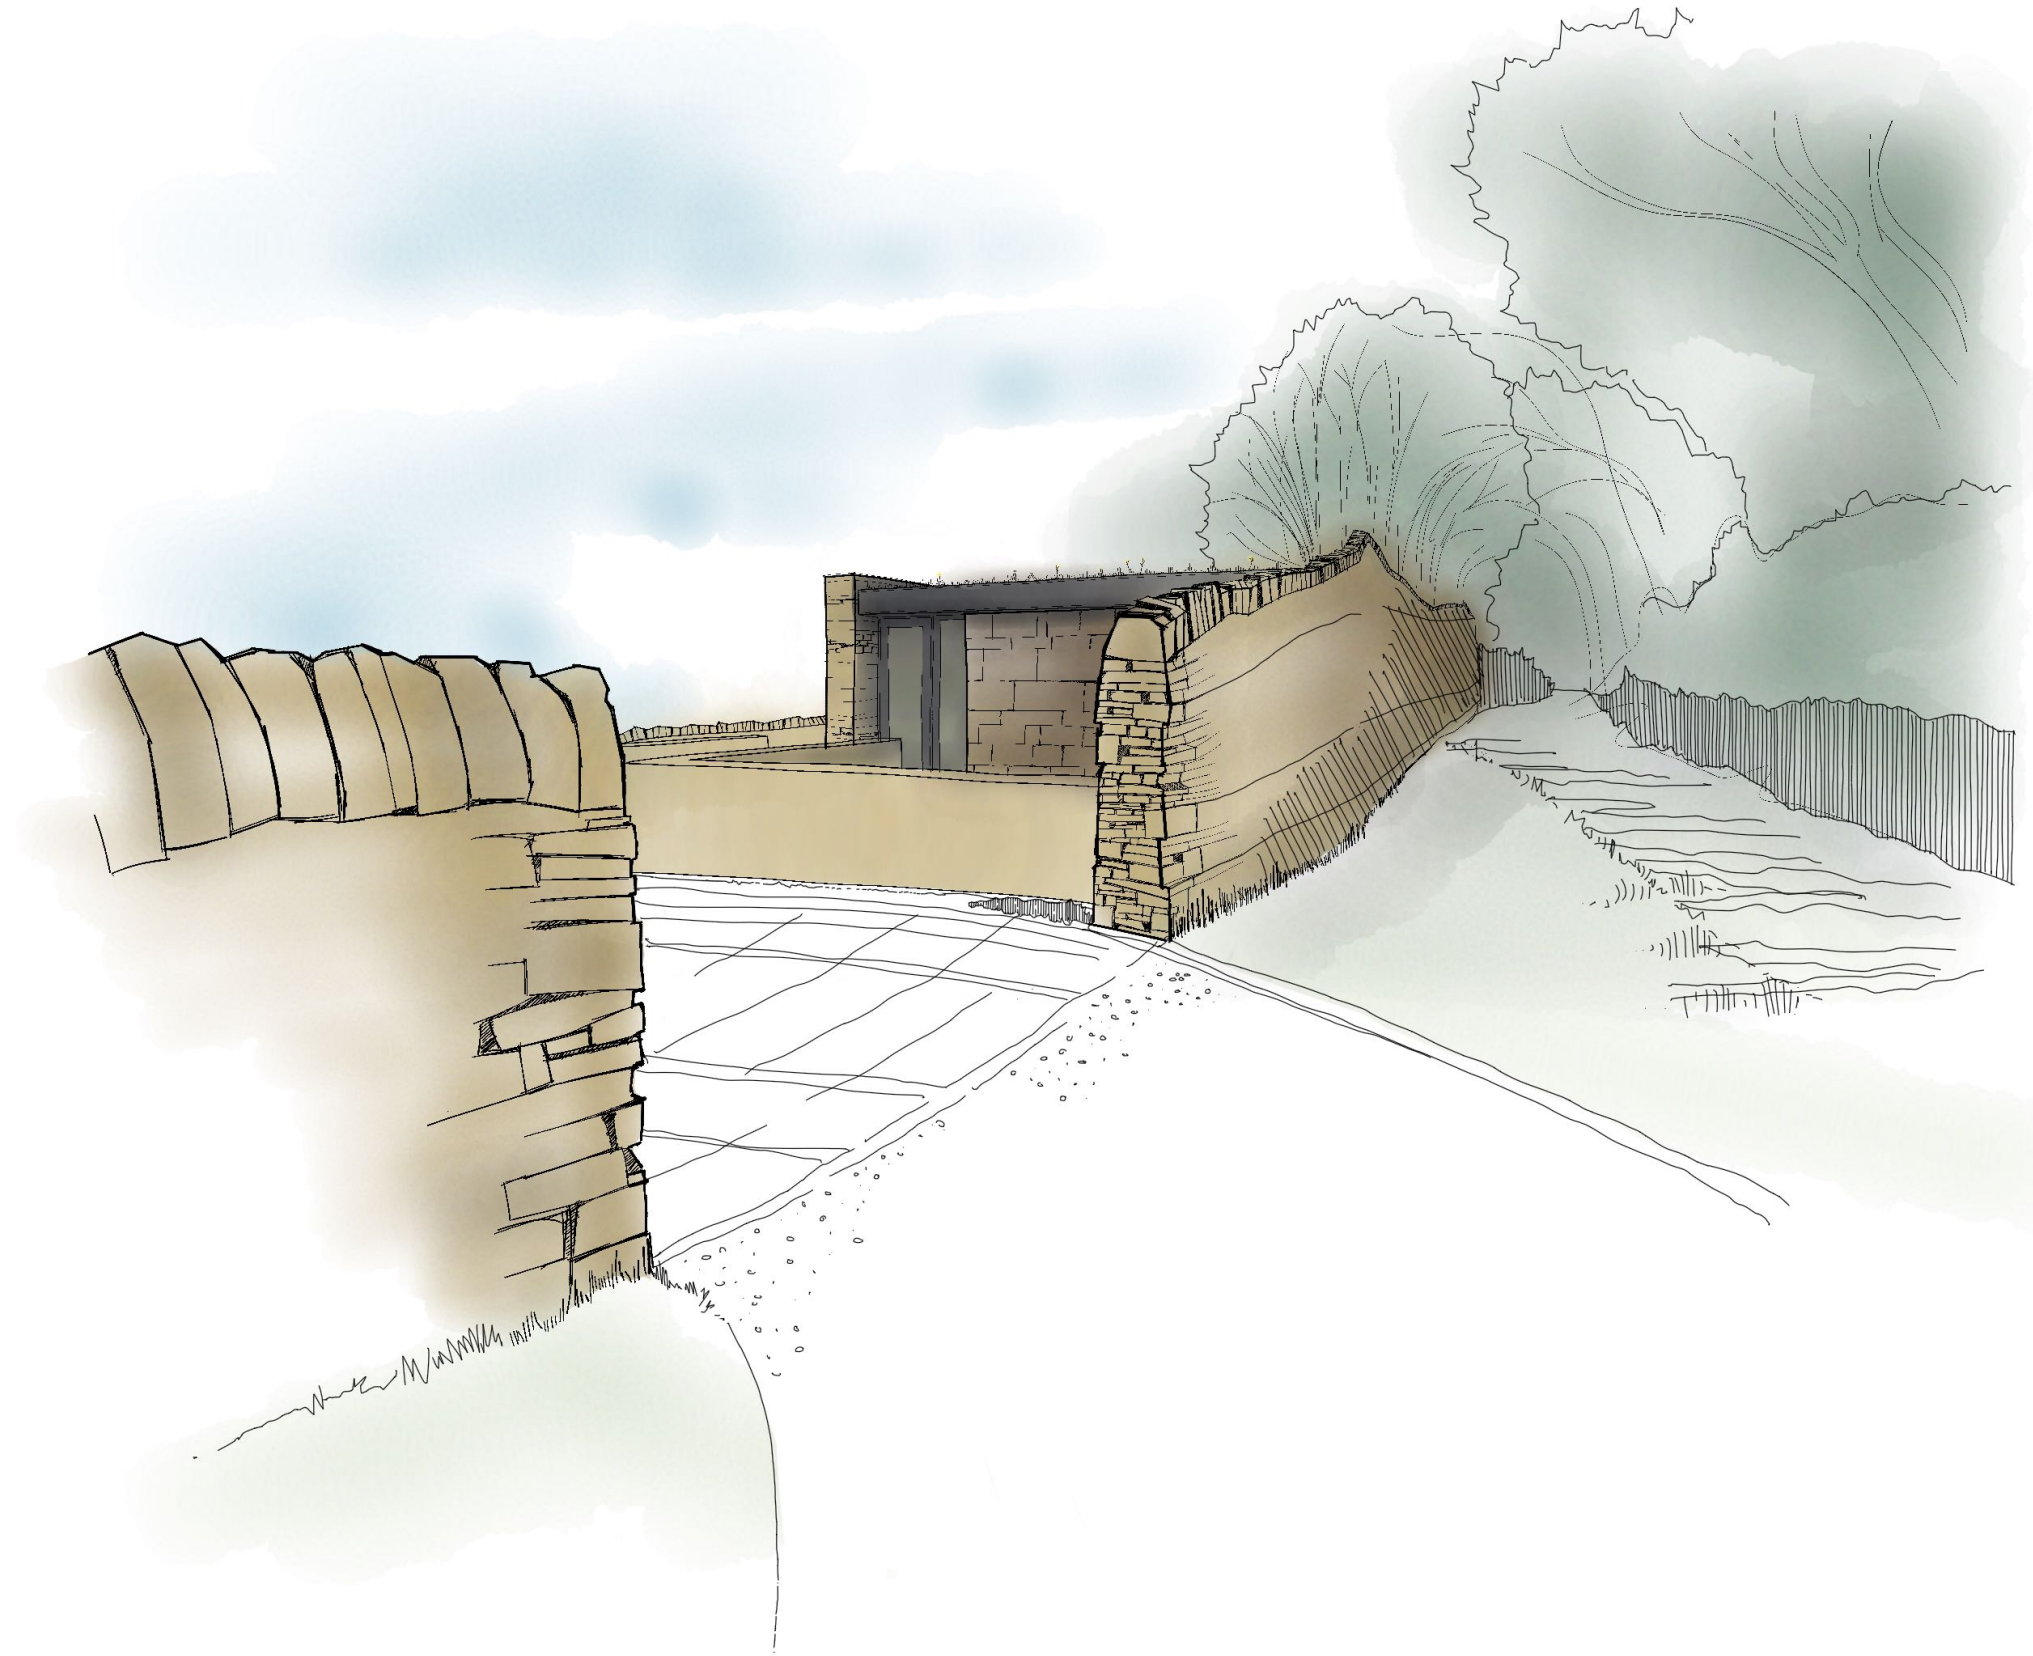

HEM
ARCHITECTS

📍 Parkhead House, Carver Street,
Sheffield, S1 4FS
☎ 0114 442 0123
💻 hemarchitects.co.uk
✉ hello@hemarchitects.co.uk

Scale @ A3: NTS
Purpose: For Information
Status: S2 **Revision:** P1
Drawn: LDS **Checked:** CT

PI 06/07/22 LDS

preliminary issue

Green Moor

External View 2

Client: Alex Barrett

Drawing No: PT401-PTA-00-ZZ-DR-A-00124

This drawing is the copyright of HEM Architects & should not be reproduced in whole or in part without their written permission.

PT401-PTA-00-ZZ-M3-A-00101.vwx