



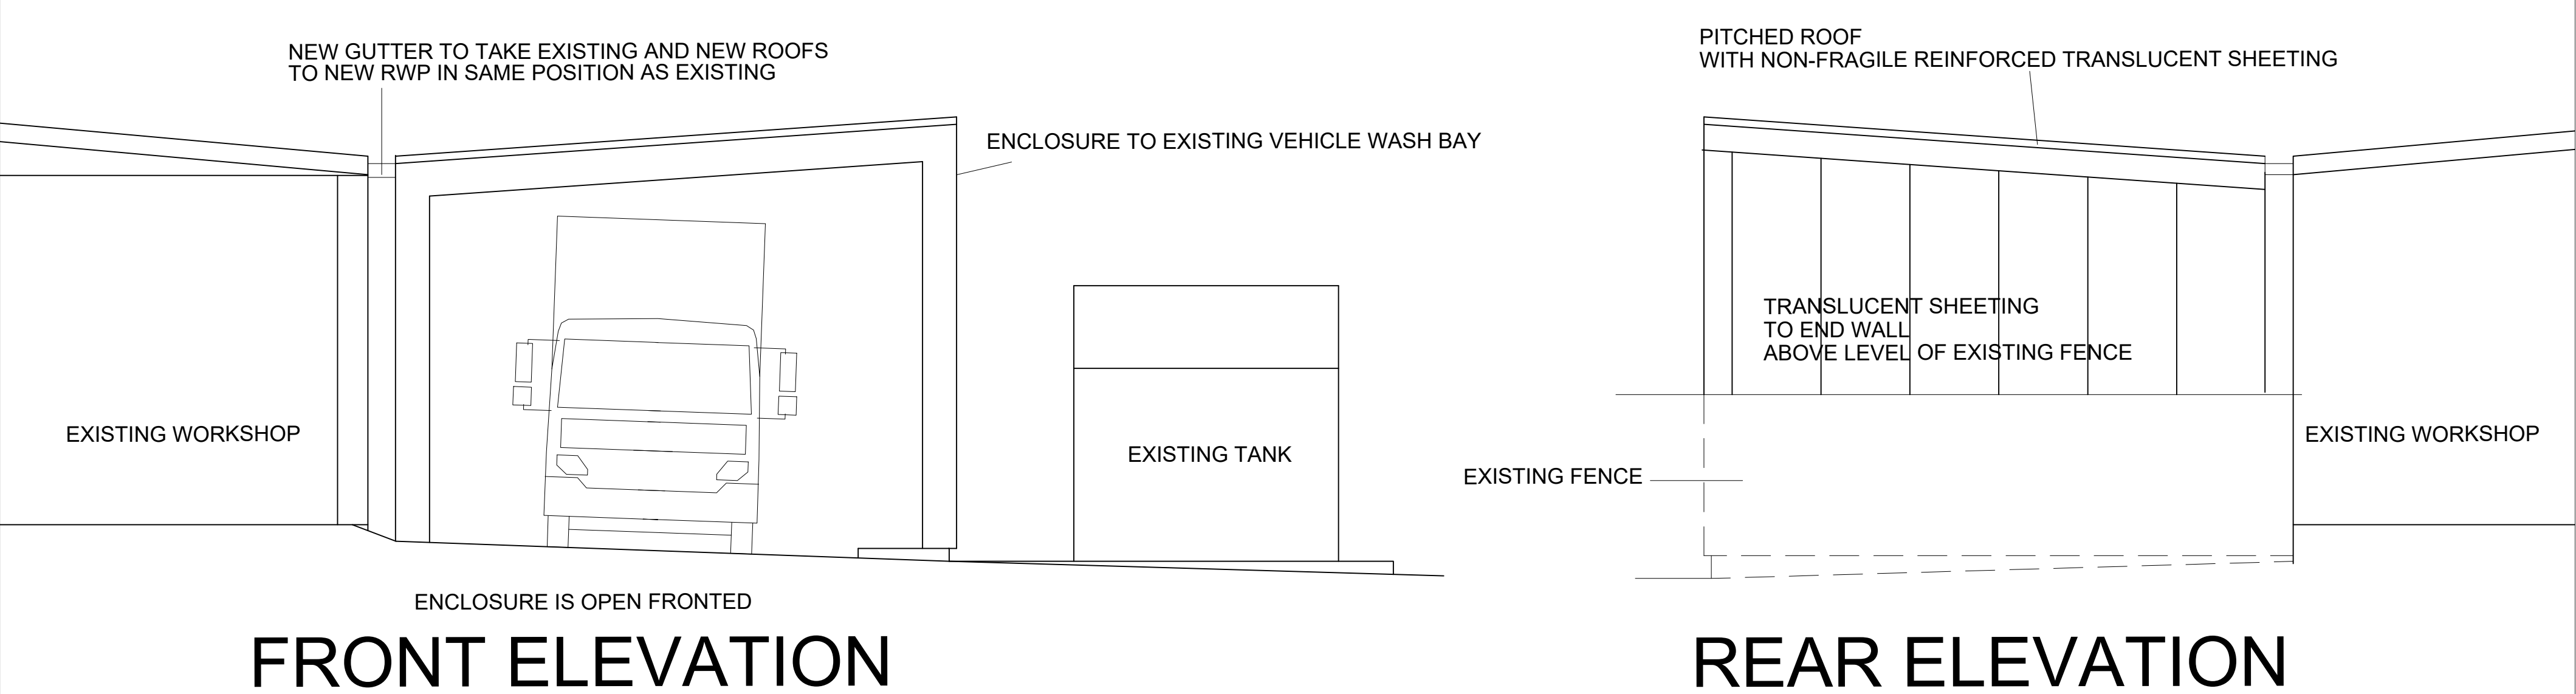

PROFILE STEEL CLADDING TO SIDE ELEVATION

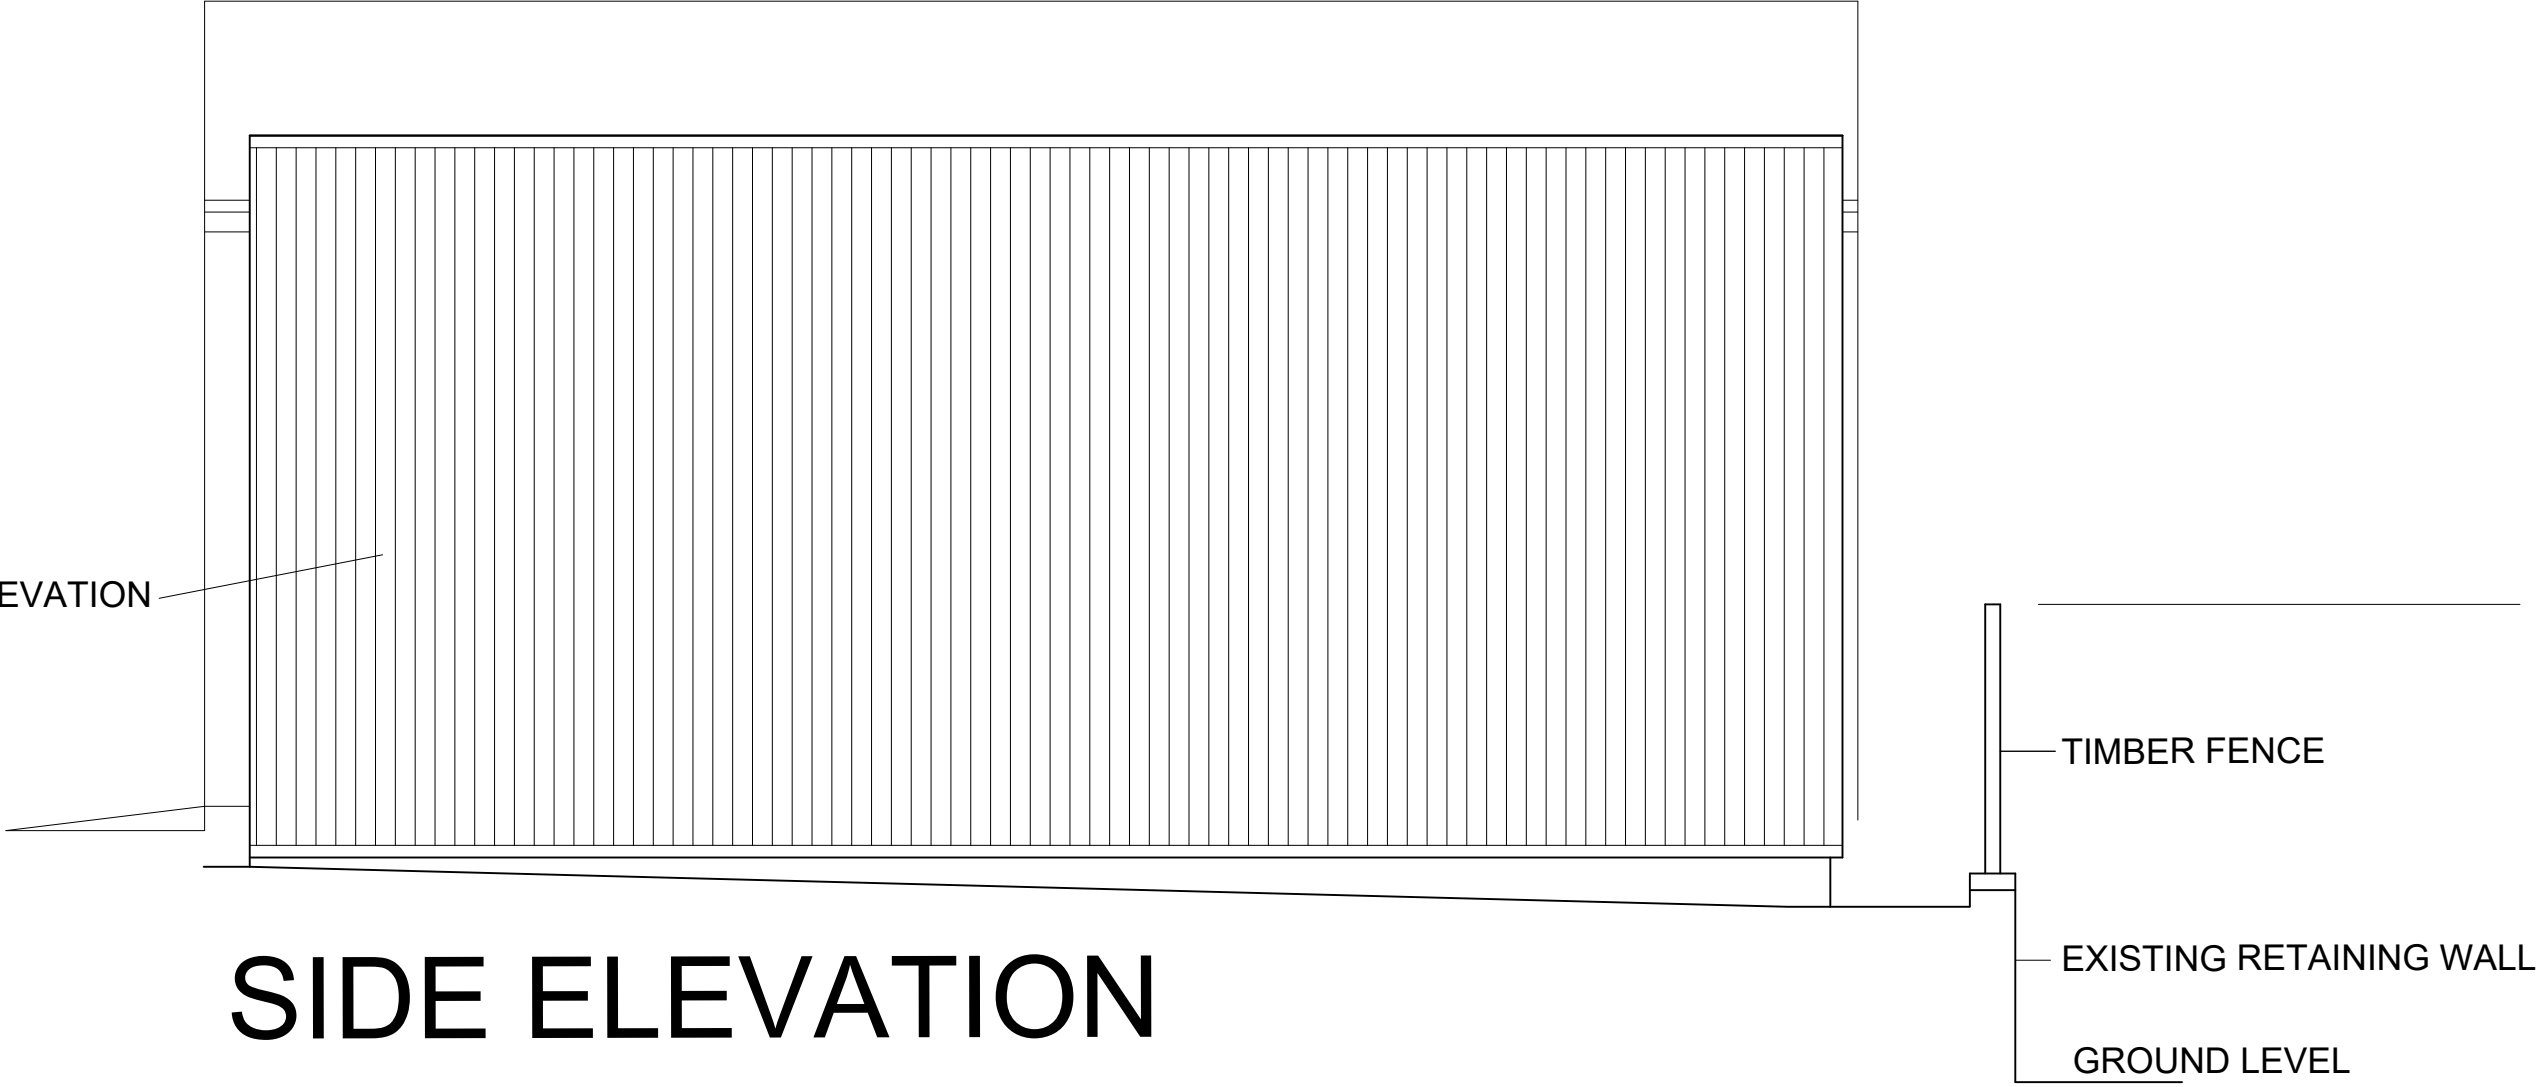

	1. THIS DRAWING AND THE COPYRIGHTS AND PATENTS THEREIN ARE THE PROPERTY OF NYP ARCHITECTURAL SERVICES LLP. REGISTERED IN ENGLAND AND WALES No. 4631338 AND MAY BE USED OR REPRODUCED ONLY UNDER CONTRACT. 2. CONTRACTORS AND SUB-CONTRACTORS MUST CHECK AND AGREE ALL DIMENSIONS BEFORE PREPARING SHOP DRAWINGS OR COMMENCING WORK ON SITE. 3. CONTRACTORS ARE RESPONSIBLE FOR INFORMING THE DESIGNER OF ANY DISCREPANCY DISCOVERED ON THIS DRAWING OR BETWEEN THIS DRAWING AND ANY OTHER RELATED DOCUMENT ISSUED UNDER THE STANDARD FORM OF CONTRACT IN RESPECT OF THE WORK. 4. WRITTEN DIMENSIONS ONLY ARE TO BE USED FROM THIS DRAWING. IF IN ANY DOUBT ASK FOR CLARIFICATION.	Notes.	Revisions.						NYP ARCHITECTURAL SERVICES BUSINESS AND INNOVATION CENTRE, WILTHORPE, BARNSELY, S75 1JL TEL: 01226 200989 EMAIL: scott@nypas.co.uk stephen@nypas.co.uk <table><tr><td rowspan="2">Project.</td><td rowspan="2">ENCLOSURE TO EXISTING WASHBAY FOSTERS BAKERY TOWNGATE, MAPPLEWELL</td><td rowspan="2">Client.</td></tr><tr></tr><tr><td rowspan="2">Drawing Title.</td><td rowspan="2">ELEVATIONS AS PROPOSED</td><td>Date.</td><td colspan="2">FEBRUARY 2019</td><td>Scale.</td><td colspan="2">1:50 © A2</td></tr><tr><td>Ref.</td><td colspan="2">05-68</td><td>Dwg. No.</td><td colspan="2">04</td></tr><tr><td></td><td></td><td></td><td colspan="2"></td><td>Rev.</td><td colspan="2">A</td></tr></table>						Project.	ENCLOSURE TO EXISTING WASHBAY FOSTERS BAKERY TOWNGATE, MAPPLEWELL	Client.	Drawing Title.	ELEVATIONS AS PROPOSED	Date.	FEBRUARY 2019		Scale.	1:50 © A2		Ref.	05-68		Dwg. No.	04							Rev.	A	
			Project.	ENCLOSURE TO EXISTING WASHBAY FOSTERS BAKERY TOWNGATE, MAPPLEWELL	Client.																																		
			Drawing Title.	ELEVATIONS AS PROPOSED	Date.	FEBRUARY 2019		Scale.	1:50 © A2																														
					Ref.	05-68		Dwg. No.	04																														
								Rev.	A																														
Date	Suffix	Description	Date	Suffix	Description																																		

</