RWP AND SVP/FOUL CONNECTIONS ARE SUBJECT TO FINAL CONFIRMATION BY ARCHITECT

Key

- Proposed Surface Water Drainage
- Proposed Foul Water Drainage
- Existing Sewer

This drawing is copyright of DART Engineers Ltd and must not be copied or reproduced in any way without written consent.

DO NOT SCALE OFF THIS DRAWING

Status: PRELIMINARY

No.	Revision	Date	Drwn
P1	FIRST REVISION	30.01.26	JS

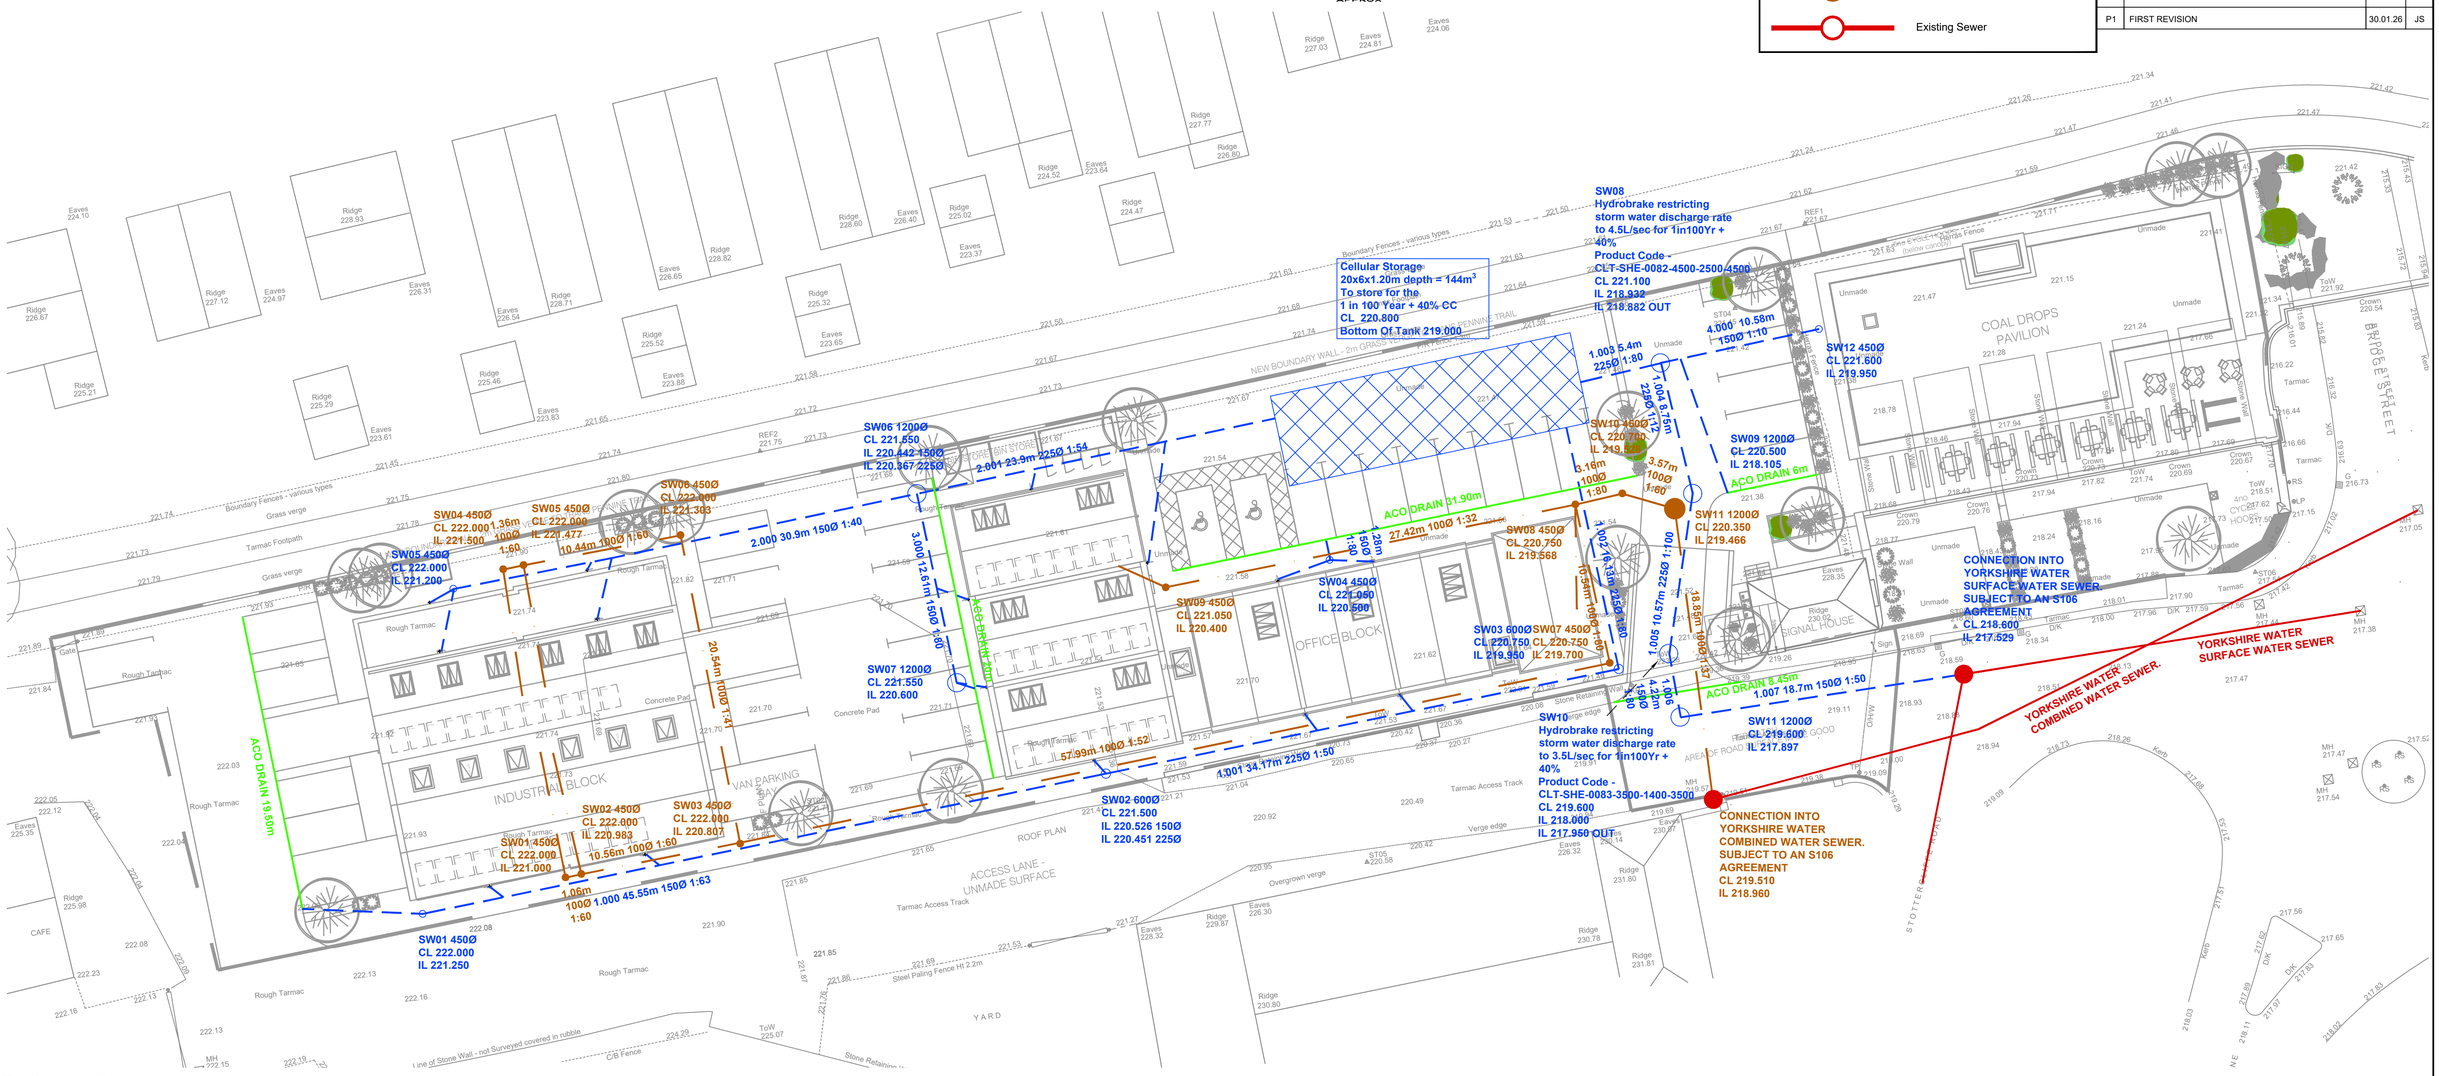

Drainage Strategy - Scale (1:200)

IMPERMEABLE AREA PLAN

- SW01 = 500m²
- SW02 = 150m²
- TANK = 550m²
- SW05 = 200m²
- SW06 = 40m²
- SW07 = 540m²
- SW08 = 150m²
- SW10 = 80m²
- SW12 = 550m²

TOTAL AREA = 2760m²

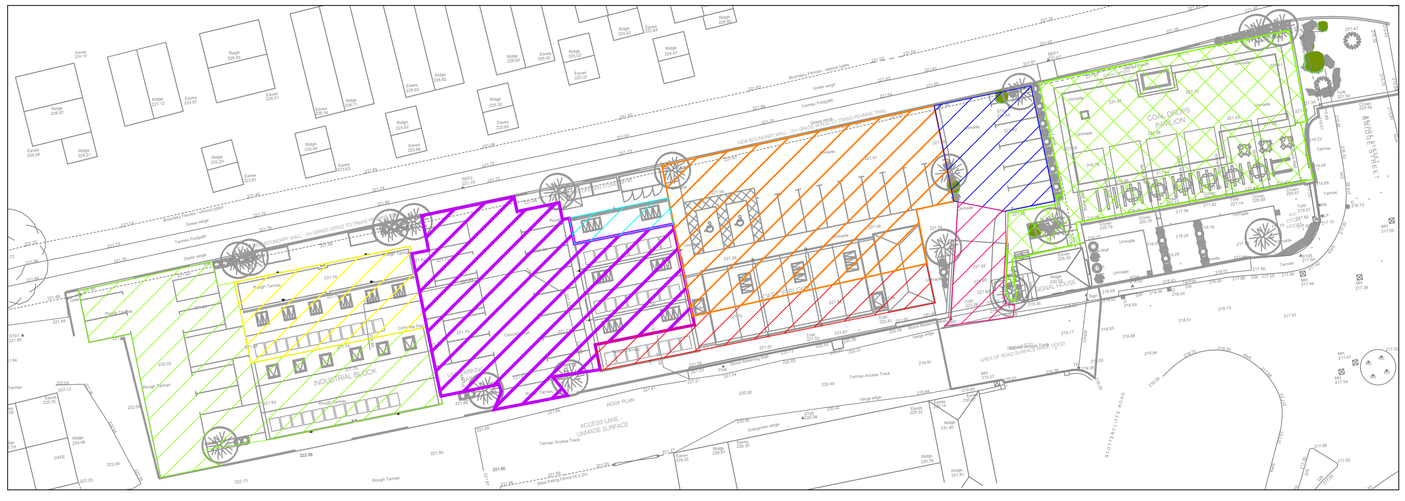

Proposed Impermeable Area Plan - Scale (NTS)

DART ENGINEERS LTD
CIVIL AND STRUCTURAL ENGINEERING

CONTACT
e: andy@dart-engineers.com
e: rob@dart-engineers.com
t: 01937 339827
w: www.dart-engineers.com

CLIENT: Fairbank Investments Ltd

PROJECT: St Marys Street, Penistone

DRAWING TITLE: Drainage Design

Drawn	Chkd	Date	Scale
JS	AD	January 2026	As Shown

Sheet Size	Drawing No.	Revision
A1	25791-DR-C-0100	P1