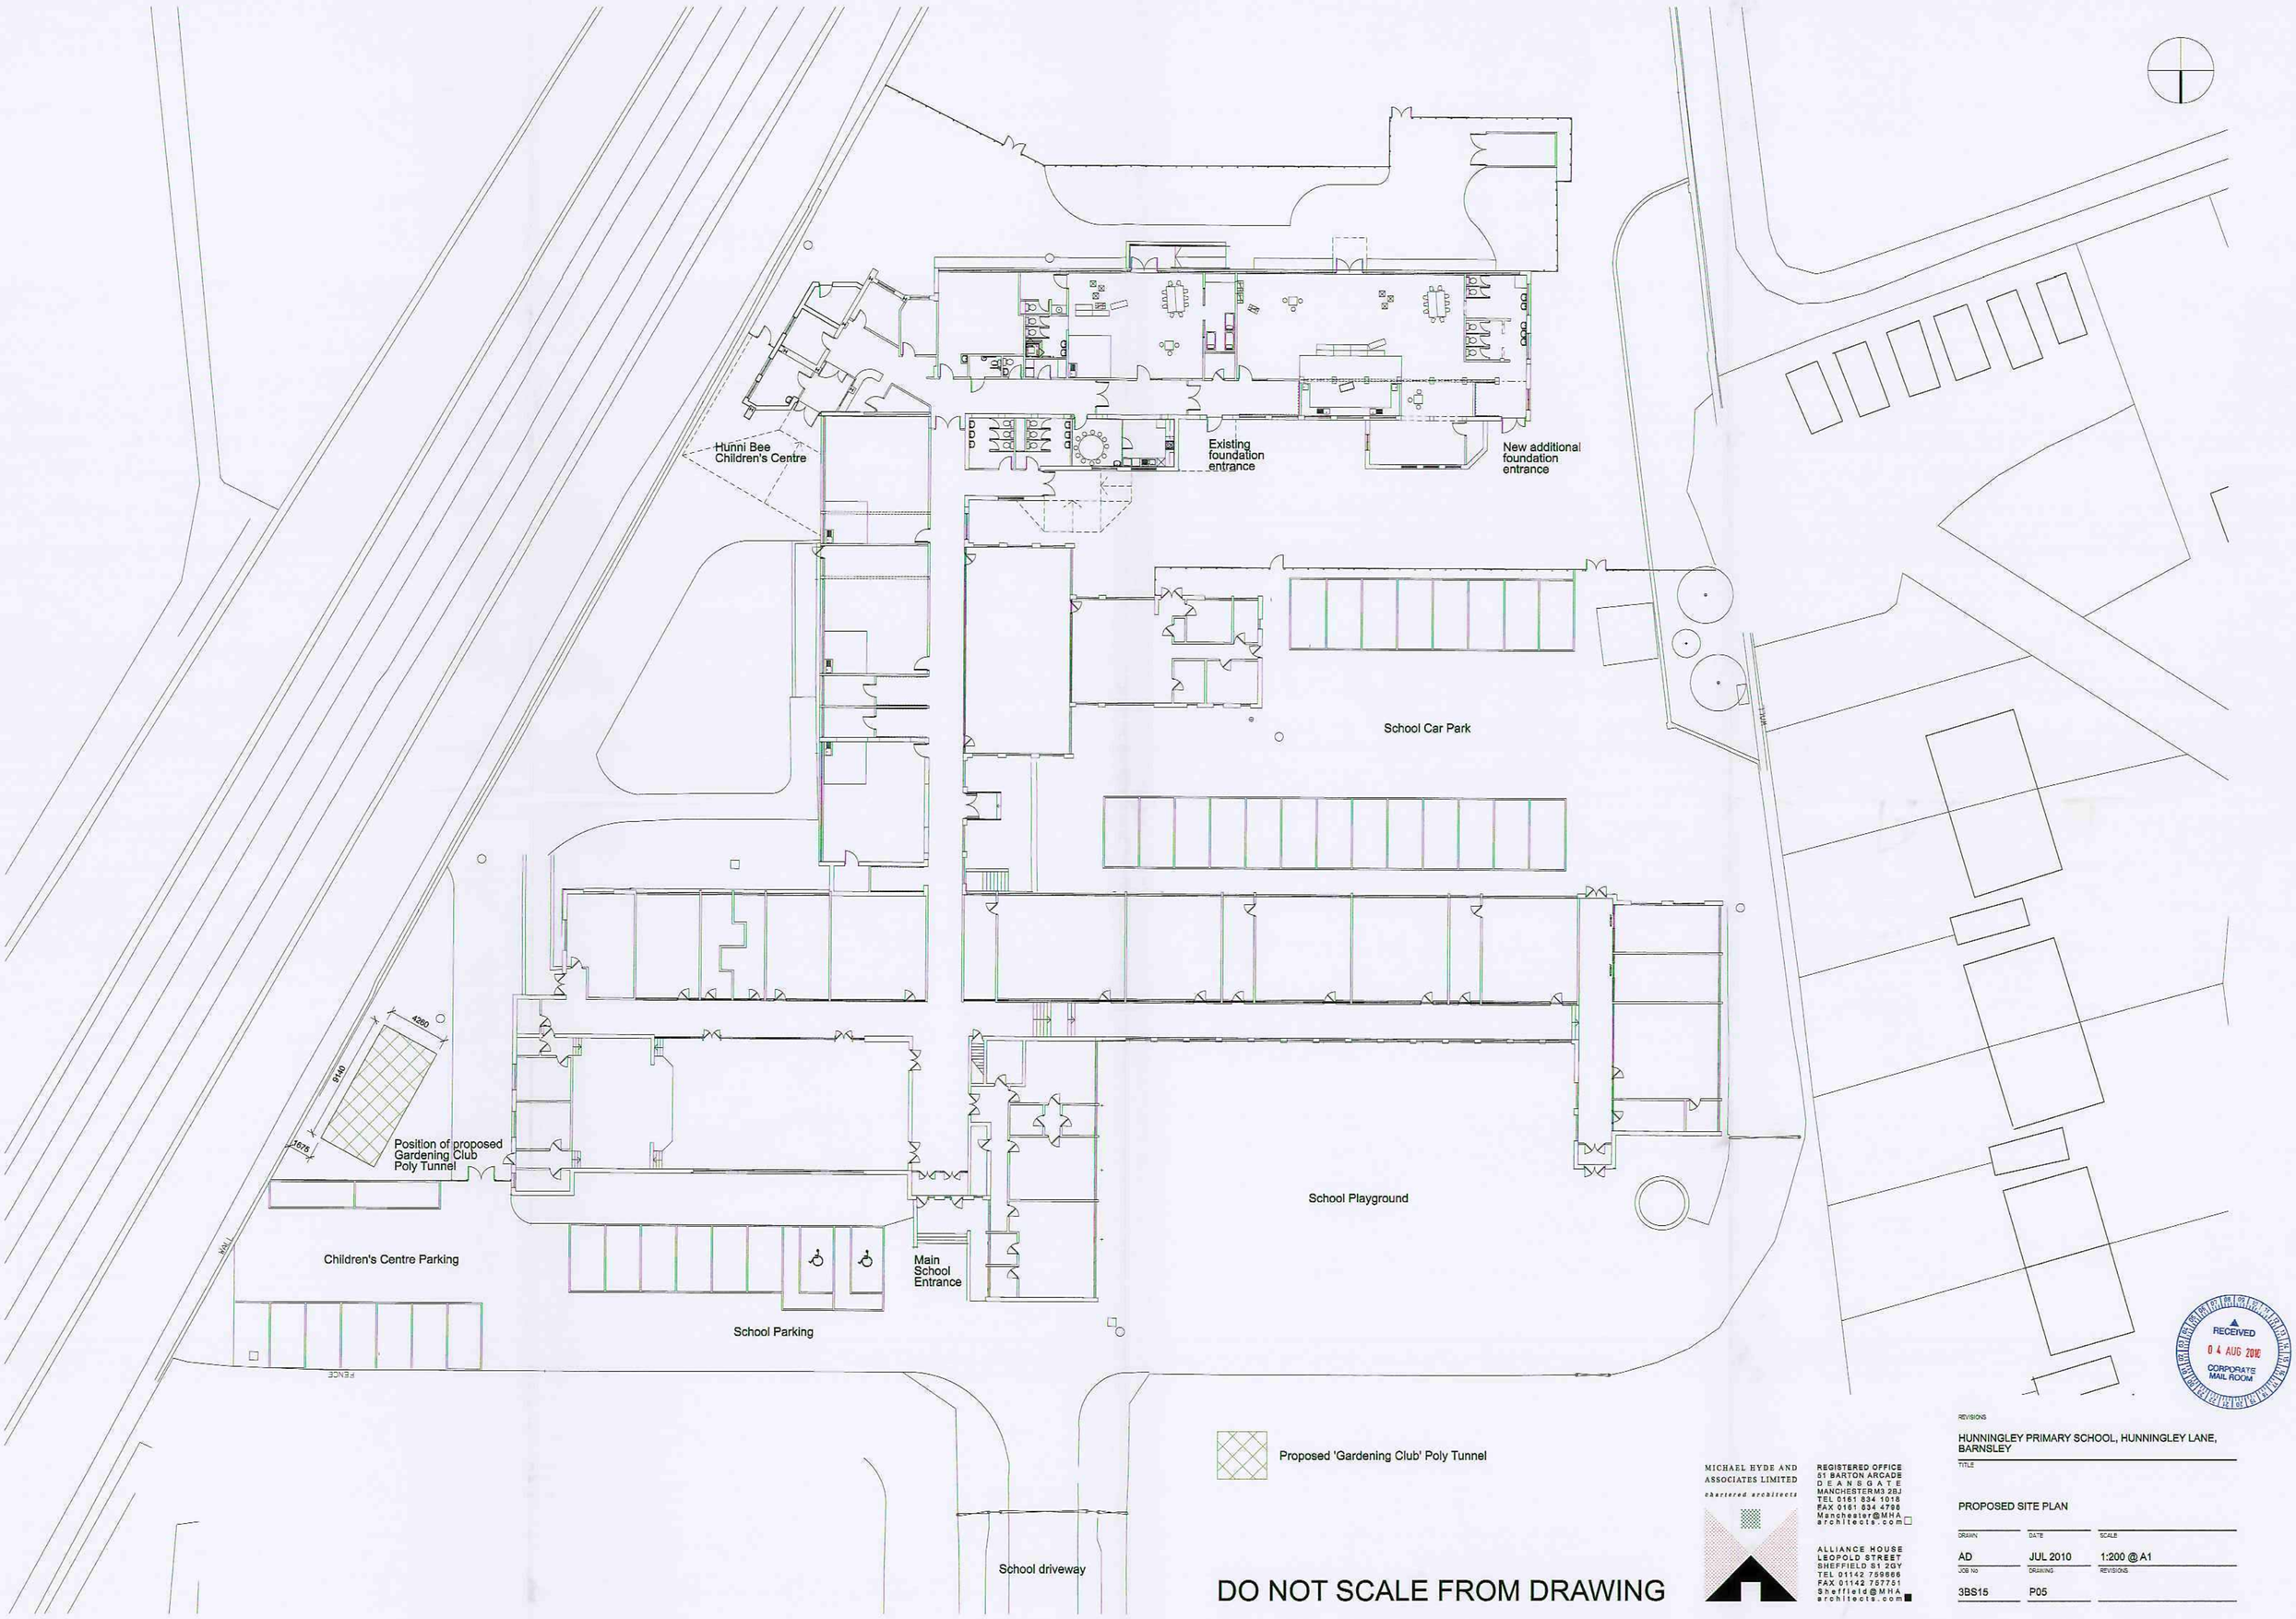

Proposed 'Gardening Club' Poly Tunnel

DO NOT SCALE FROM DRAWING

MICHAEL HYDE AND ASSOCIATES LIMITED
chartered architects

REGISTERED OFFICE
61 BARTON ARCADE
DEANSGATE
MANCHESTERM3 2BJ
TEL 0161 834 1018
FAX 0161 834 4796
Manchester@MHA
architects.com

ALLIANCE HOUSE
LEOPOLD STREET
SHEFFIELD S1 2GY
TEL 01142 759666
FAX 01142 767781
Sheffield@MHA
architects.com

RECEIVED
04 AUG 2010
CORPORATE
MAIL ROOM

REVISIONS

HUNNINGLEY PRIMARY SCHOOL, HUNNINGLEY LANE, BARNSLEY

TITLE

PROPOSED SITE PLAN

DRAWN	DATE	SCALE
AD	JUL 2010	1:200 @ A1
JOB NO	DRAWING	REVISIONS
3BS15	P05	

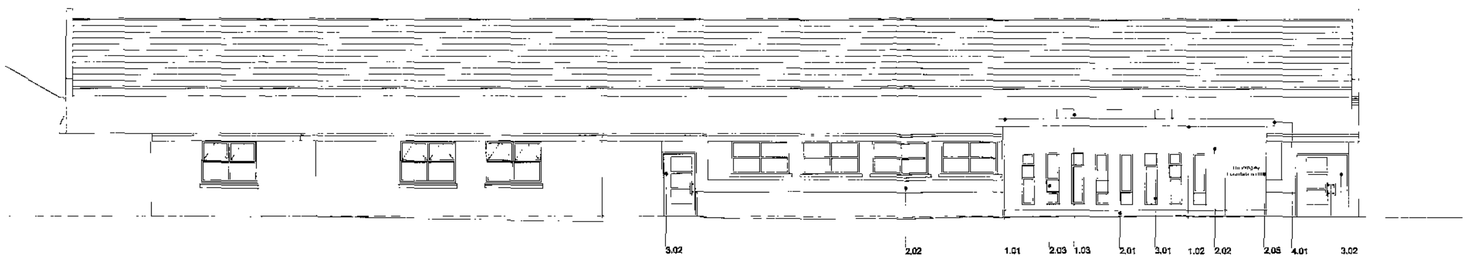

NORTH FACING ELEVATION

WEST FACING ELEVATION

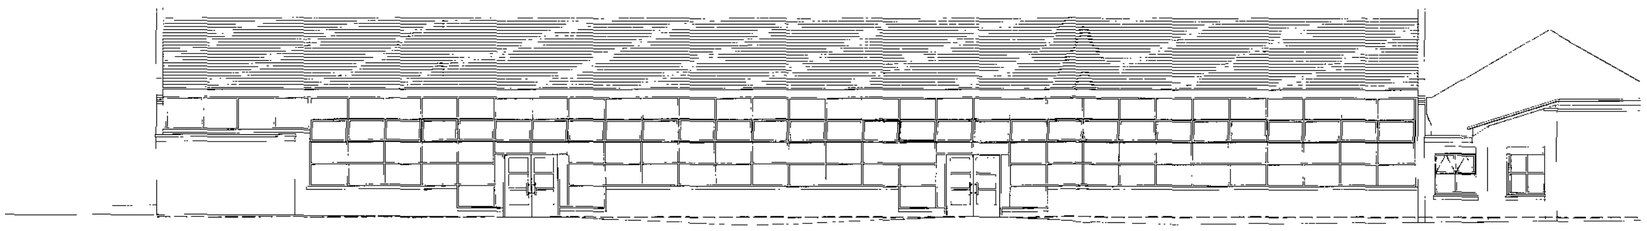

SOUTH FACING ELEVATION

MATERIALS

1.00 Roof
1.01 Trocal S single ply membrane to flat roof
1.02 UPVC fascias, soffits and bargeboards
1.03 *Roof windows - finished dark grey to match single ply roof membrane*

2.00 Walls
2.01 Pale brick to match existing
2.02 Off-white render
2.03 Trespa coloured cladding panels
2.05 Satin Stainless steel fetaering

3.00 Windows & doors
3.01 UPVC white windows
3.02 RAL 5005 Signal Blue Aluminium doors

4.00 Rainwater goods
4.01 White UPVC gutters and downpipes

RECEIVED
04 AUG 2010
CORPORATE MAIL ROOM

DO NOT SCALE FROM DRAWING

MICHAEL HYDE AND ASSOCIATES LIMITED
chartered architects

REGISTERED OFFICE
51 BARTON ARCADE
DEANSGATE
MANCHESTER M3 2BJ
TEL 0161 834 1018
FAX 0161 834 4786
Manchester@MHA architects.com

ALLIANCE HOUSE
LEOPOLD STREET
SHEFFIELD S1 2QY
TEL 01142 759560
FAX 01142 757751
Sheffield@MHA architects.com

REVISIONS

HUNNINGLEY PRIMARY SCHOOL, HUNNINGLEY LANE, BARNSLEY

TITLE

FOUNDATION UNIT PROPOSAL ELEVATIONS

DRAWN	DATE	SCALE
AD	JUL 2010	1:100 @ A1
JOB NO	DRAWING	REVISION
3BS15	P07	

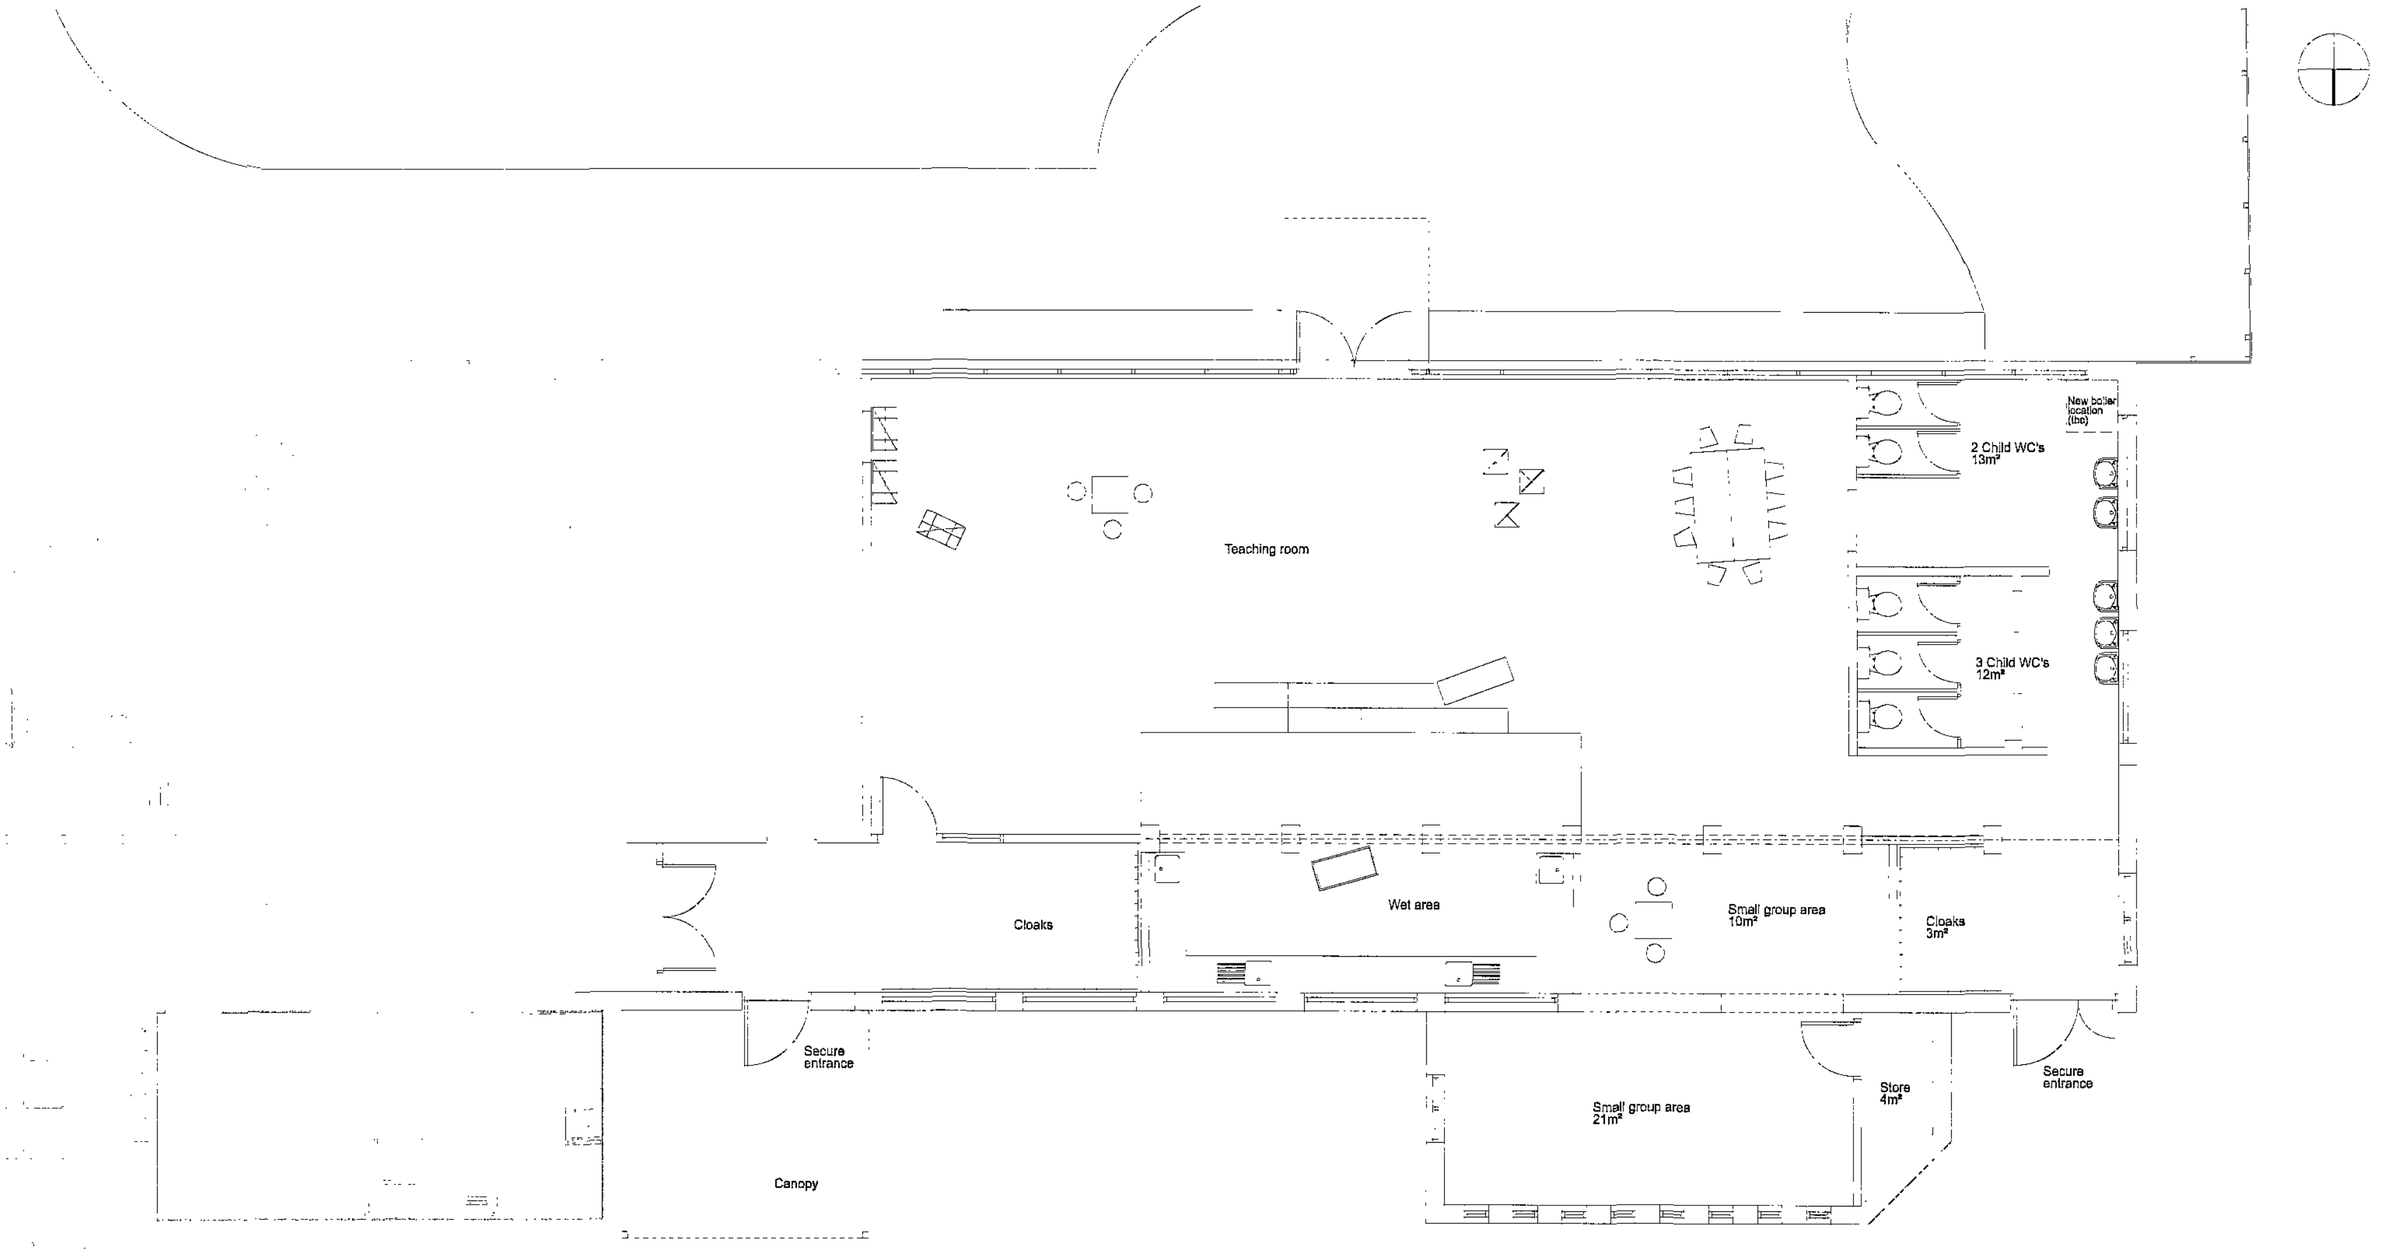

RECEIVED
04 AUG 2010
CORPORATE MAIL ROOM

DO NOT SCALE FROM DRAWING

MICHAEL HYDE AND ASSOCIATES LIMITED
chartered architects

REGISTERED OFFICE
61 BARTON ARCADE
DEANSGATE
MANCHESTER M3 2BW
TEL 0161 834 1018
FAX 0161 834 4788
Manchester@MHA architects.com

ALLIANCE HOUSE
LEOPOLD STREET
SHEFFIELD S1 2GY
TEL 01142 758568
FAX 01142 727761
Sheffield@MHA architects.com

REVISIONS

HUNNINGLEY PRIMARY SCHOOL, HUNNINGLEY LANE, BARNSLEY

TITLE

FOUNDATION UNIT PROPOSAL PLAN

DRAWN	DATE	SCALE
AD	JUL 2010	1:50 @ A1
JOB NO	DRAWING	REVISION
3BS15	P06	

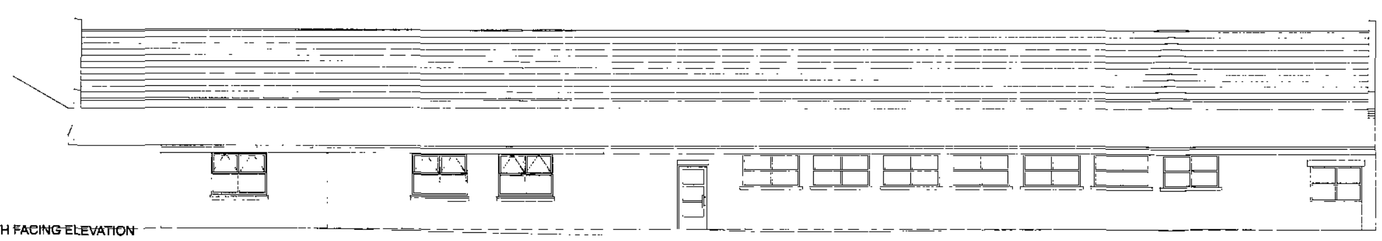

NORTH FACING ELEVATION

WEST FACING ELEVATION

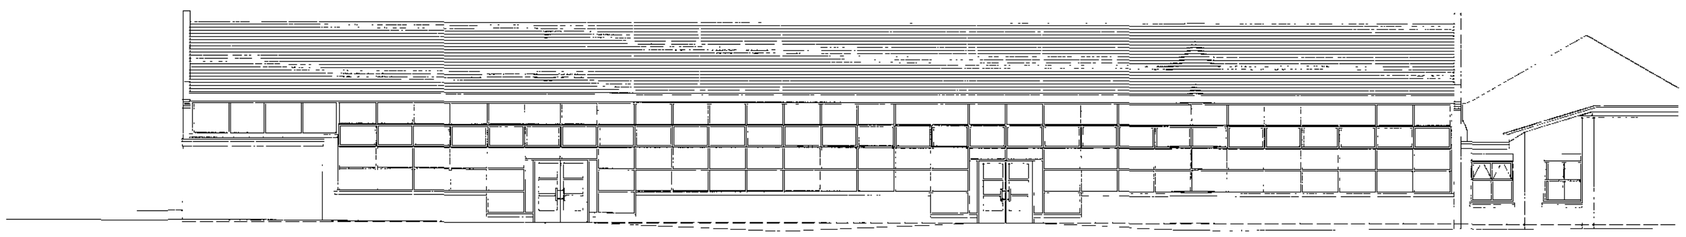

SOUTH FACING ELEVATION

DO NOT SCALE FROM DRAWING

MICHAEL HYDE AND ASSOCIATES LIMITED
chartered architects

REGISTERED OFFICE
61 BARTON ARCADE
DEANSGATE
MANCHESTER M3 2BJ
TEL 0161 834 1018
FAX 0161 834 4795
Manchester@MHA-architects.com

ALLIANCE HOUSE
LEOPOLD STREET
SHEFFIELD S1 2GY
TEL 01142 752866
FAX 01142 757751
Sheffield@MHA-architects.com

RECEIVED
04 AUG 2016
CORPORATE MAIL ROOM

REVISIONS

HUNNINGLEY PRIMARY SCHOOL, HUNNINGLEY LANE BARNSLEY

TITLE

FOUNDATION UNIT EXISTING ELEVATIONS

DRAWN	DATE	SCALE @
AD	JUL 2016	1:100 @ A1
JOB No	DRAWING	REVISIONS
3BS15	P04	

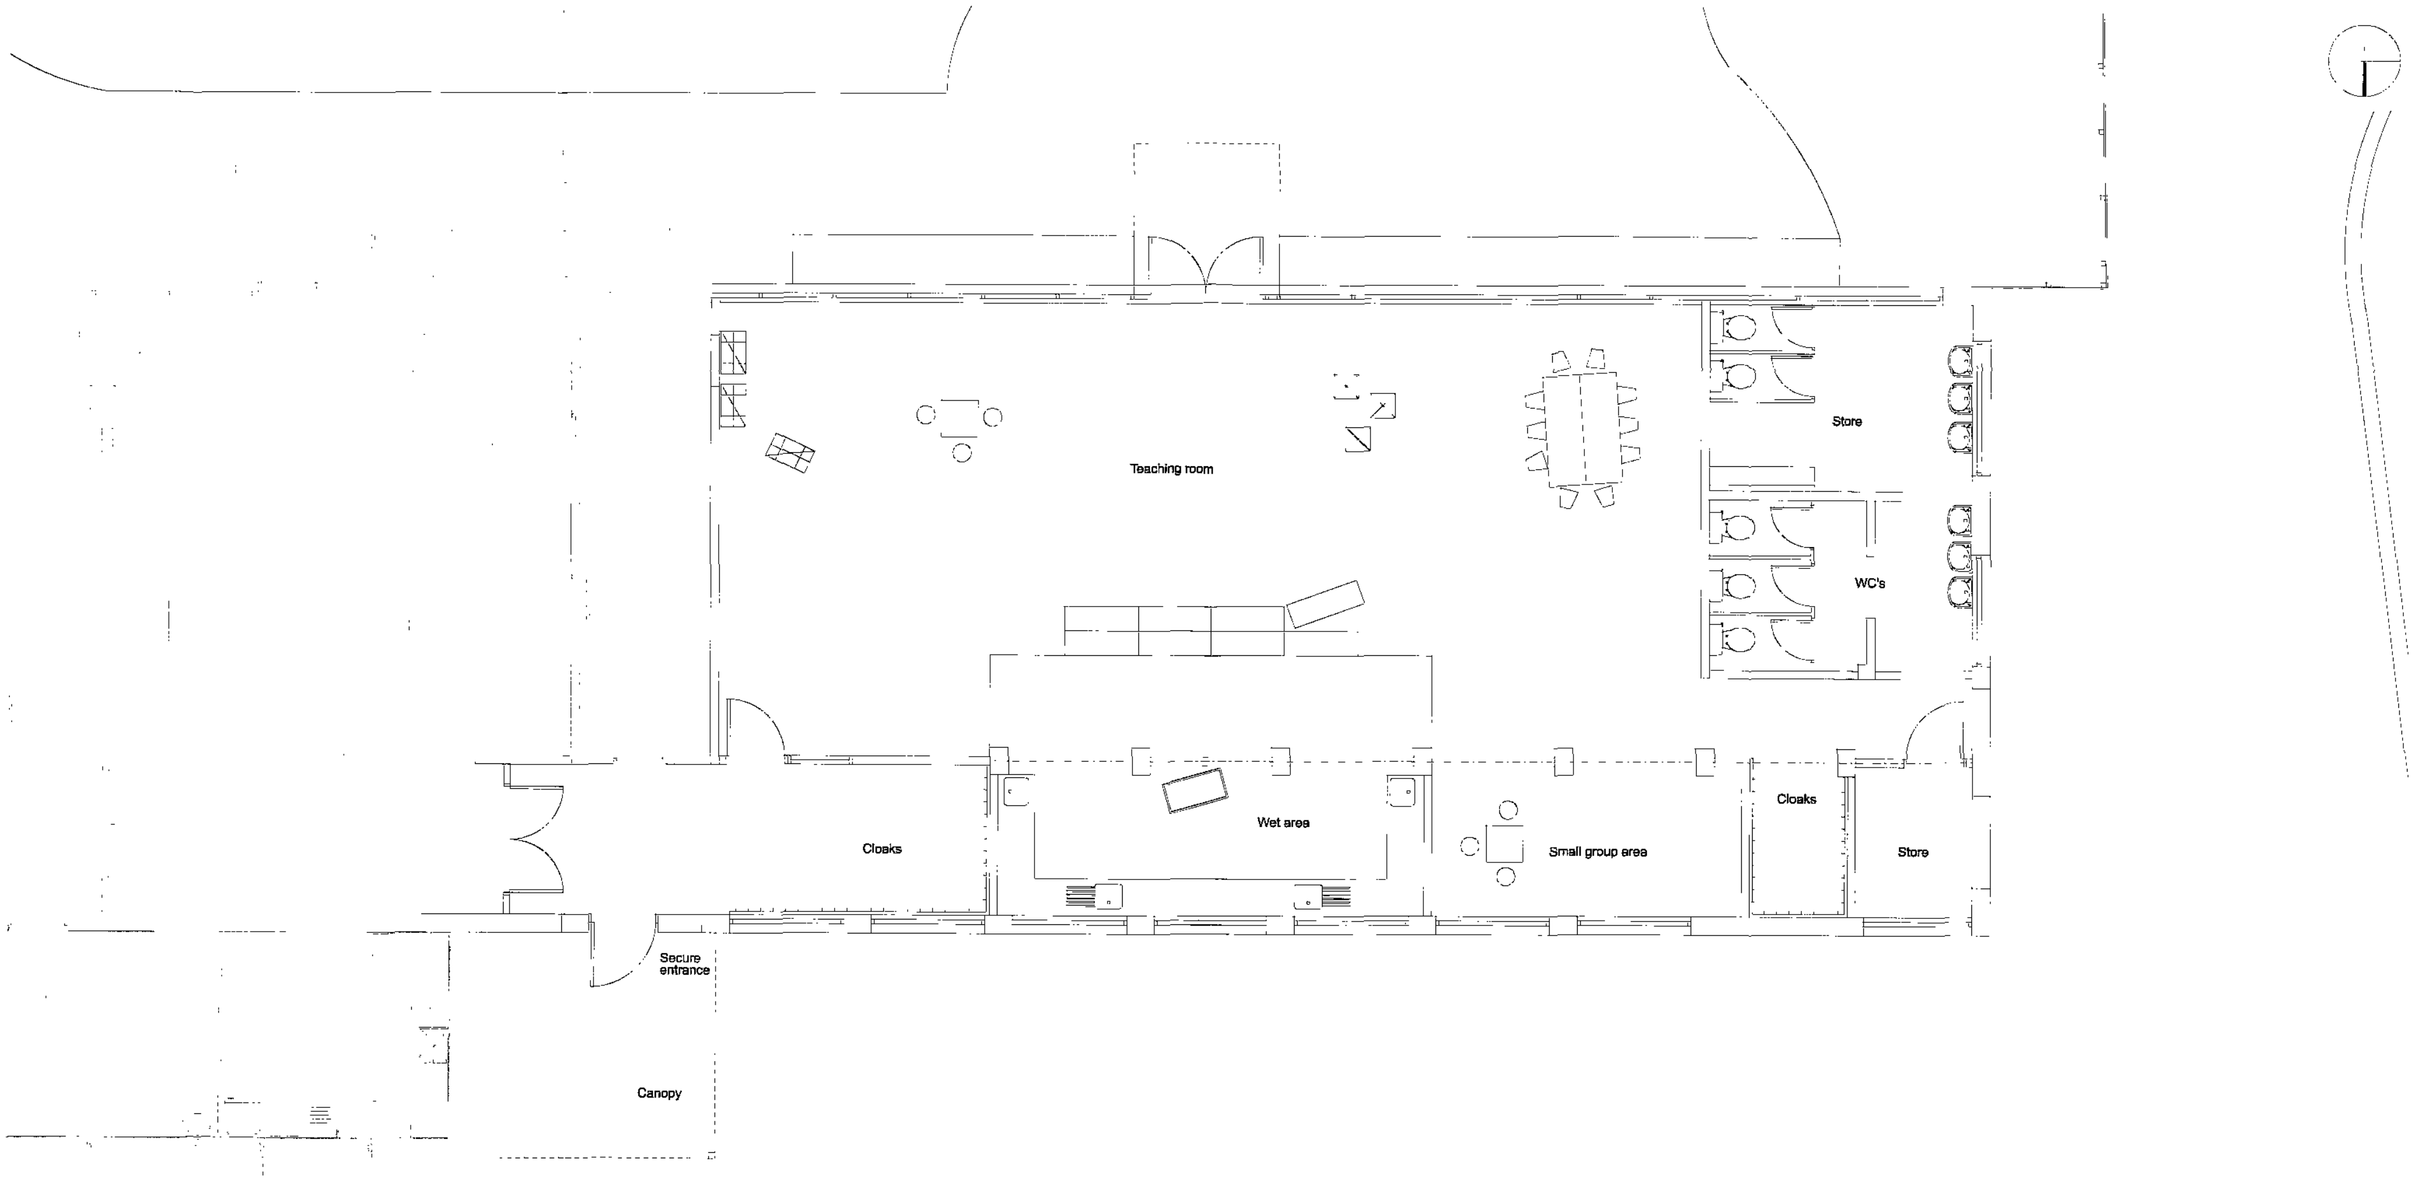

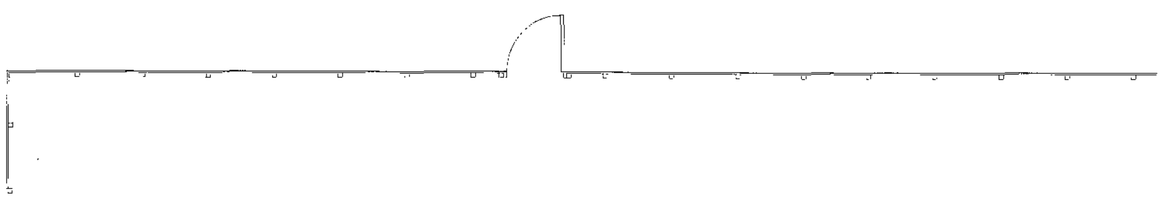

DO NOT SCALE FROM DRAWING

MICHAEL HYDE AND ASSOCIATES LIMITED
chartered architects

REGISTERED OFFICE
61 BARTON ARCADE
DEANSGATE
MANCHESTER M3 2BJ
TEL 0161 834 1018
FAX 0161 834 4798
Manchester@MHA-architects.com

ALLIANCE HOUSE
LEOPOLD STREET
SHEFFIELD S1 2GY
TEL 01142 758866
FAX 01142 757731
Sheffield@MHA-architects.com

RECEIVED
04 AUG 2010
CORPORATE MAIL ROOM

REVISIONS

HUNNINGLEY PRIMARY SCHOOL, HUNNINGLEY LANE, BARNSLEY

TITLE

FOUNDATION UNIT EXISTING PLAN

DRAWN	DATE	SCALE
AD	JUL 2010	1:50 @ A1
JOB No	DRAWING	REVISIONS
3BS15	P03	

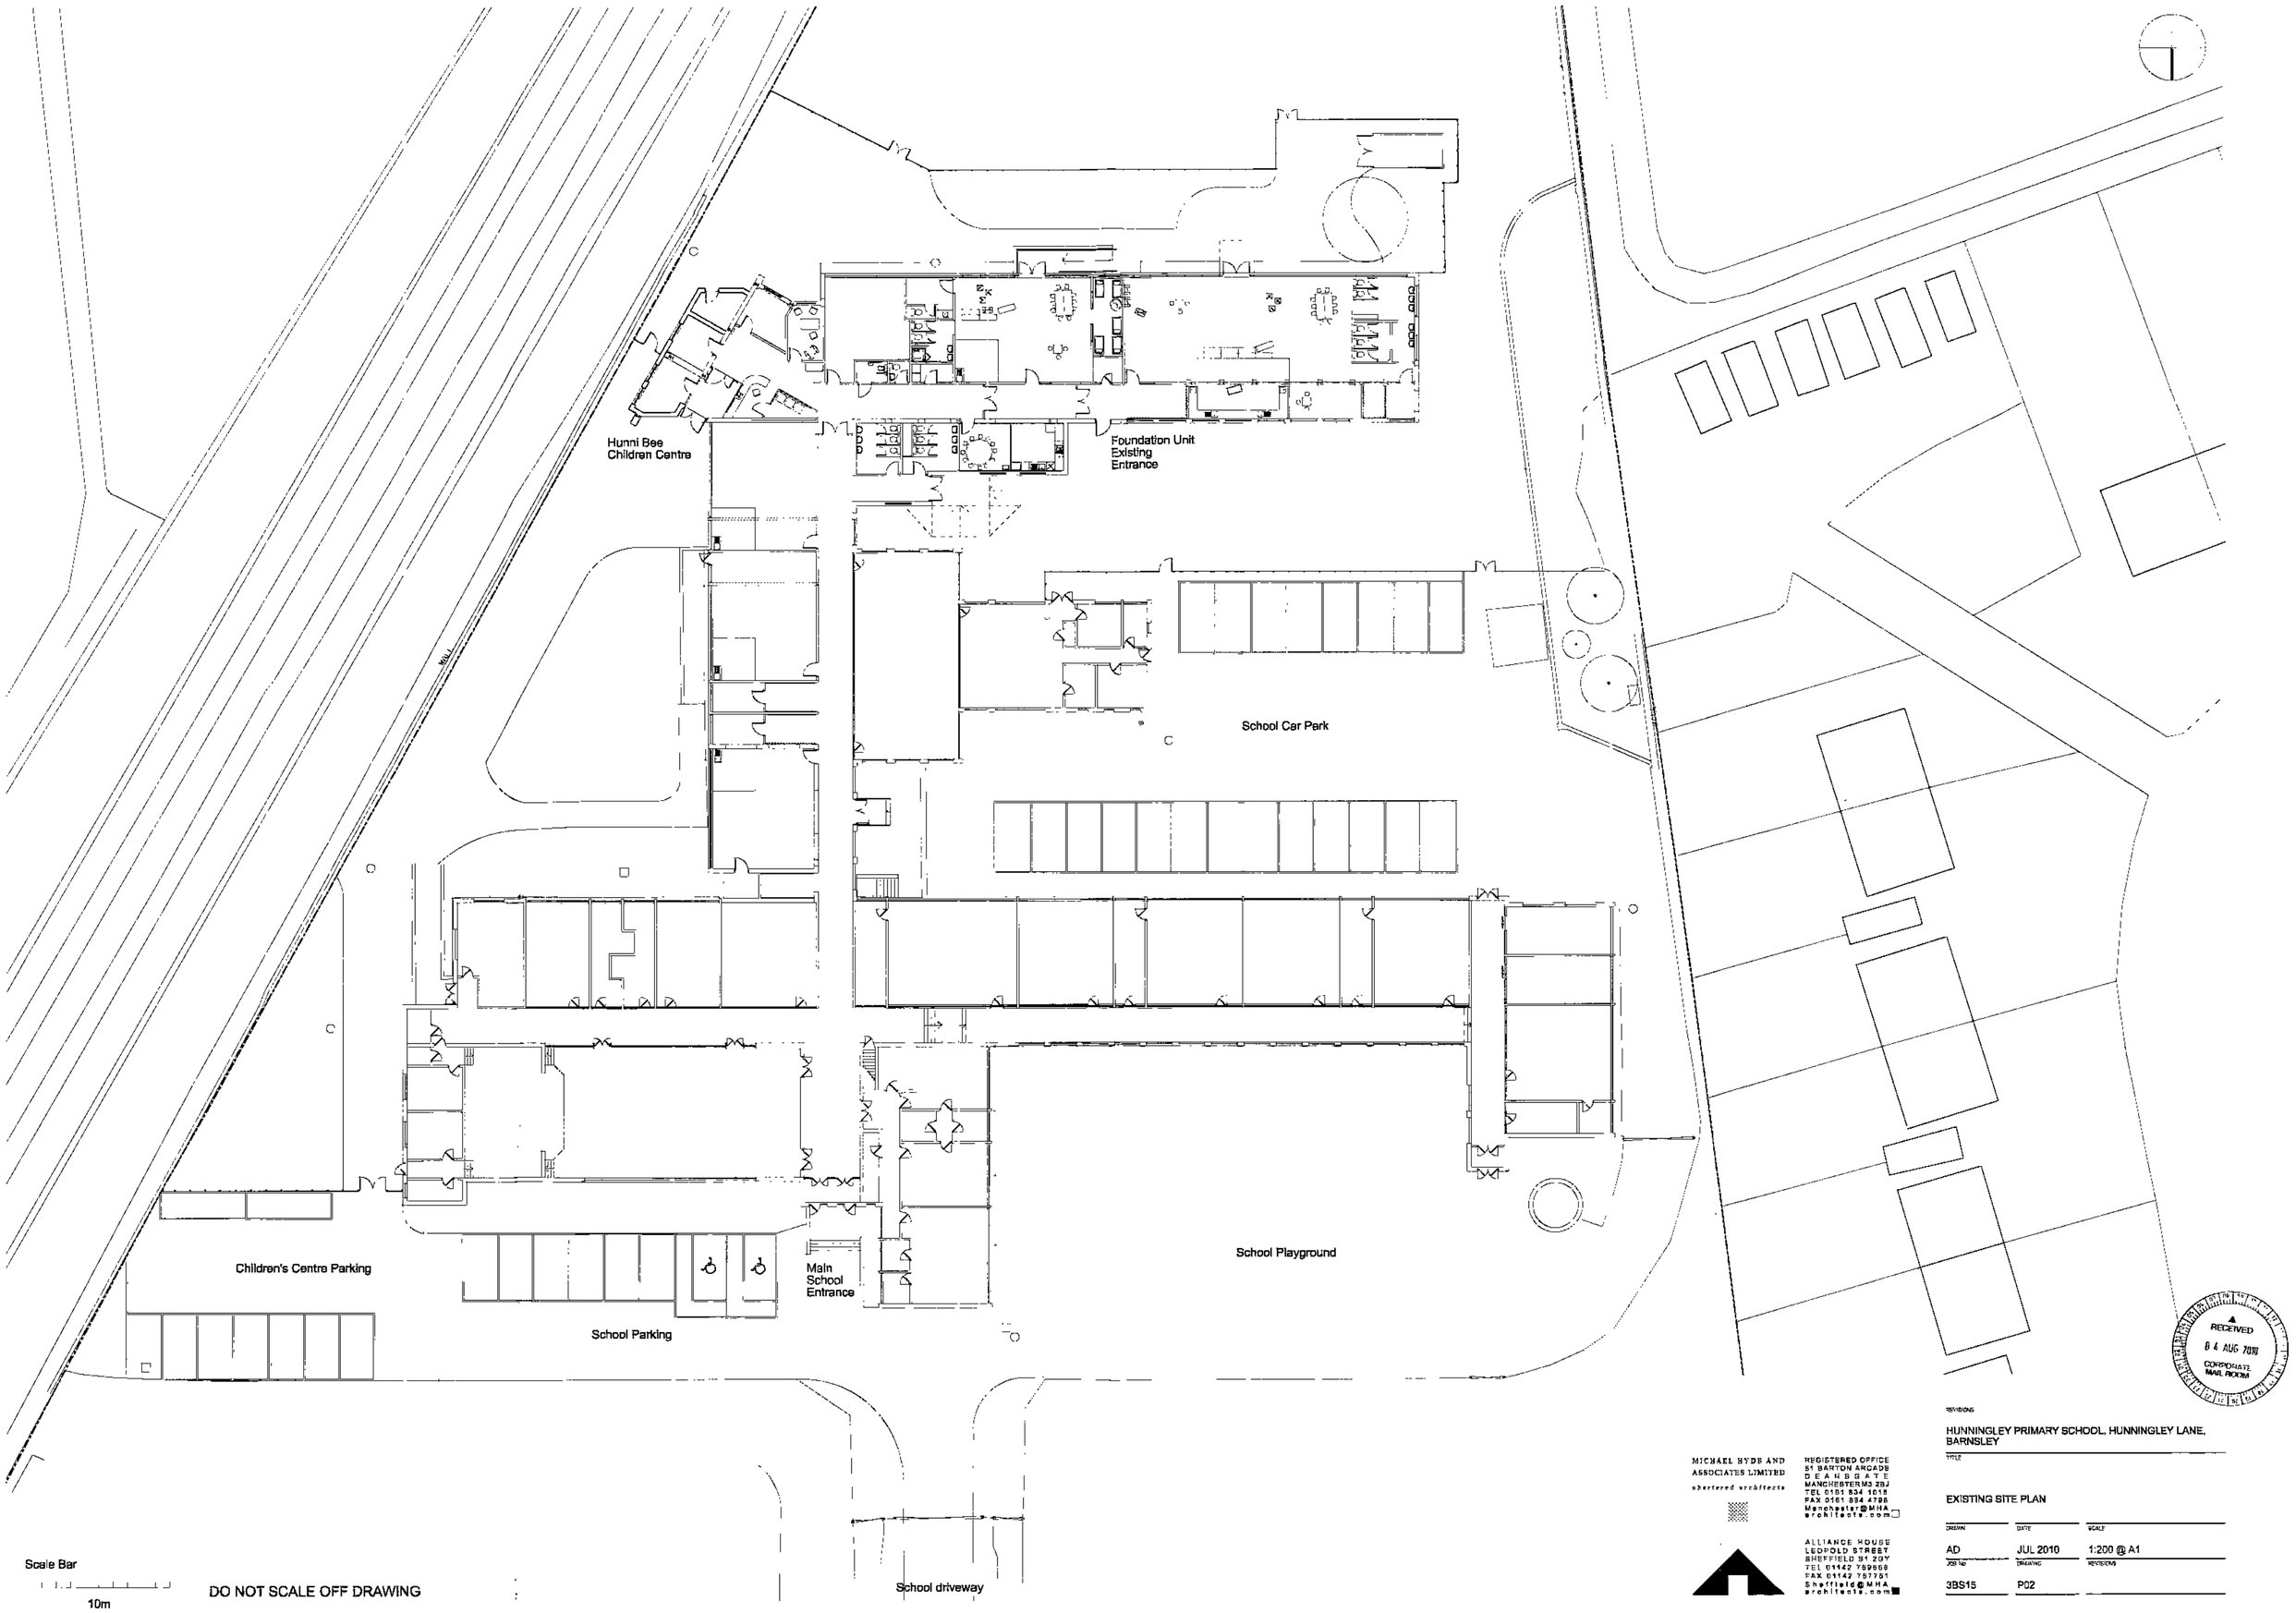

RECEIVED
04 AUG 2010
CORPORATE MAIL ROOM

REVISIONS

HUNNINGLEY PRIMARY SCHOOL, HUNNINGLEY LANE, BARNSLEY

TITLE

EXISTING SITE PLAN

DRAWN	DATE	SCALE
AD	JUL 2010	1:200 @ A1
JOB NO	DRAWING	REVISIONS
3BS15	P02	

MICHAEL HYDE AND ASSOCIATES LIMITED
chartered architects

REGISTERED OFFICE
51 BARTON ARCADE
DEANSGATE
MANCHESTER M3 2BJ
TEL 0161 834 1015
FAX 0161 834 4795
Manchester@MHA_architects.com

ALLIANCE HOUSE
LEOPOLD STREET
SHEFFIELD S1 2GY
TEL 01142 759568
FAX 01142 757751
Sheffield@MHA_architects.com