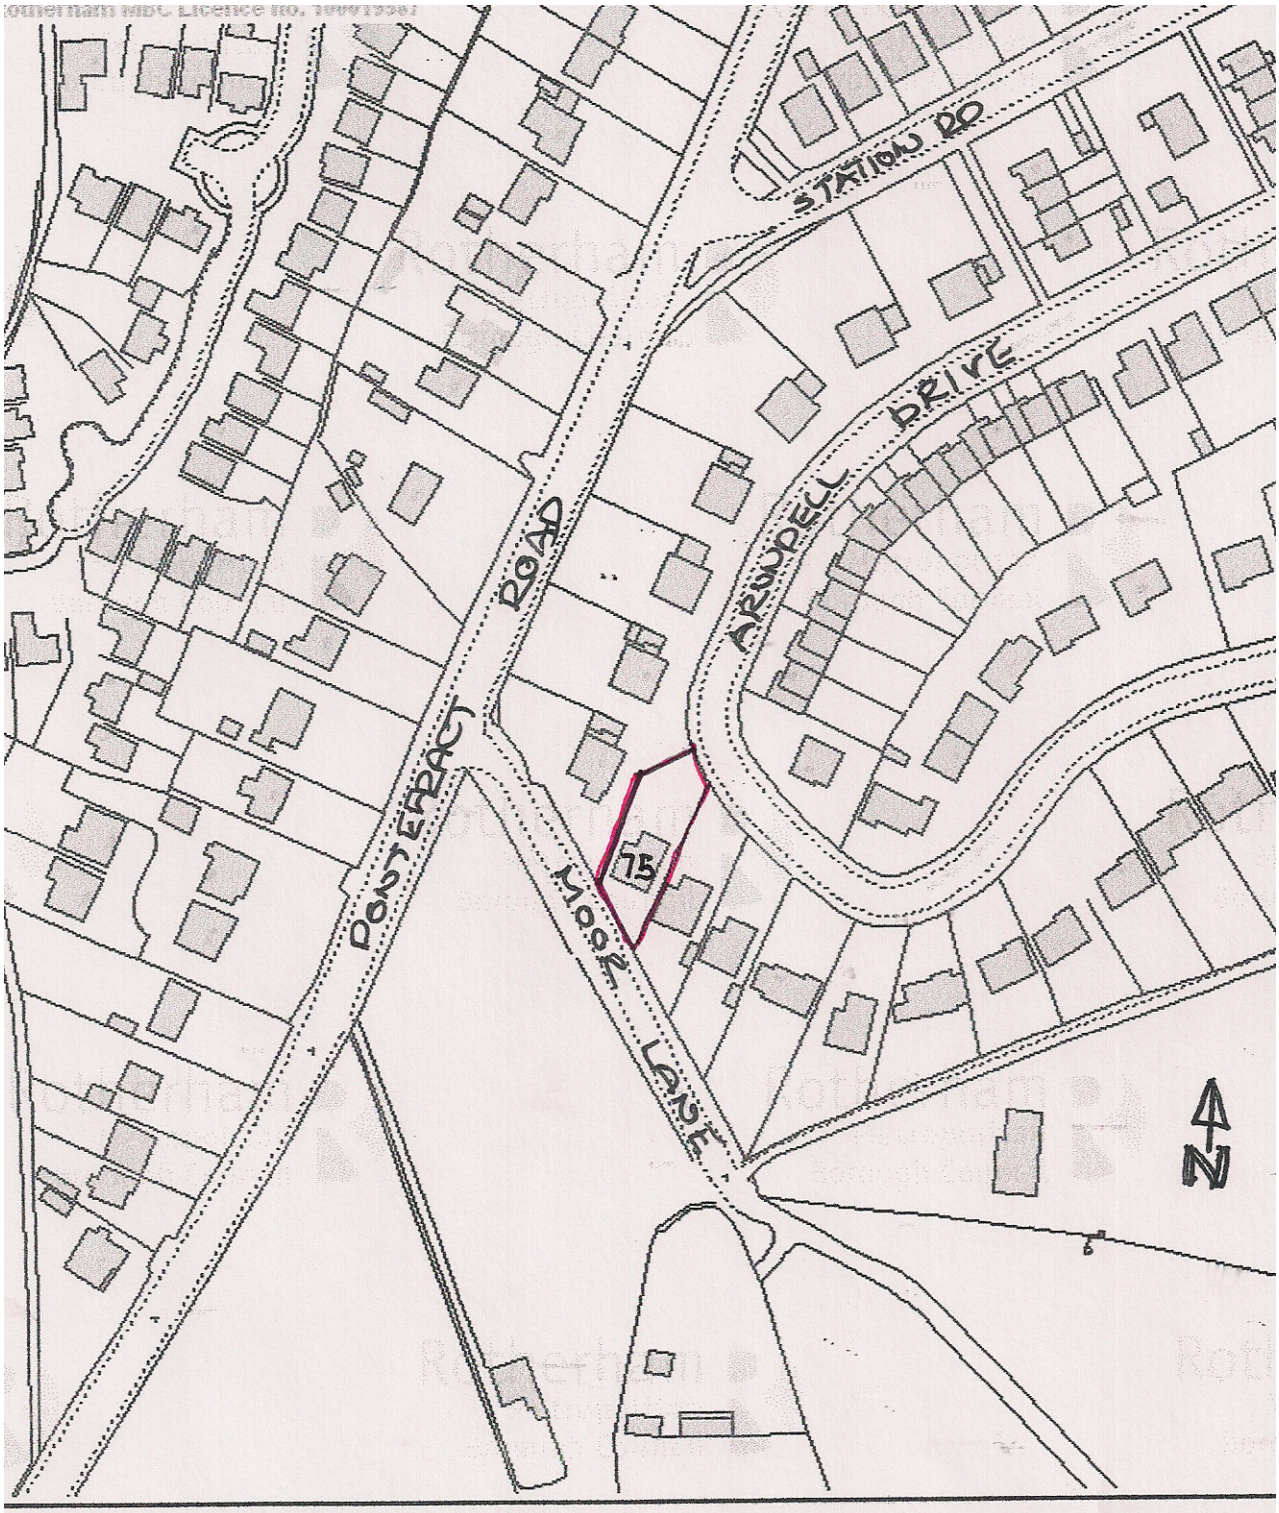


LOCATION PLAN 1:1250
75 ARUNDELL DRIVE
LUNDWOOD