

PROPOSED WORK
SHOWN IN RED

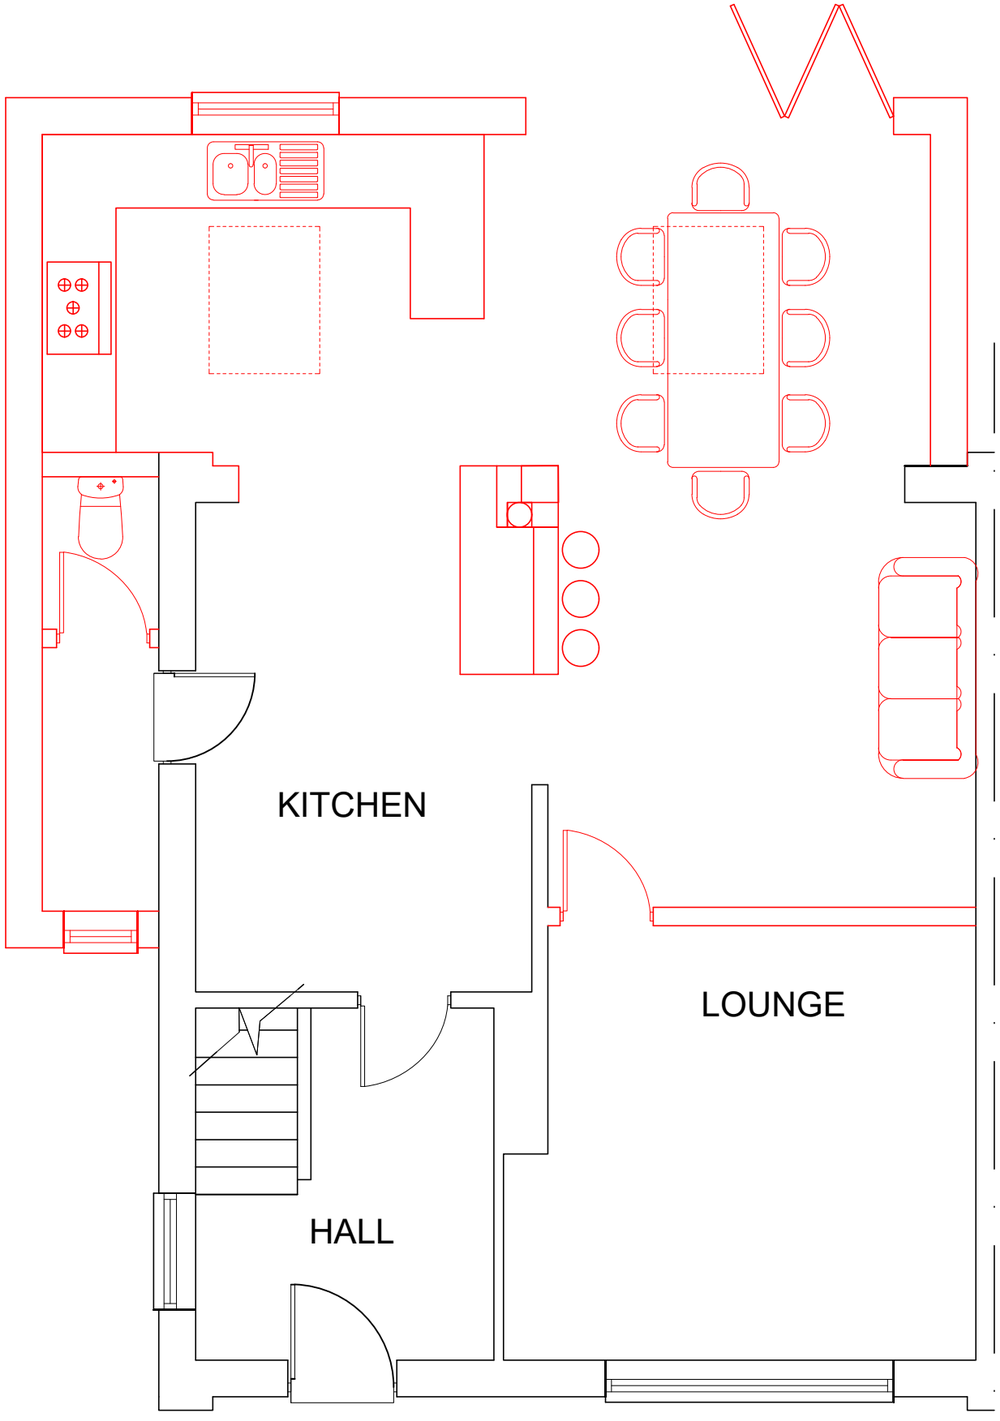

GROUND FLOOR

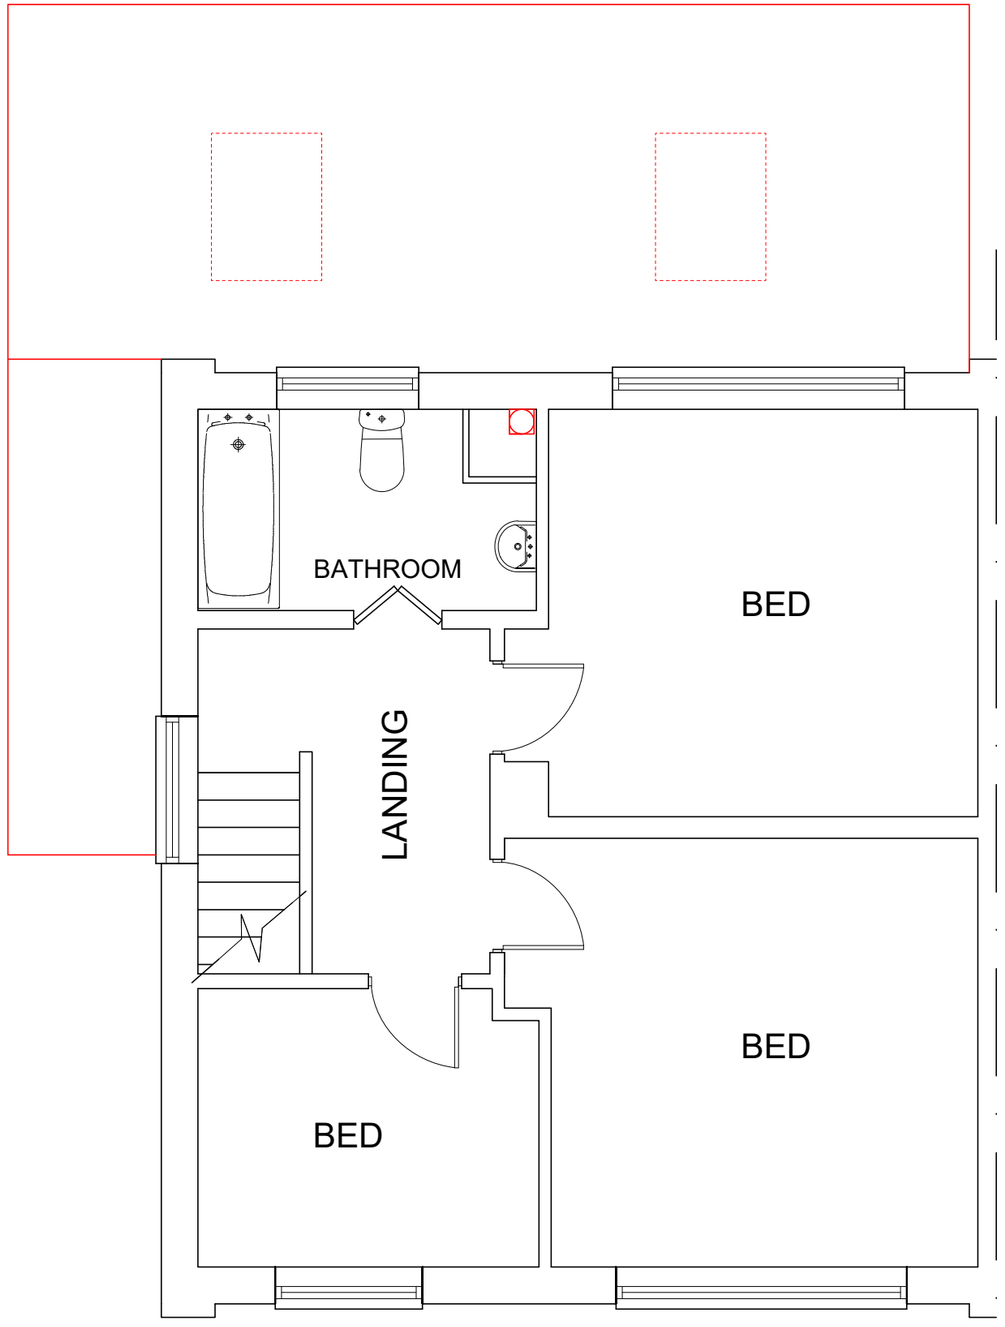

FIRST FLOOR

Address: 207 Rotherham Road, Barnsley S71 2DD	O.S.Ref: se3507	Date: Aug 20	PROPOSED FLOORPLANS
Scale: 1:50 at A3	Drawn By: JD	Plan No: 0080-5	